



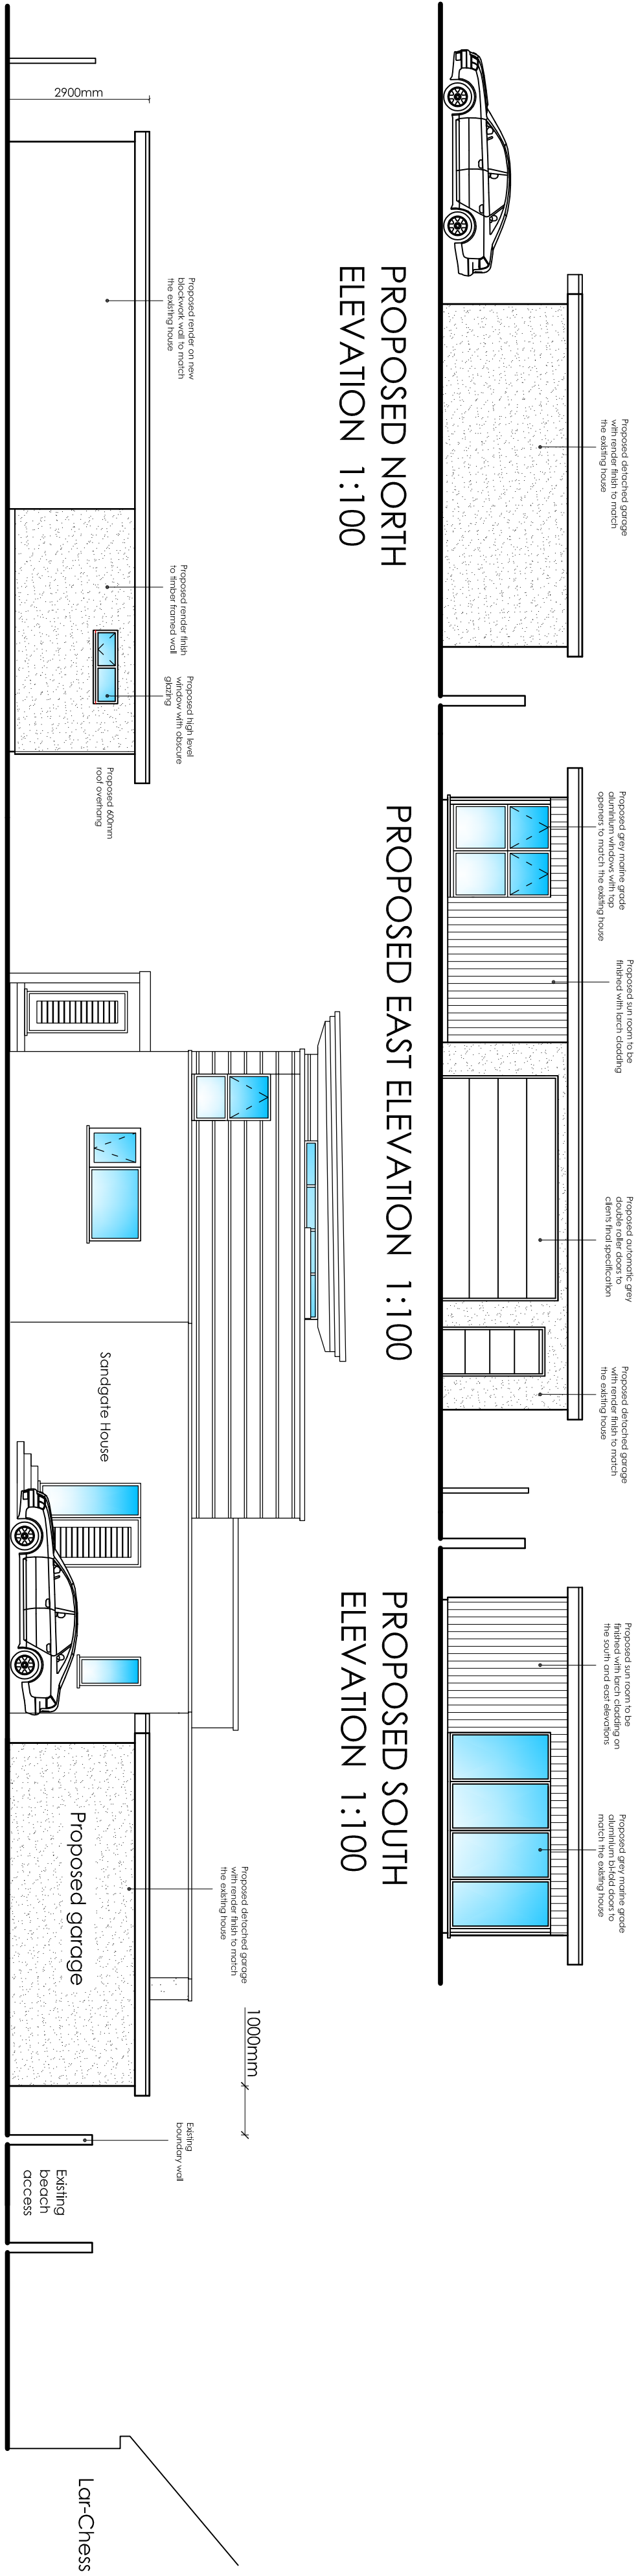

PROPOSED WEST ELEVATION 1:100


PROPOSED NORTH ELEVATION (incl. Sandgate House) 1:100

LOCATION PLAN 1:1250

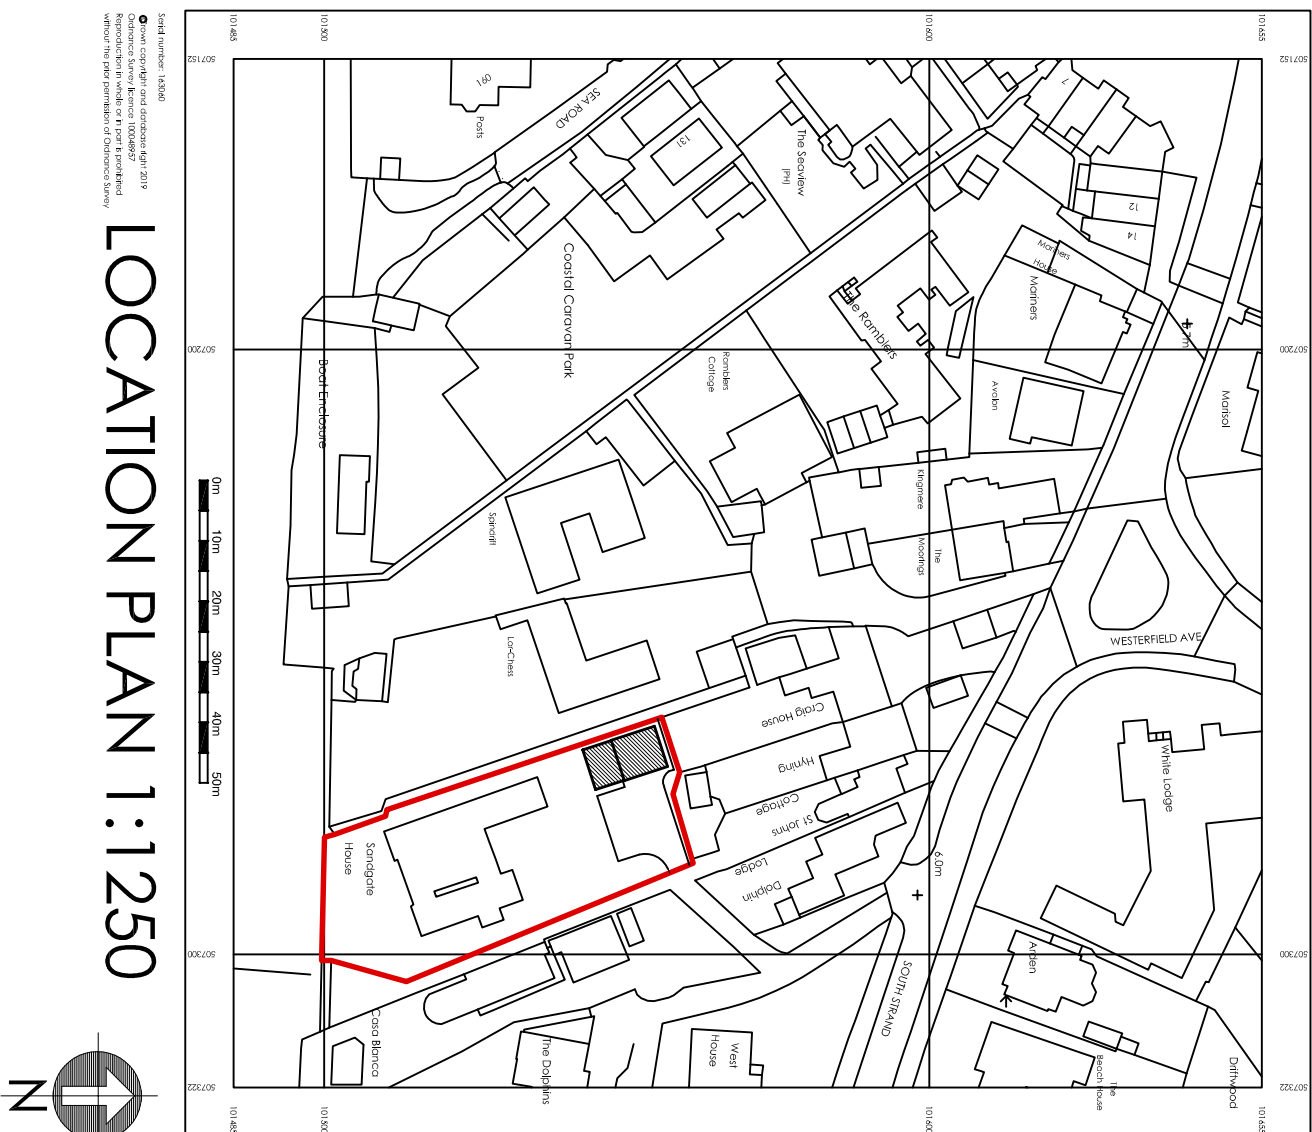


1000mm

7000mm

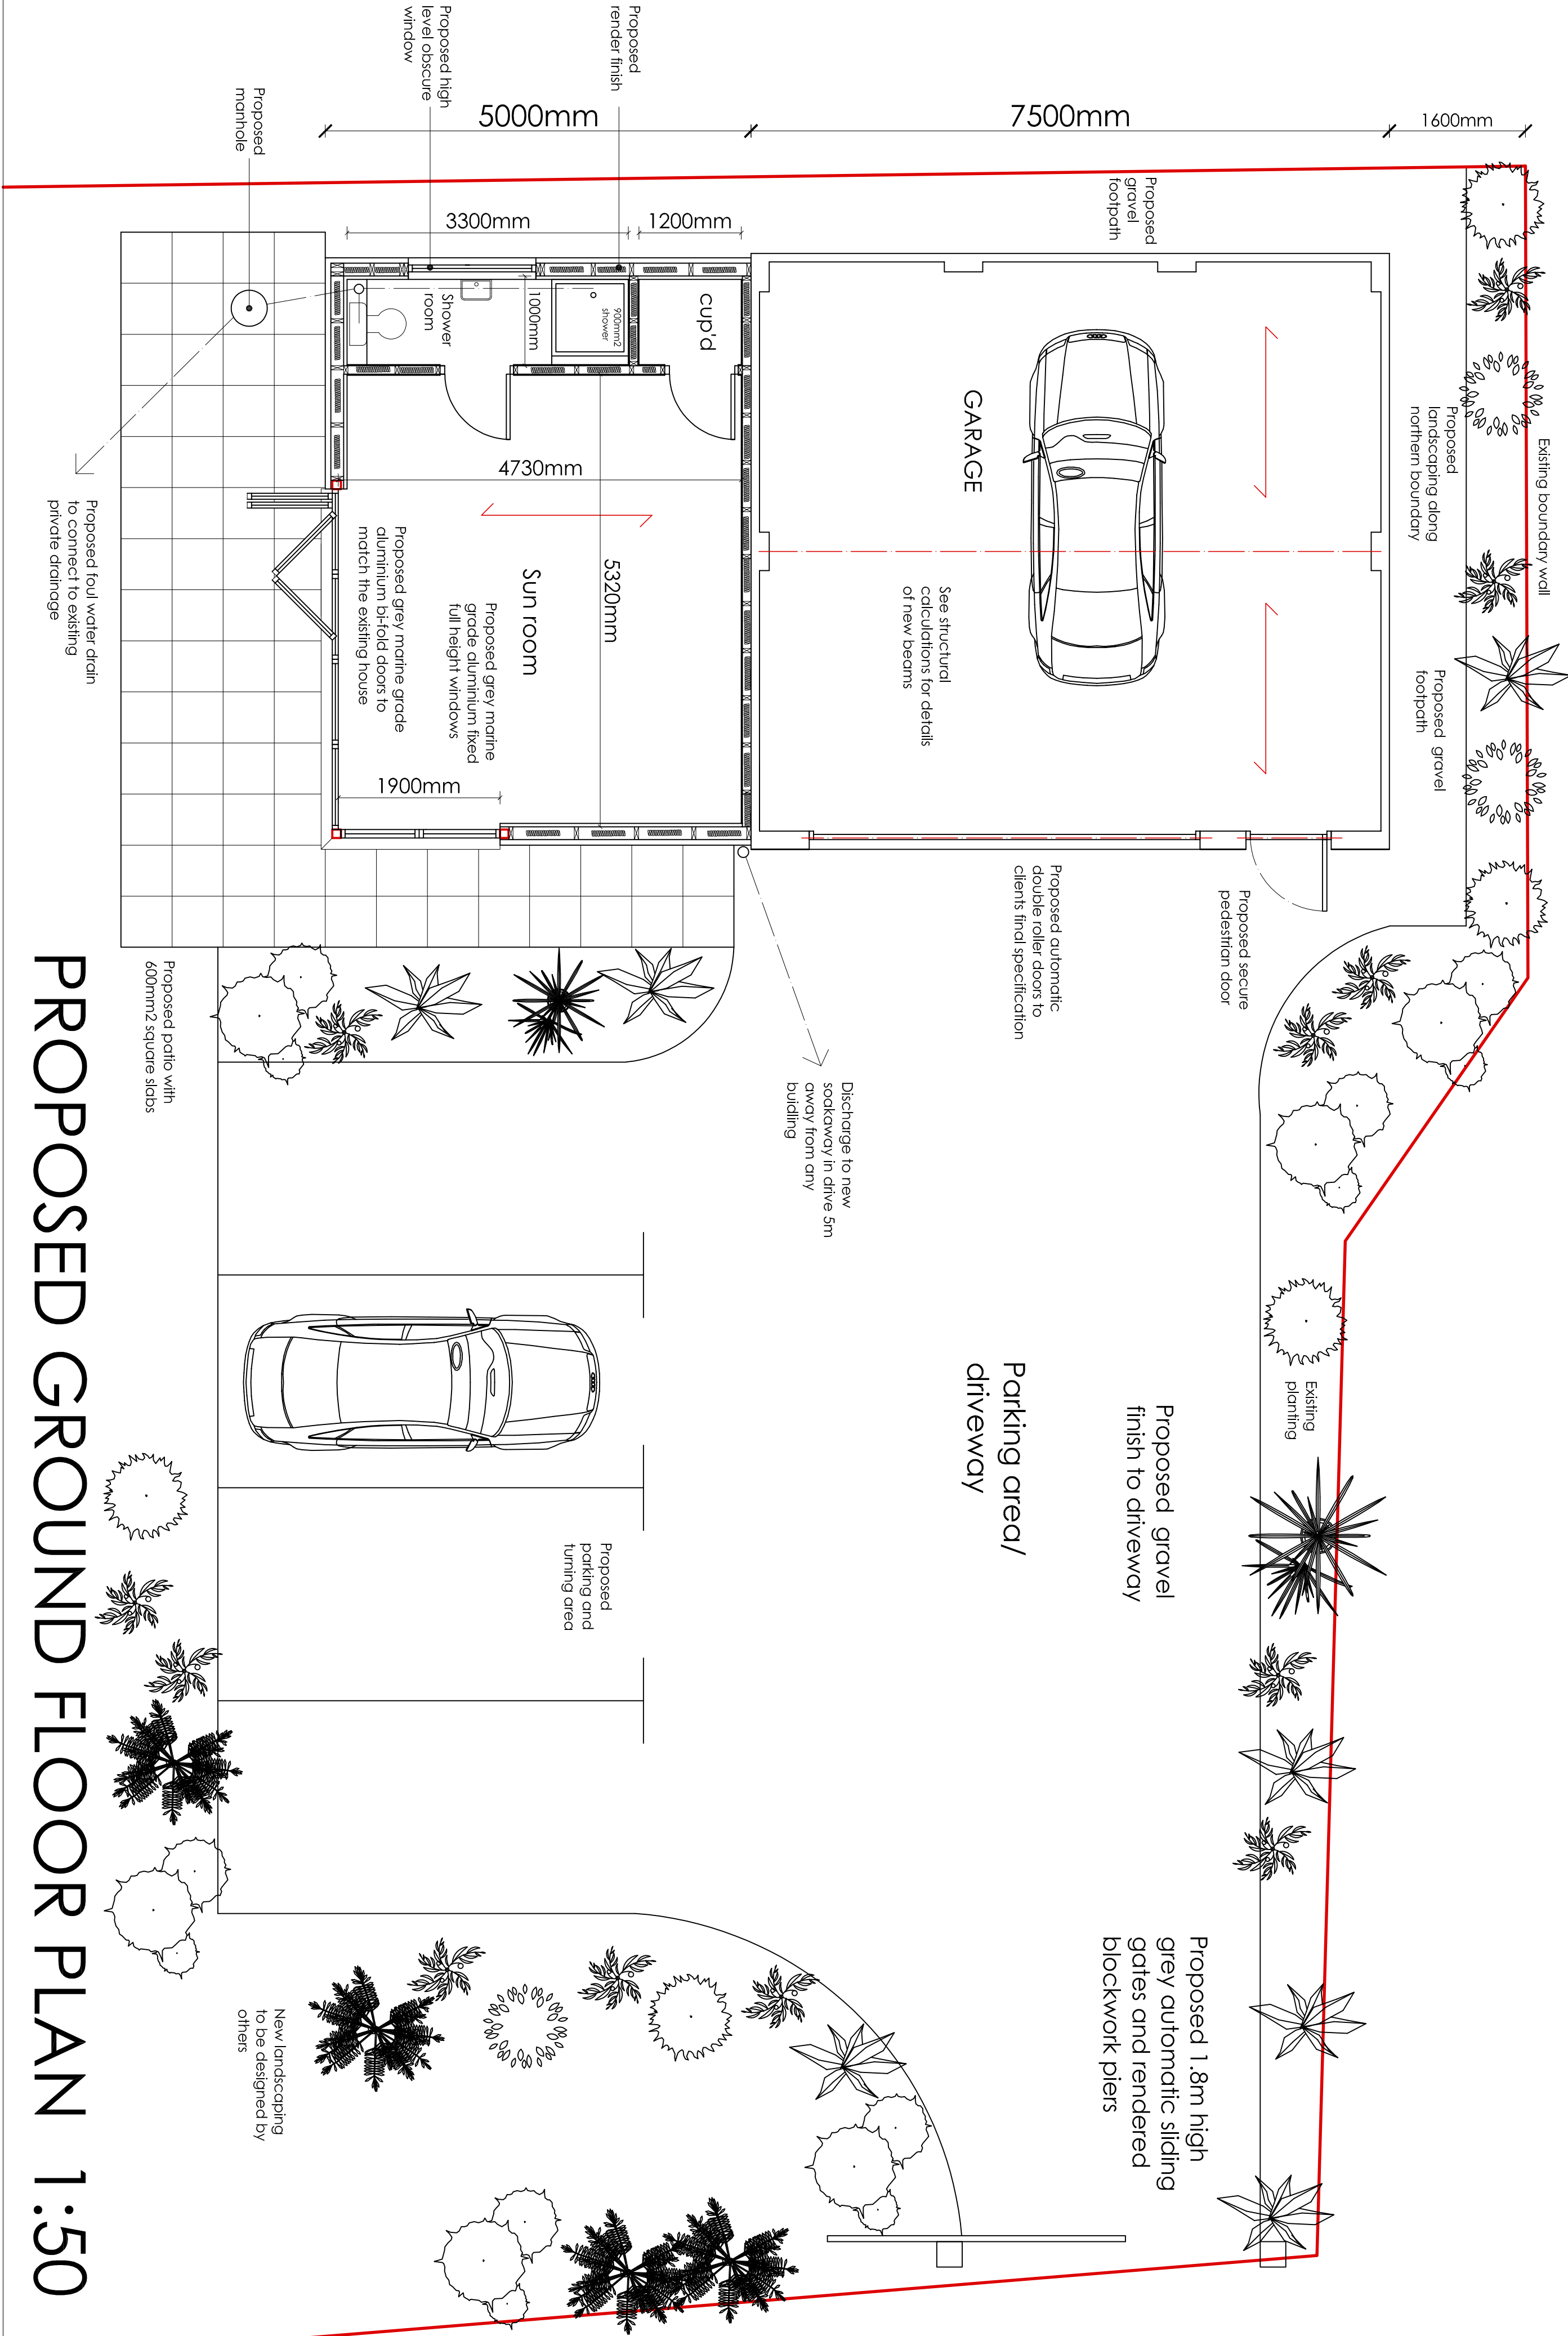

PROPOSED GROUND FLOOR PLAN 1:50

Scale Bars:

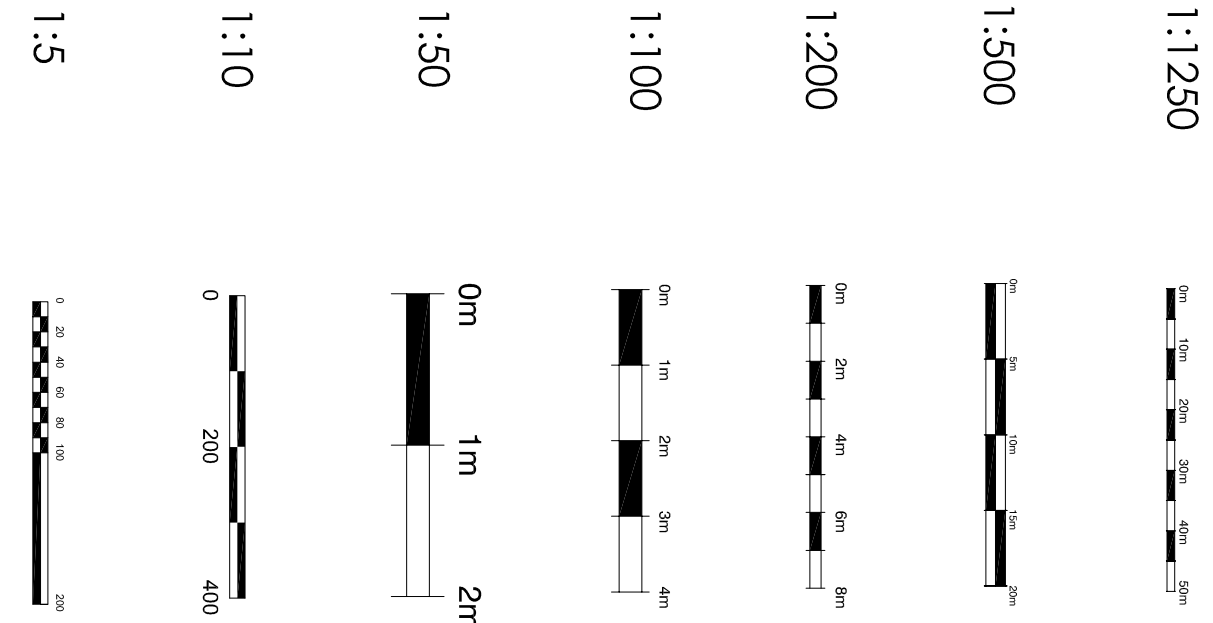

ama

architectural
& quantity
surveying
services

afterbury moore associates

Unit 1, Tockley Coal Business Park
Long Fiddling
Clegham Worthing
West Sussex, BN15 3UT

01903 871131
central@afterburymoores.co.uk

Client:

Mrs Julie Thom

Address of Works:

South Strand
East Preston
West Sussex
BN16 1PN

Drawing Title:

Proposed detached garage and sun room

Paper Size:

A1

Date:

November 2020

Job Number:

2

Drawing Number:

Revision

General Notes:

1. The drawings have been prepared in accordance with the Building Regulations.
2. Drawings to be used in conjunction with the structural calculations and the building model provided.
3. The drawings are intended to be used in conjunction with the structural calculations and the building model provided.
Revision

Date

Amendment

ARUN DISTRICT COUNCIL, EPI1602004H