



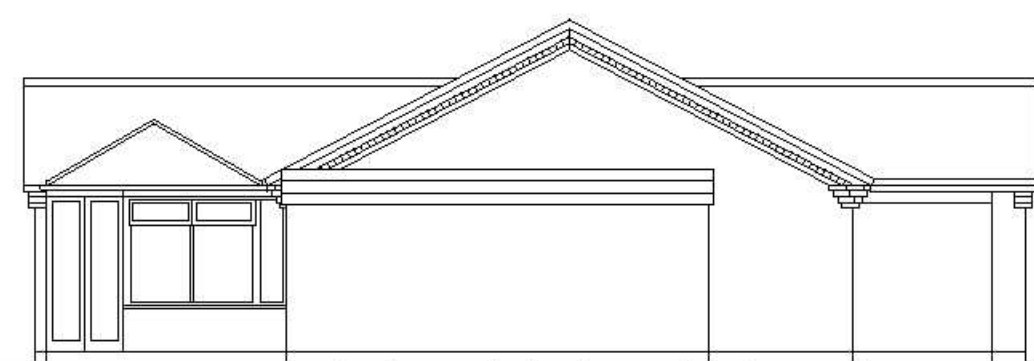


Existing side (East) elevation




Existing rear elevation (no change)

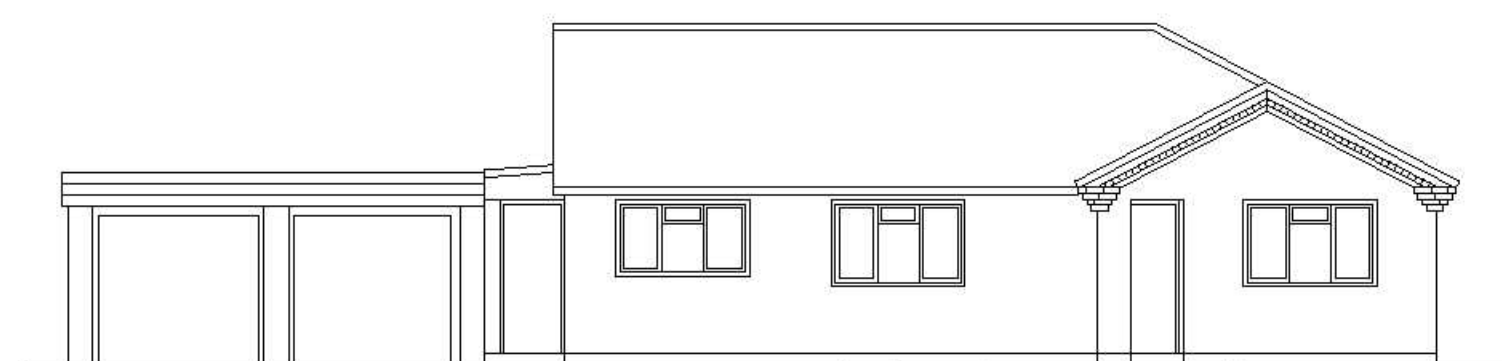


Existing front elevation

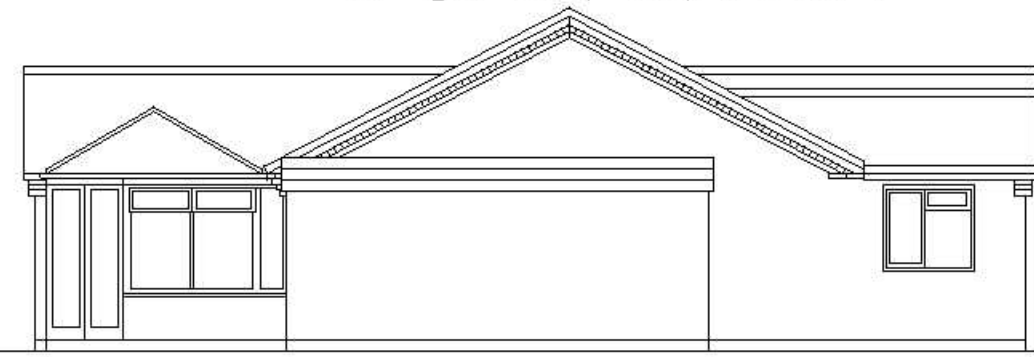


Proposed side (East) elevation

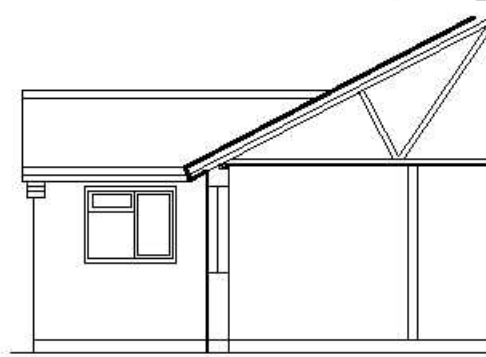





Part elevation A

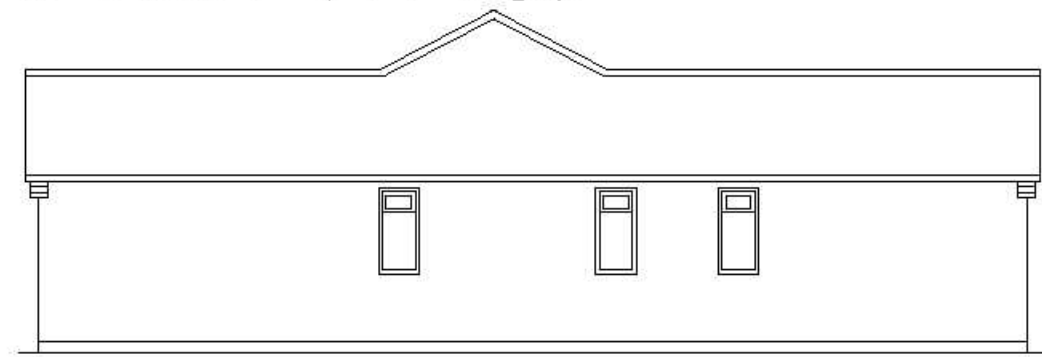

Existing side (West) elevation (no change)

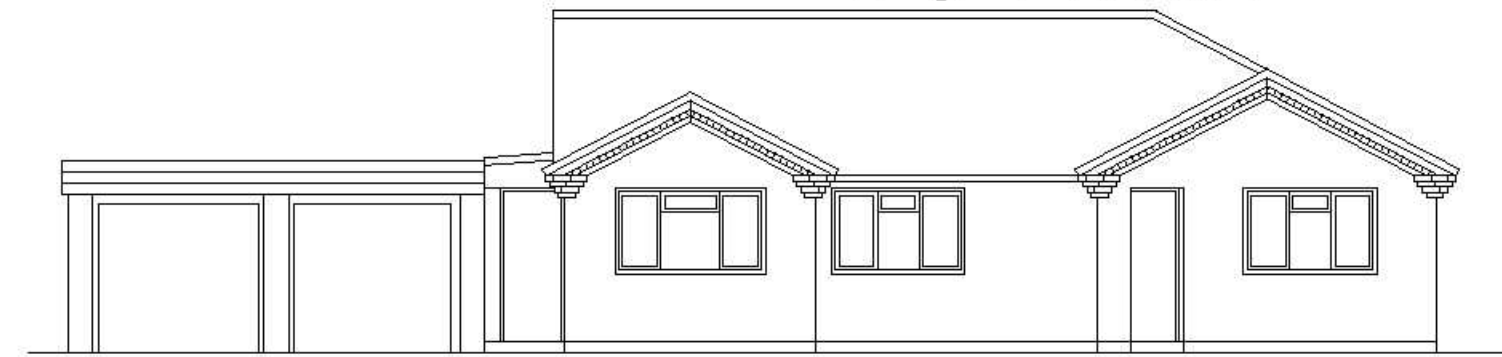

Proposed front elevation

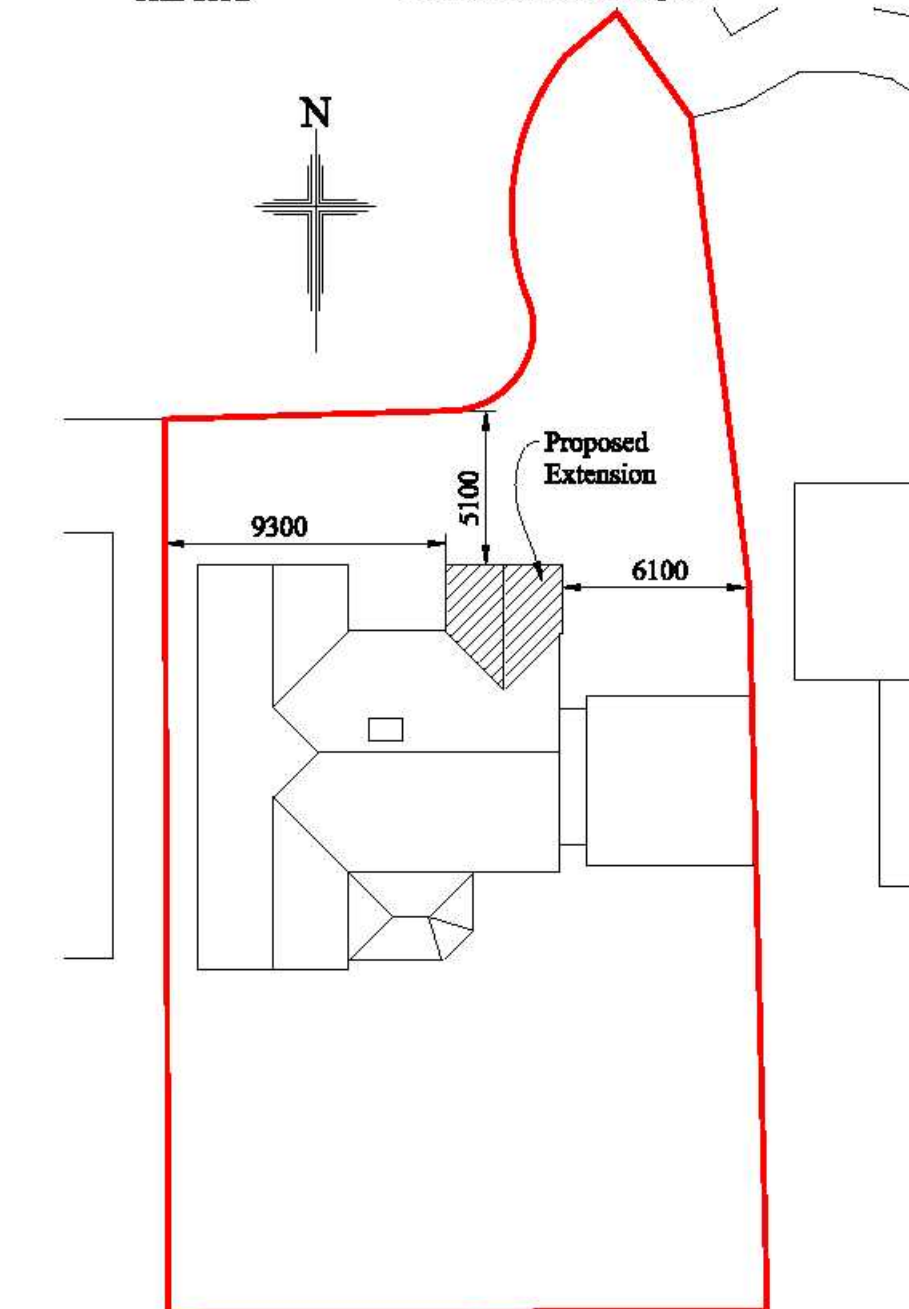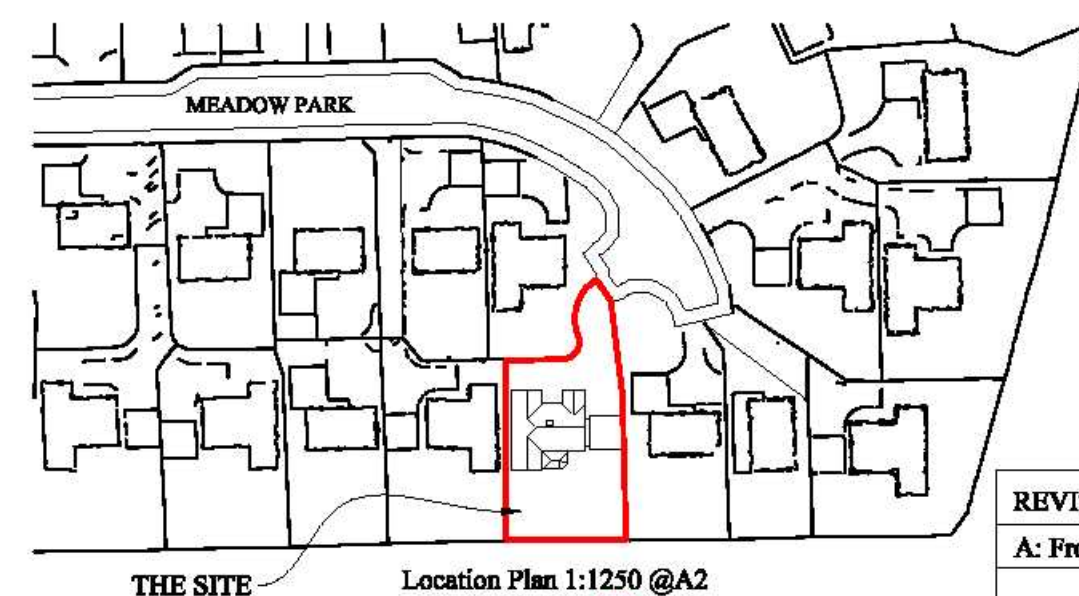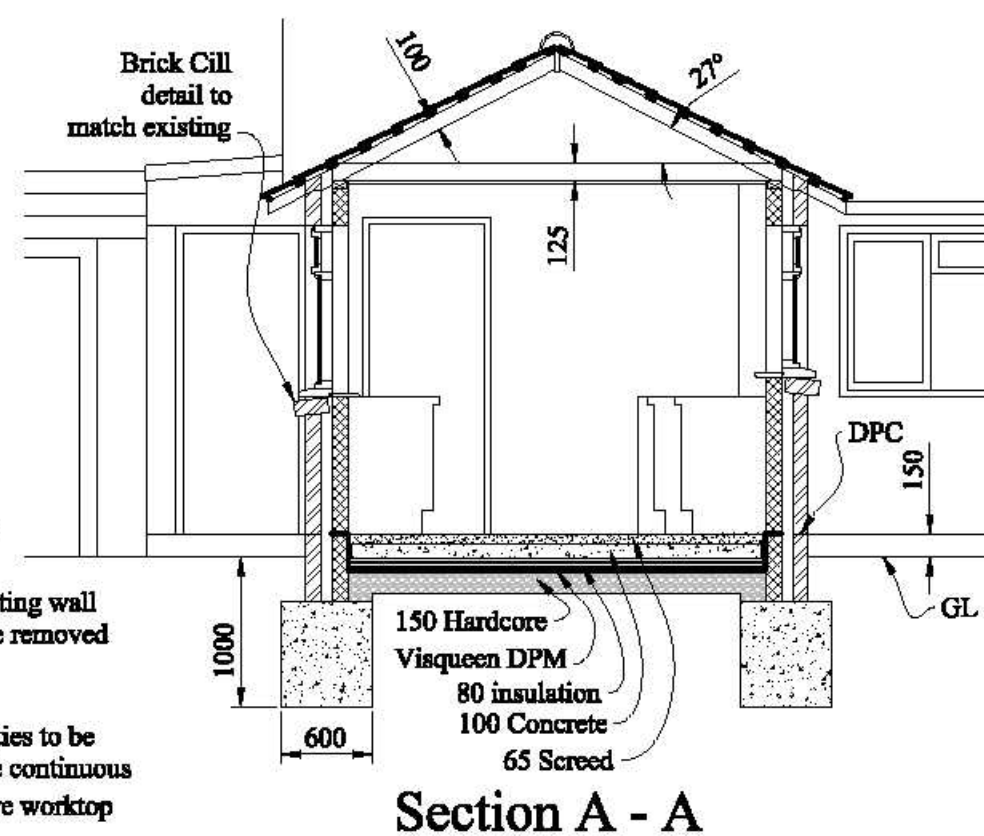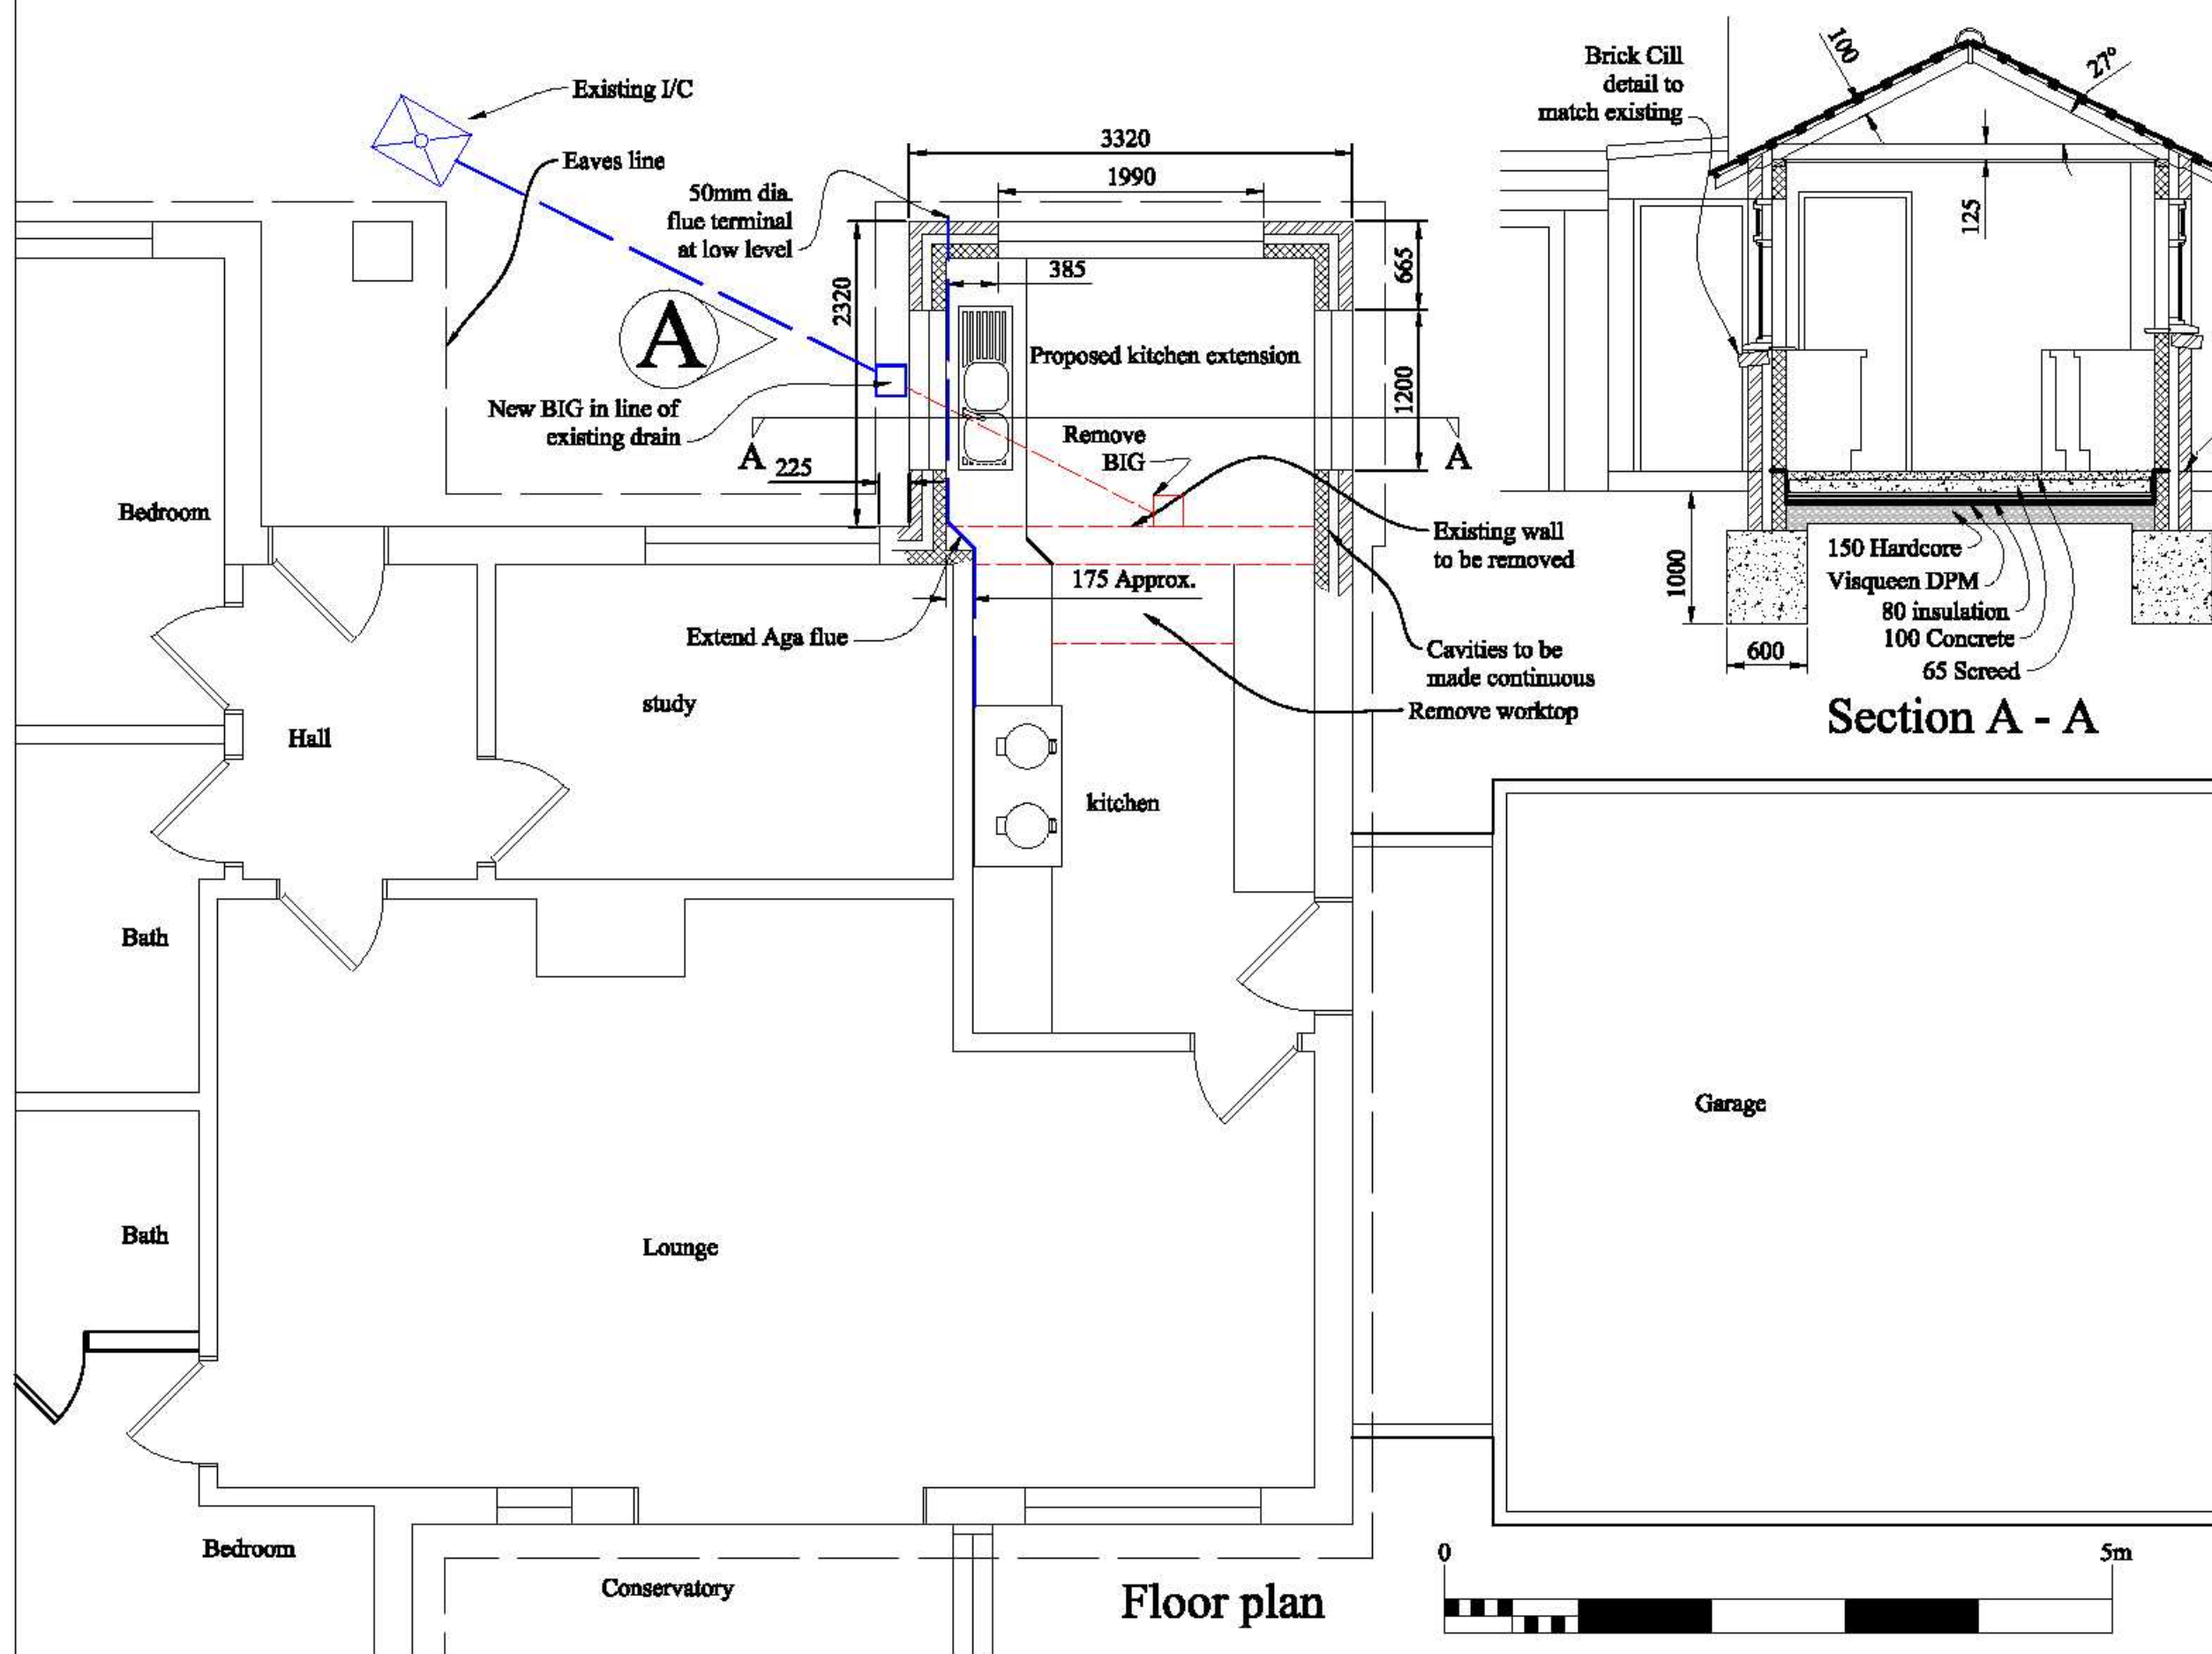

REVISIONS

A: Front window size altered

Notes

1. These are computerised drawings for the purposes of obtaining planning & building regulations approvals & are based on certain overall measurements.
2. Distortion and uneven walls etc. have been ignored with some average measurements.
3. Dimensions shown must not be relied upon and must be checked on site and verified prior to commencement of work.
4. Where applicable this drawing is to be read in conjunction with other consultants' drawings & calculations.
5. Do not scale from these drawings, except for planning purposes.
6. Any Work undertaken prior to Planning and Building Regulations Approval is done so entirely at the Client/Contractors own risk.

© 2008 - A.H. Sutcliffe

SUTCLIFF CONSULTANTS Ltd



The Beach House
16 Manor Way, Elmer Sands
West Sussex, PO22 6LA
Tel/Fax: 01243 586004

PROJECT DETAIL

28 Meadow Park
East Preston
West Sussex

Front Extension

FOR: Mrs Twitchen

DRAWING

Floor plans & elevations

DATE: October 2008

DRAWN: A. H. Sutcliffe

DRAWING: 0820/01

SCALE

1:50, 1:100

REVISION: A