





Scale Bar 1:100

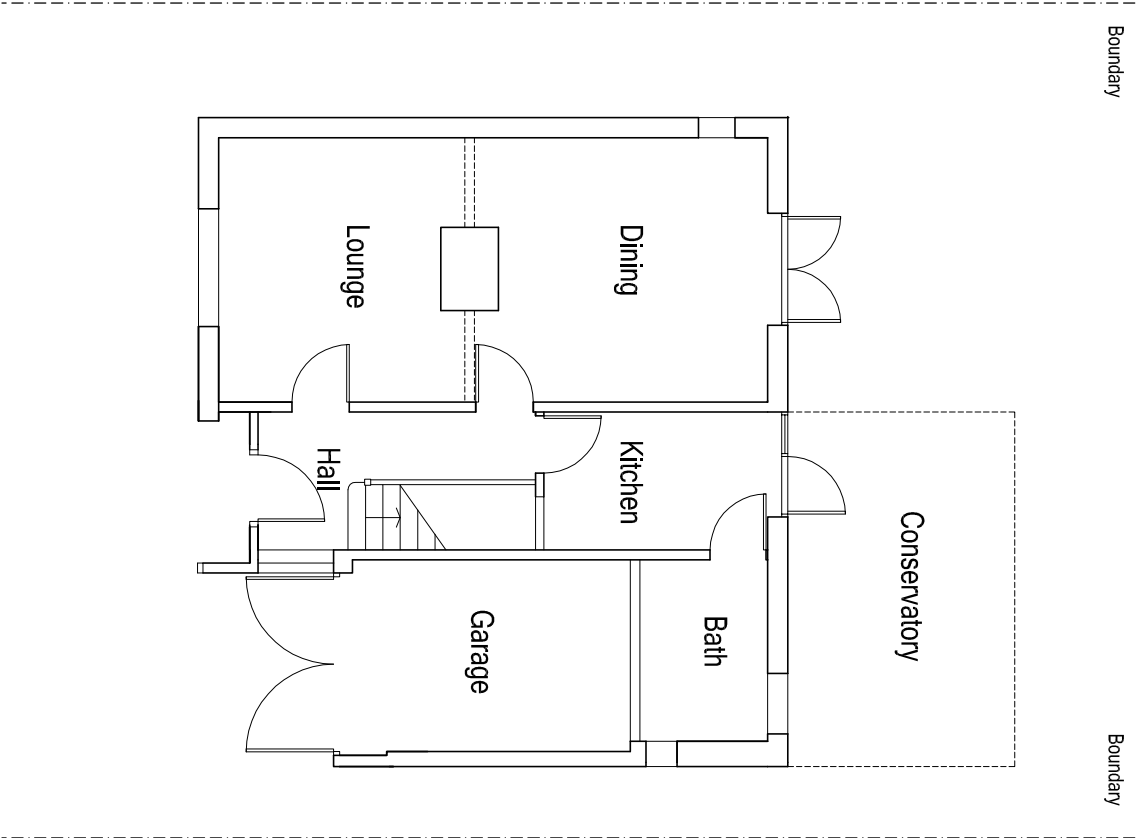

EXISTING GROUND FLOOR PLAN 1:100

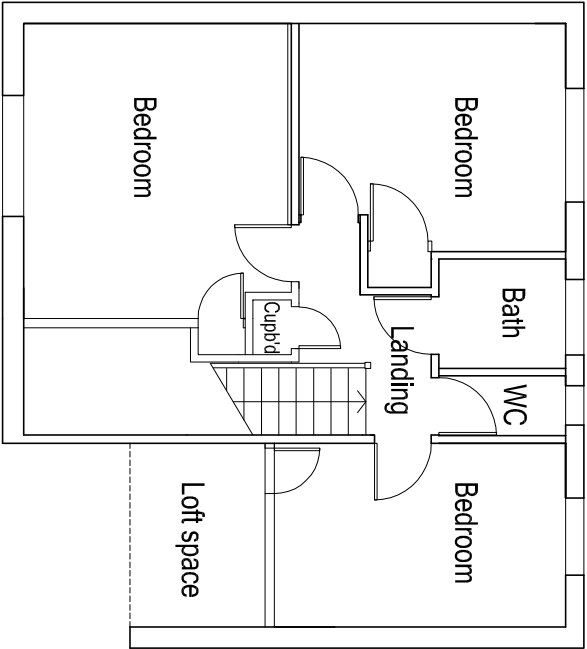

EXISTING FIRST FLOOR PLAN 1:100

ARW Design	DRAWING TITLE: EXISTING FLOOR PLANS PROJECT: PROPOSED SINGLE STOREY REAR EXTENSION & TWO STOREY FRONT EXTENSION	LOCATION: 86, SEA ROAD, EAST PRESTON, WEST SUSSEX CLIENT: J. & D. COULSON	SCALE: AS NOTED @ paper size A3 DATE: OCT 2018	DRAWN: ARW	DRAWING NO: 4393/4
					REVISION: