

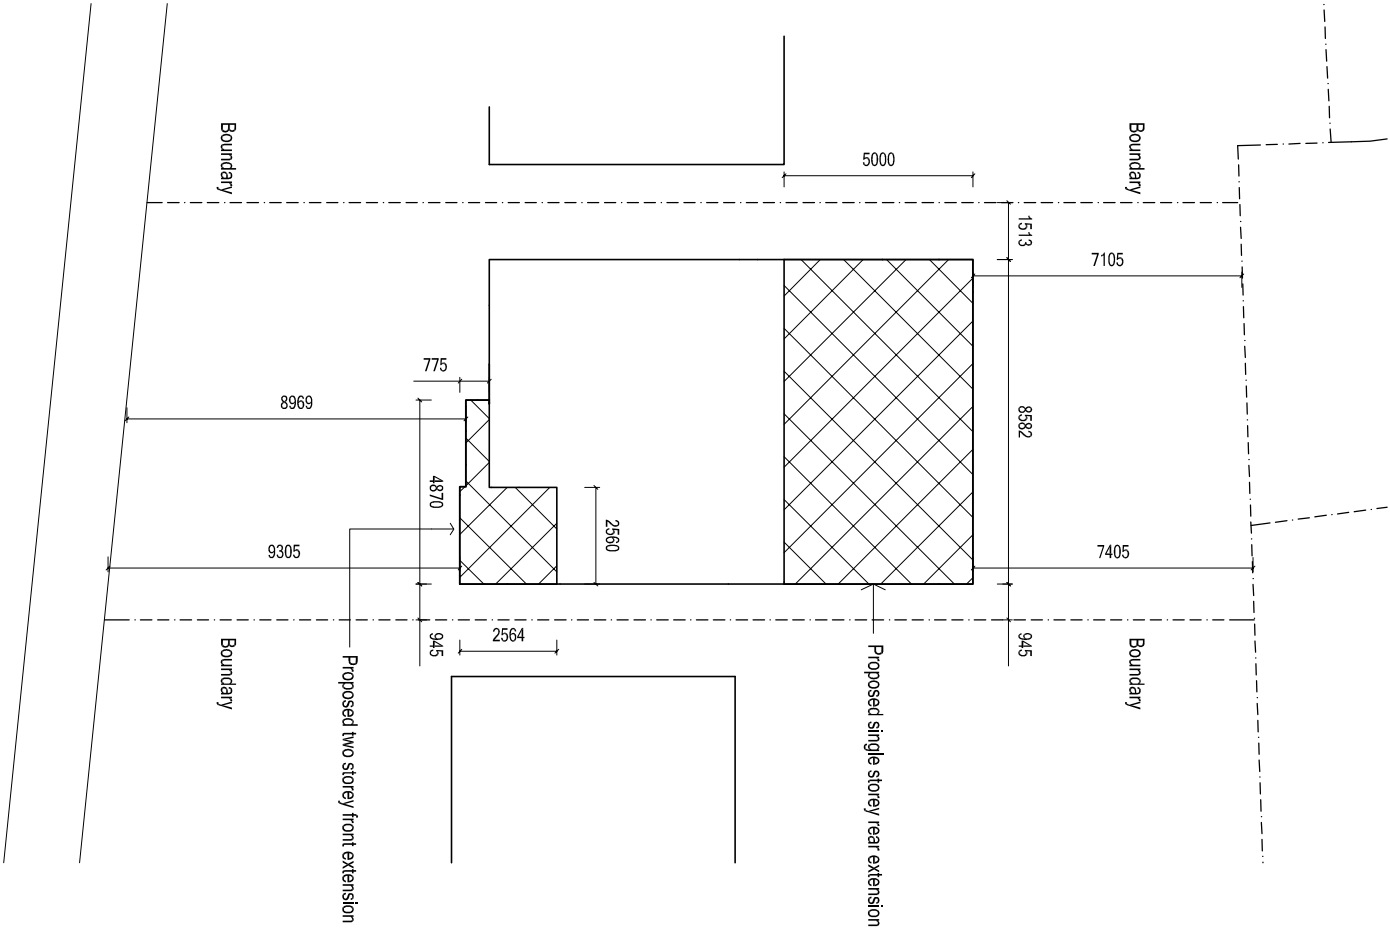


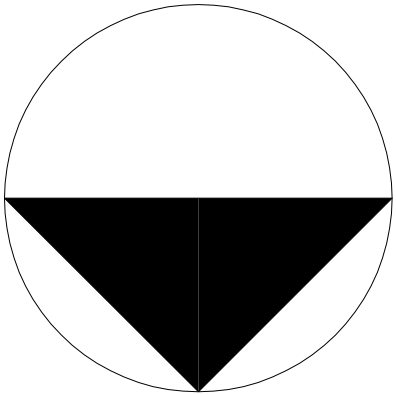

PROPOSED ROOF PLAN 1:200

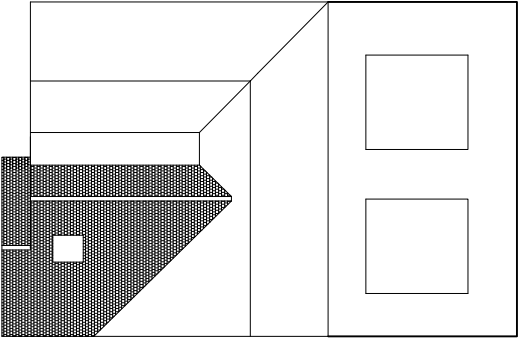

PROPOSED BLOCK PLAN 1:200

ARW Design	DRAWING TITLE: BLOCK PLAN & ROOF PLAN PROJECT: PROPOSED SINGLE STOREY REAR EXTENSION & TWO STOREY FRONT EXTENSION	LOCATION: 86, SEA ROAD, EAST PRESTON, WEST SUSSEX CLIENT: J. & D. COULSON	SCALE: AS NOTED @ paper size A3 DATE: OCT 2018	DRAWING NO: 4393/5 REVISION:
------------	---	---	--	--