


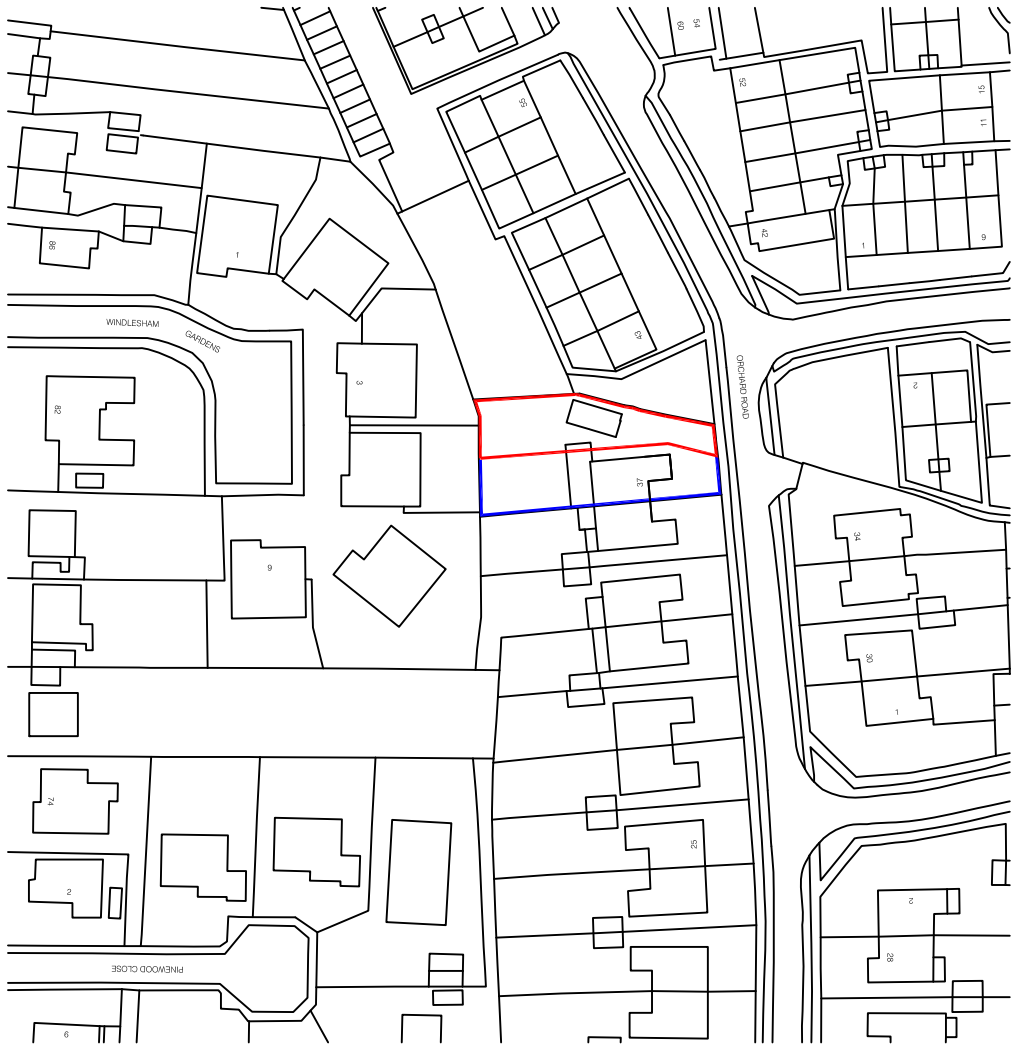


 


Site Location 1:1250

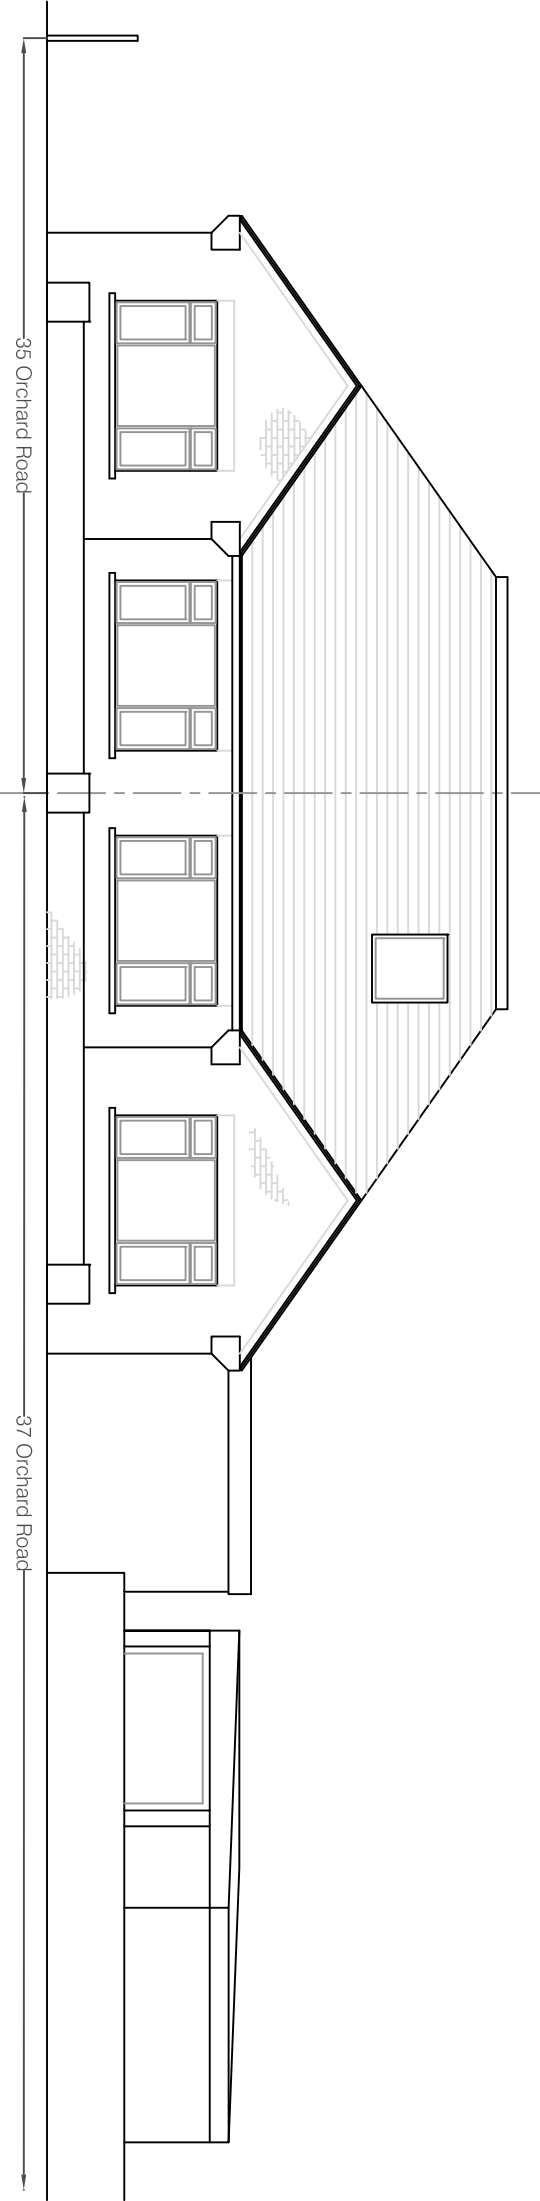


ORCHARD ROAD

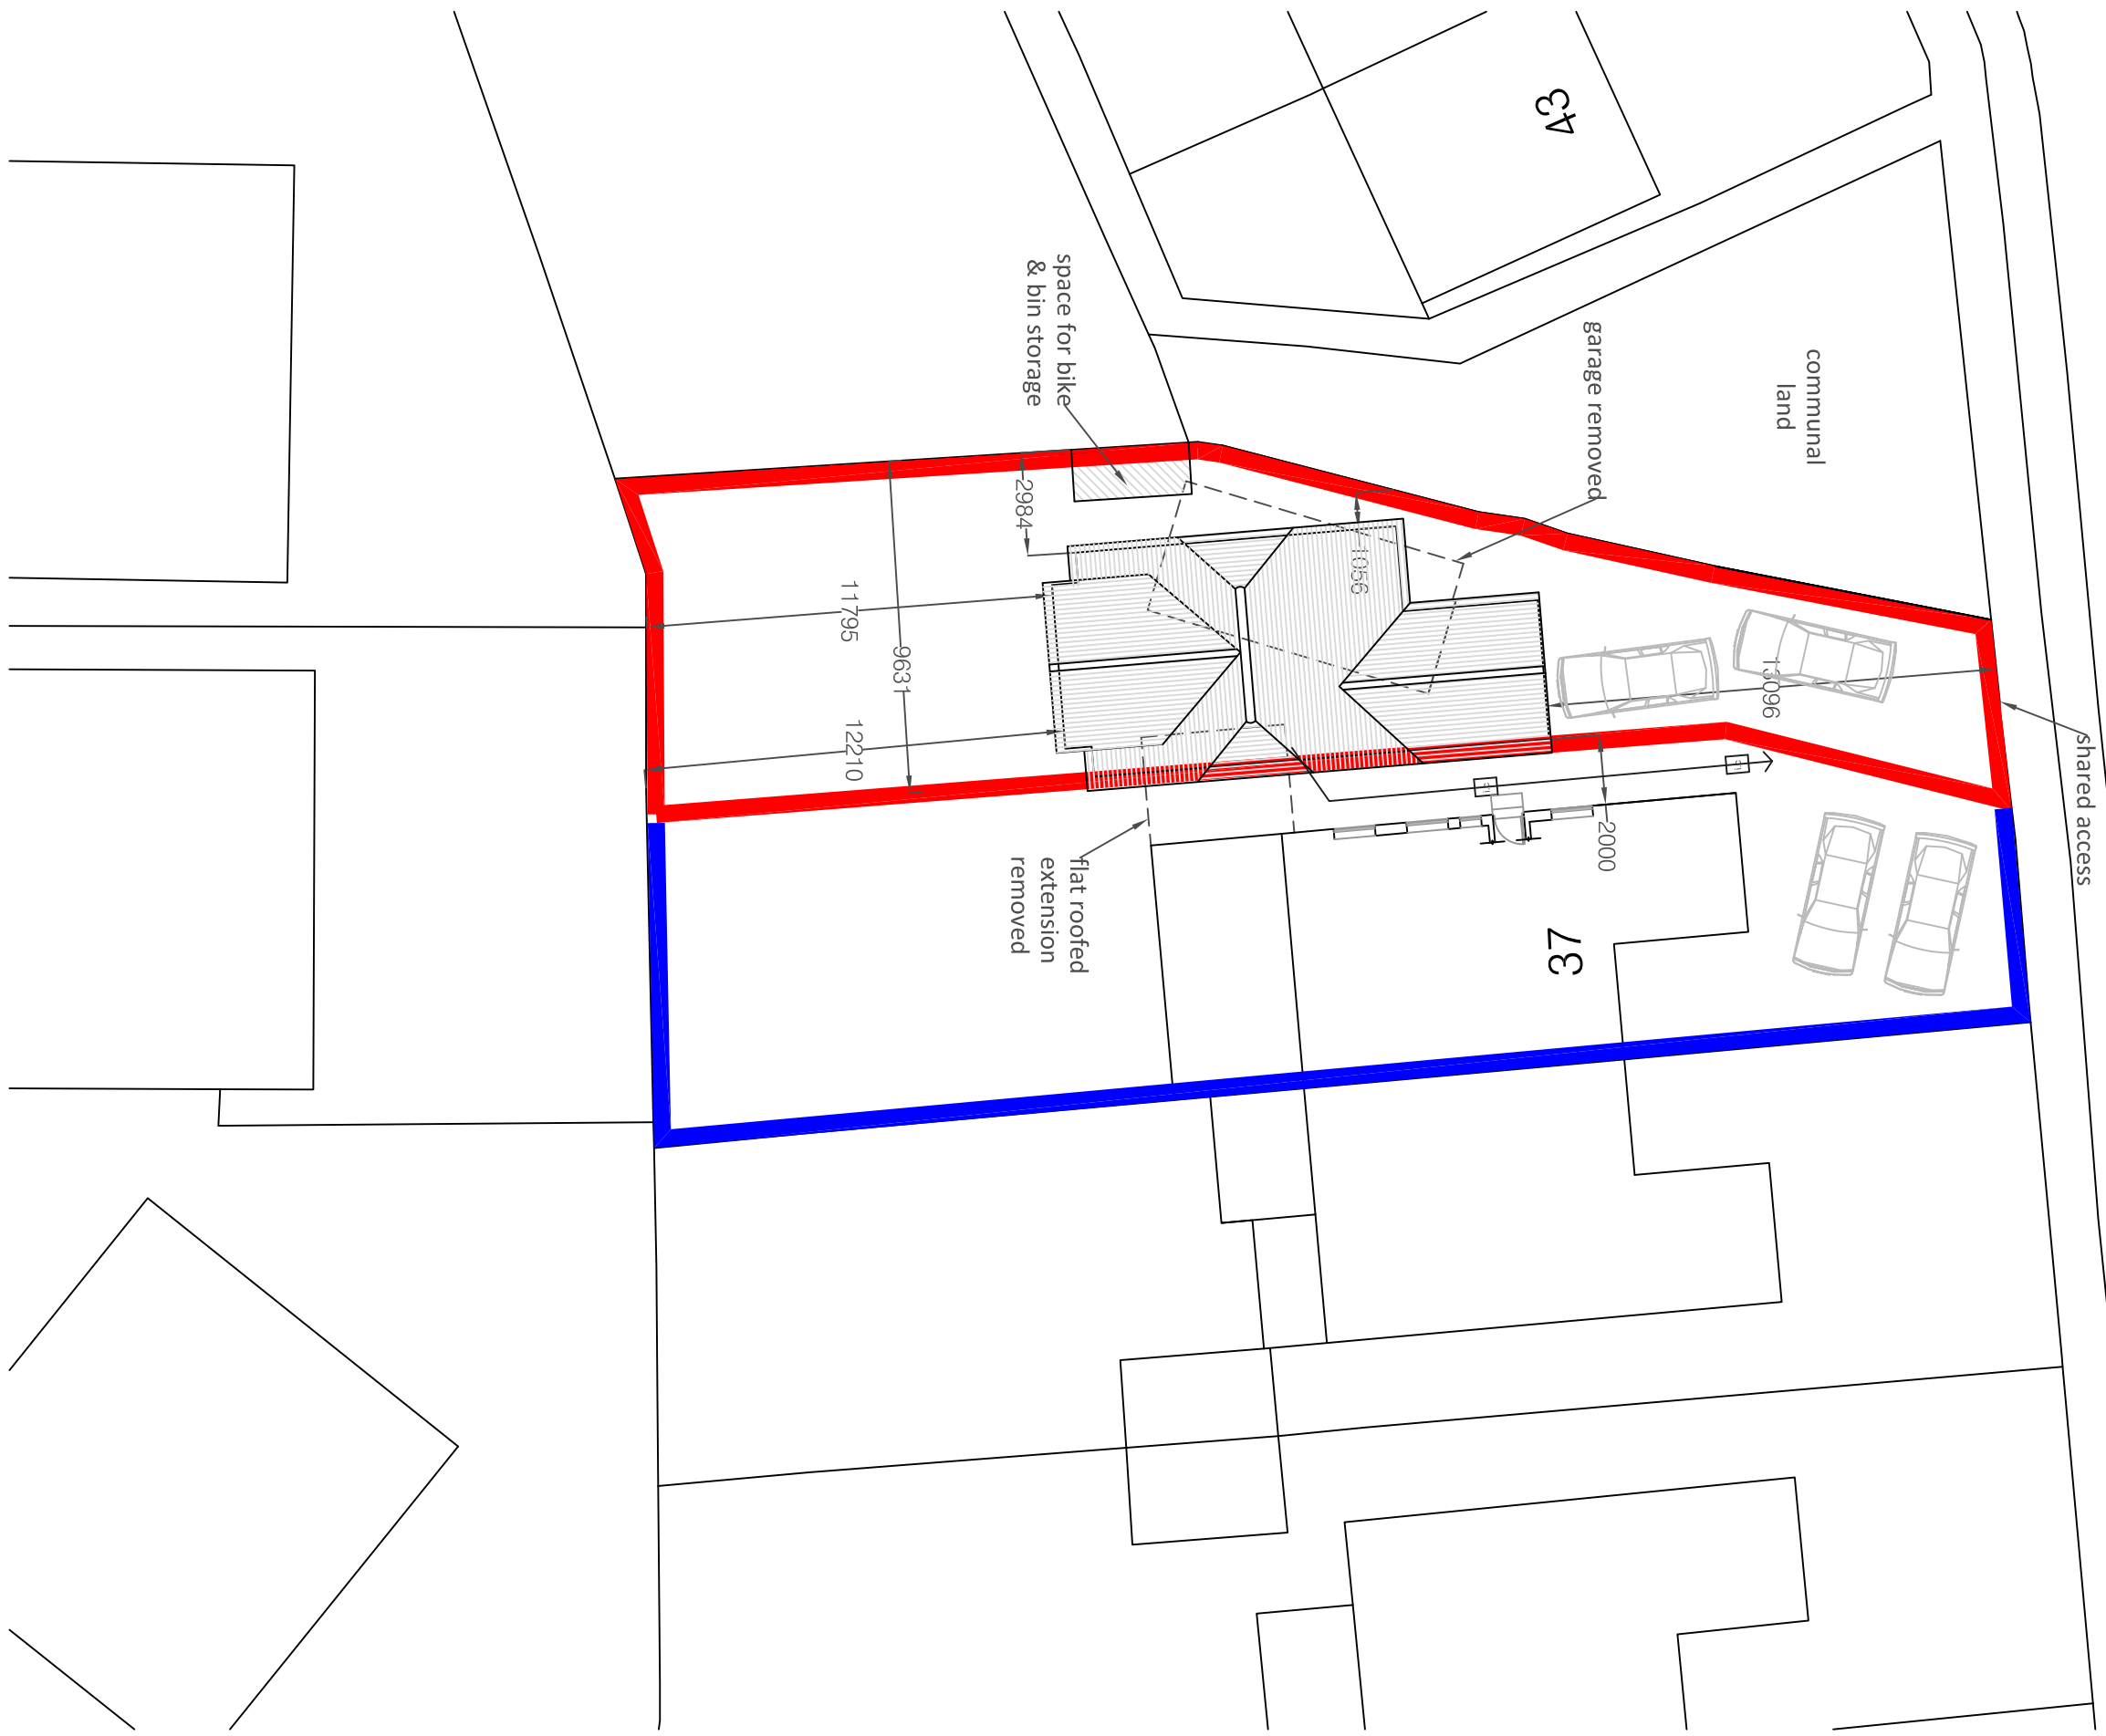


Existing Street Elevation

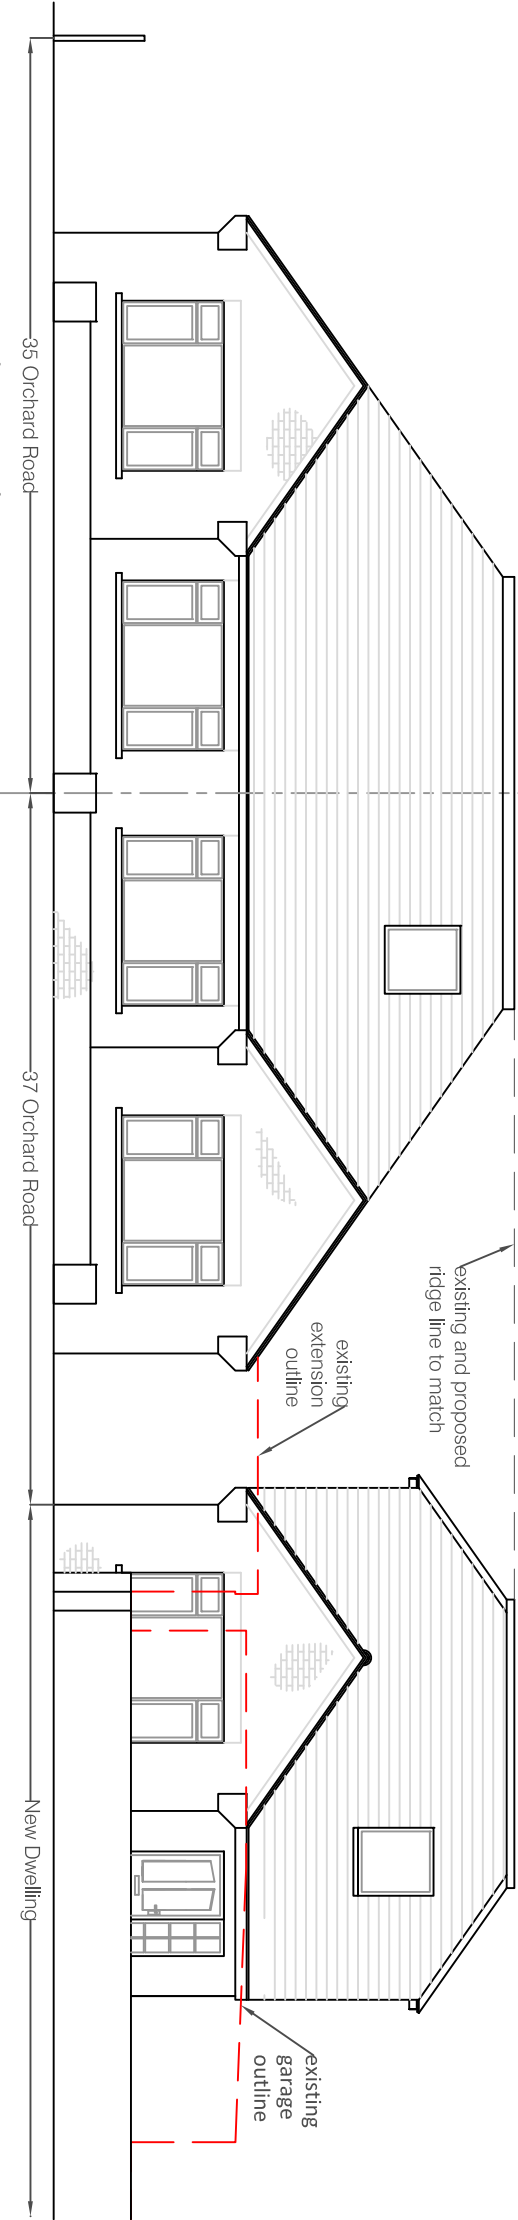


Proposed Street Elevation

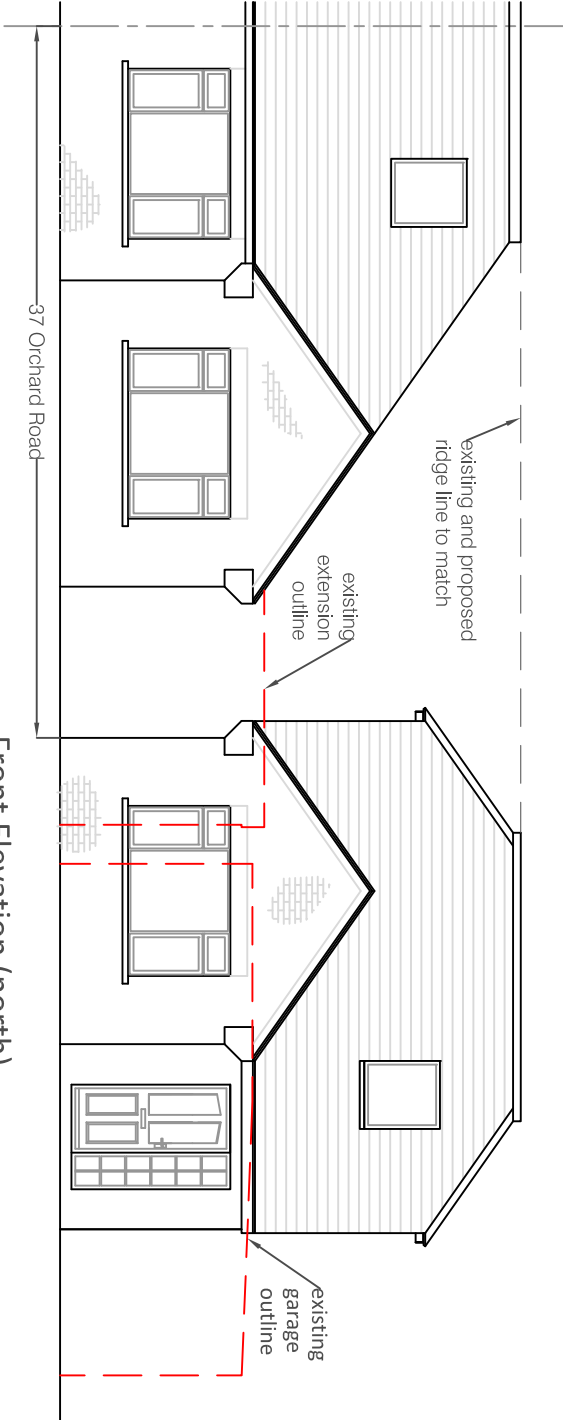


Front Elevation (north)

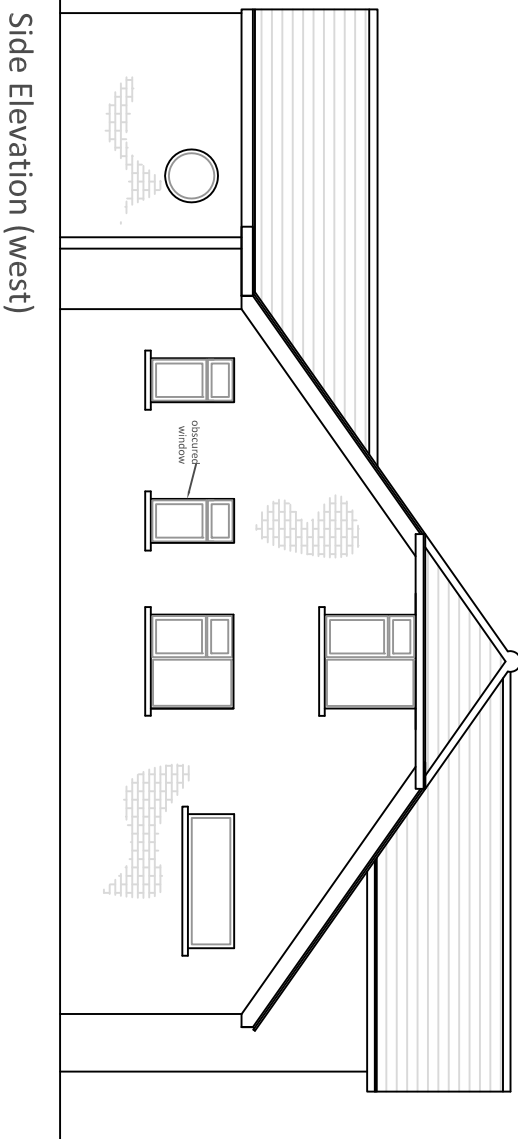

Side Elevation (west)

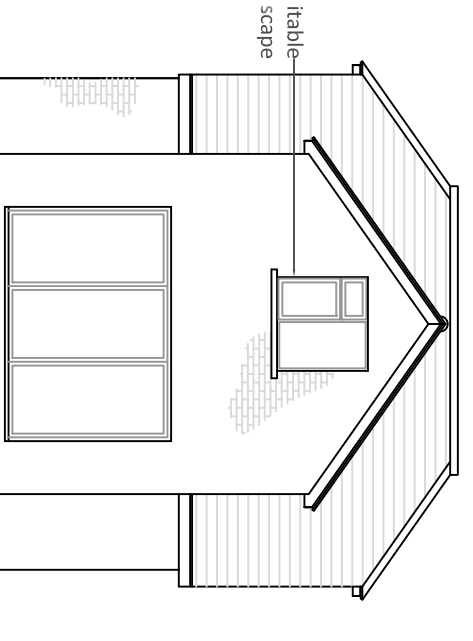


Rear Elevation (south)

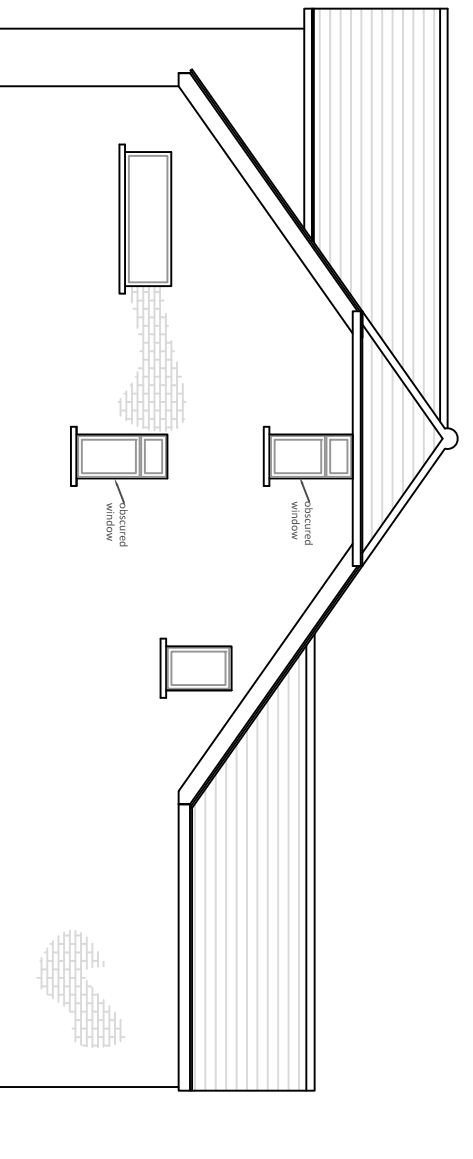


Side Elevation (east)


Elevations (1:100)

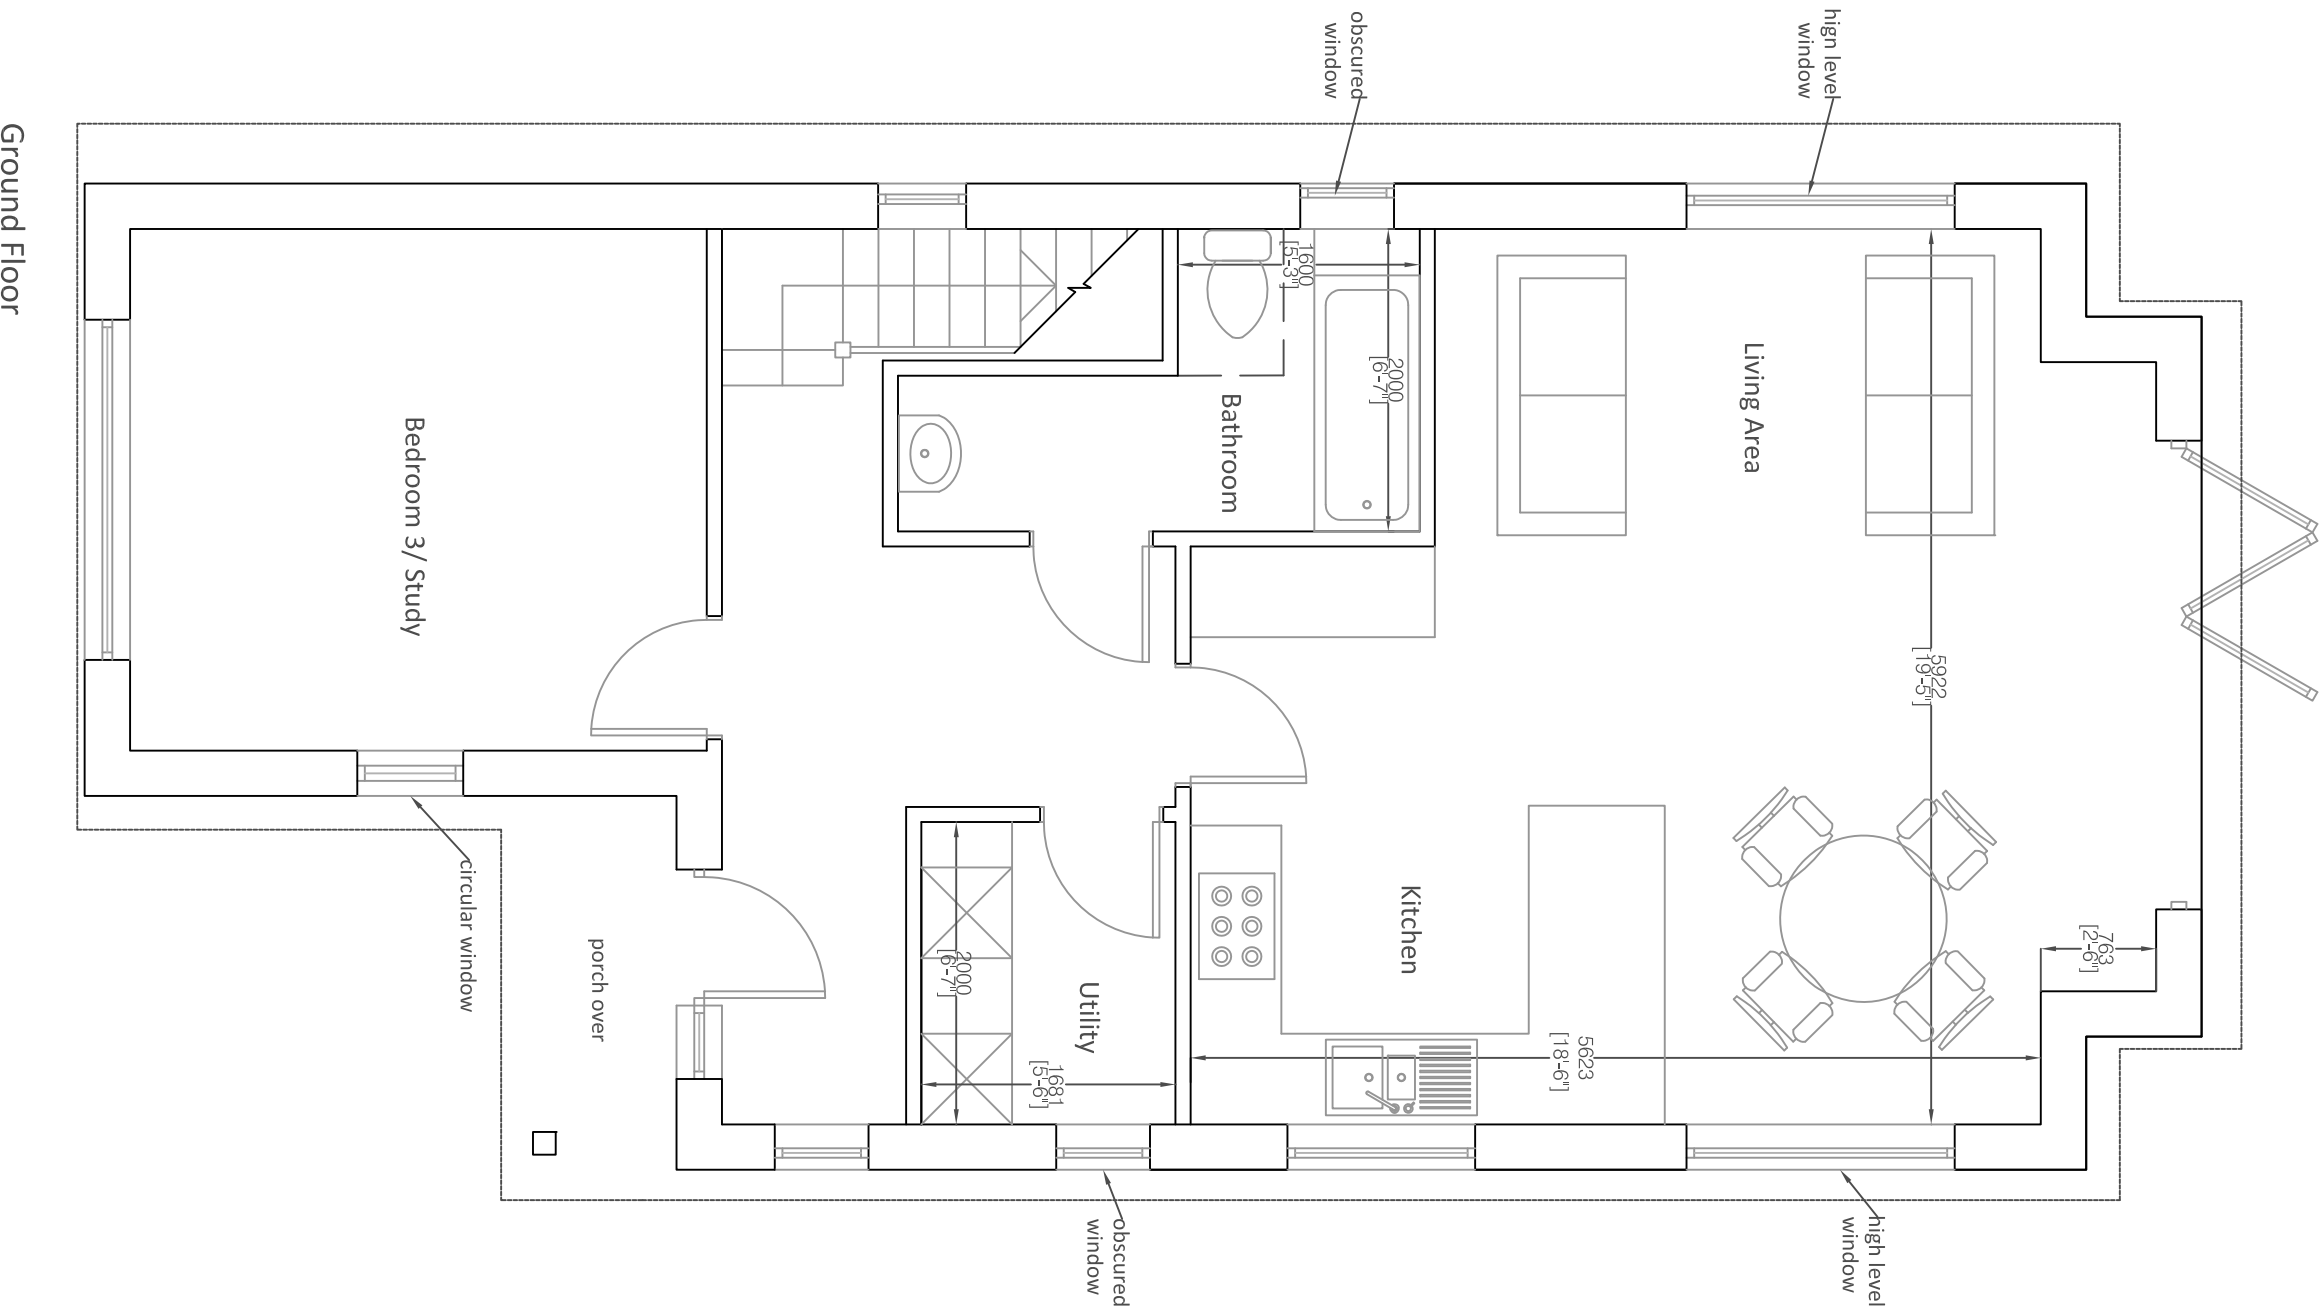

Ground Floor

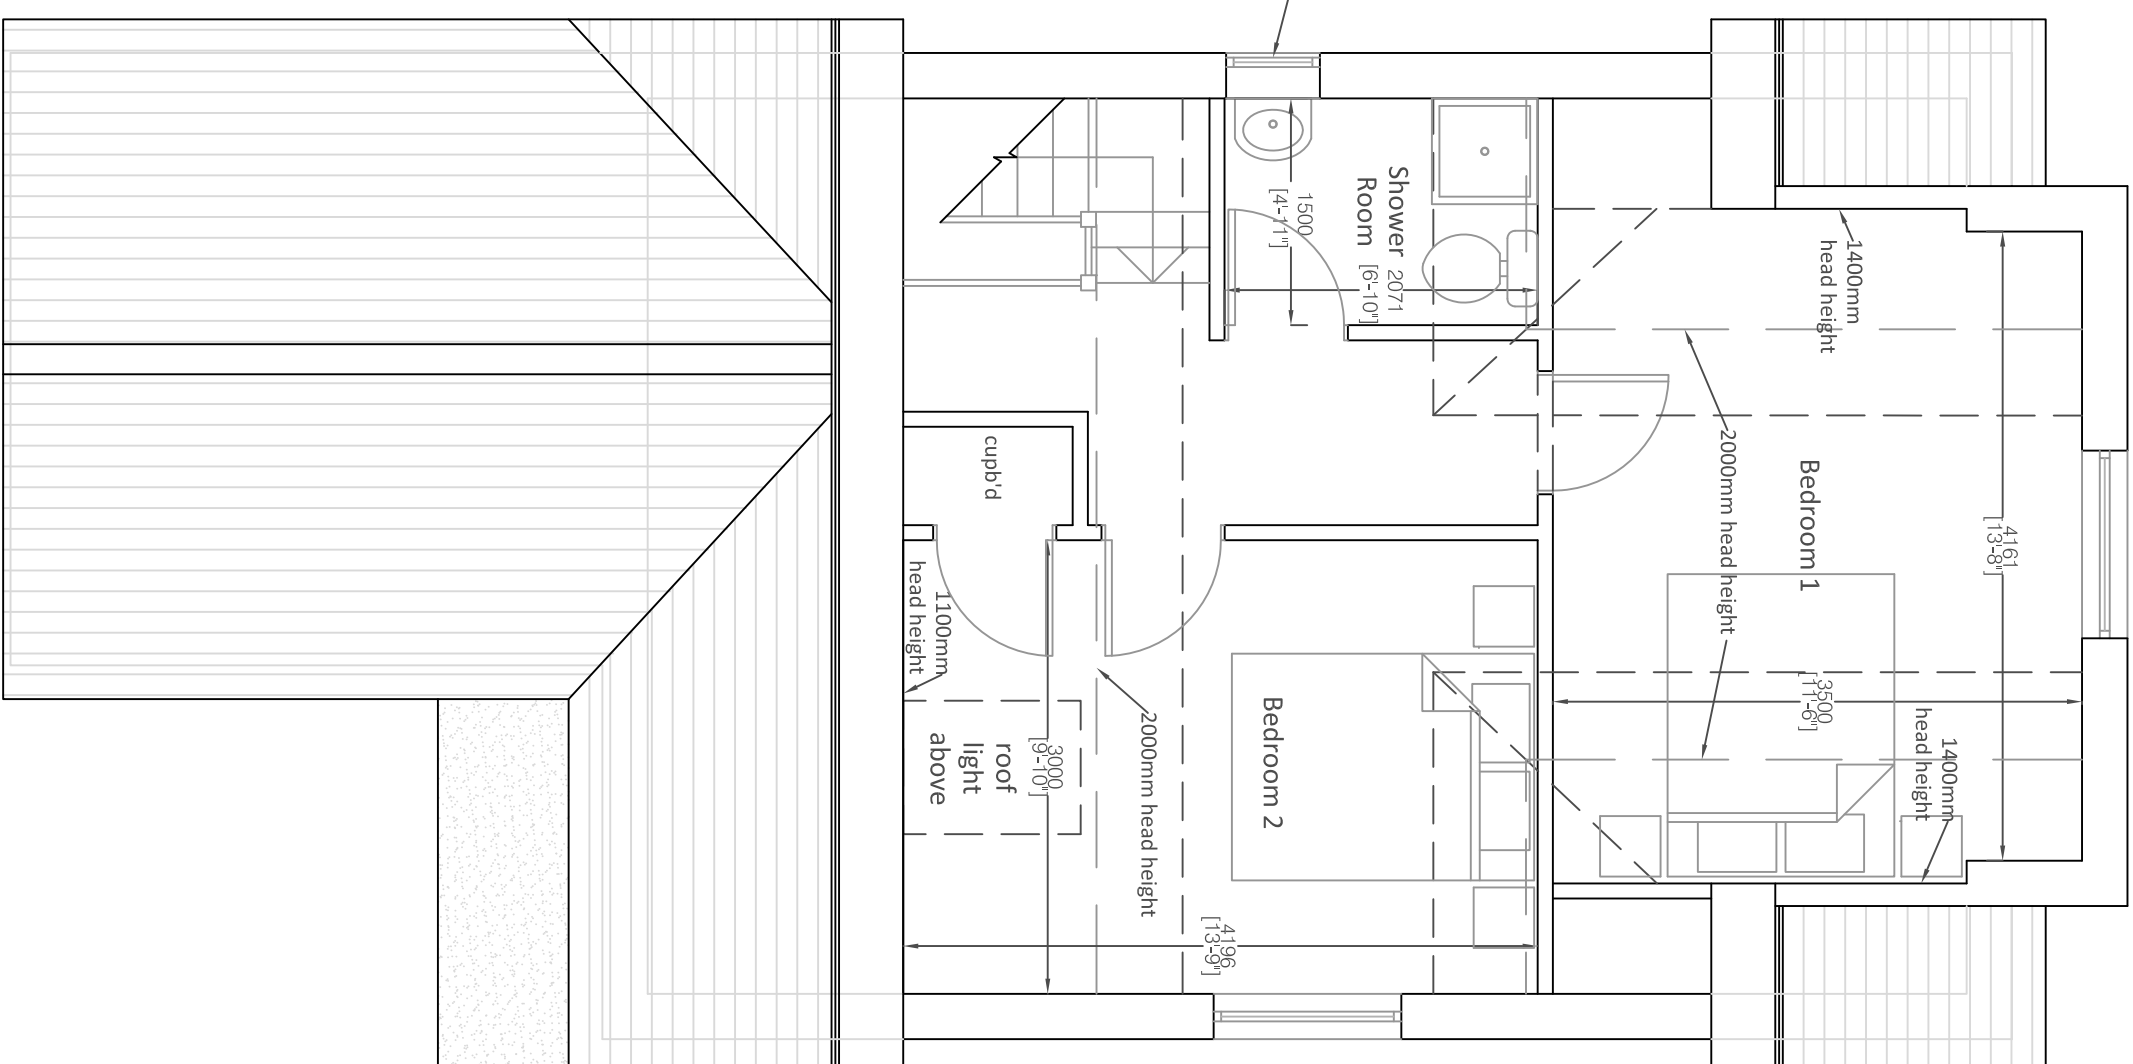

First Floor

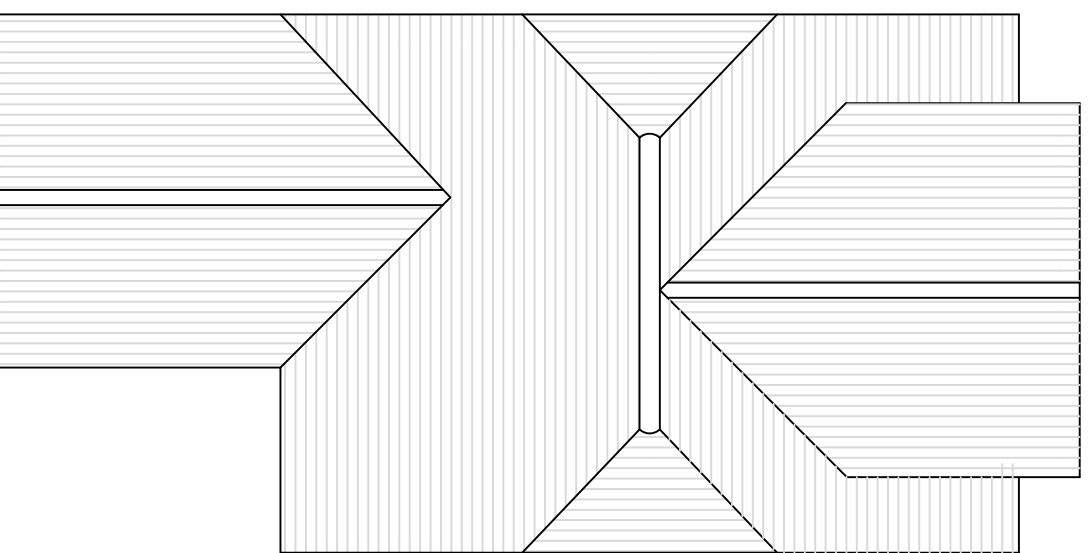

Roof Plan (1:100)

Plans (1:50)

Revisions		By
Rev	Description	
c	Amendments	LW
b	Amendments	LW
a	Amendments following meeting	LW
All dimensions to be checked on site prior to construction. This drawing is the copyright of Inspired Design Studio Ltd. and may not be copied, altered or reproduced in any way without written authority.		
Client: Ms Pennell		
Project Address: 37 Orchard Road East Preston		
Drawing Title: Existing and Proposed Street View, Proposed Elevations, Proposed Plans and Site Location & Block Plans		
Drawing Number: 907/01.c		
Scale: As stated printed @ A1		
Date: 25.03.14		