





Proposed Elevation of wall (1:50)

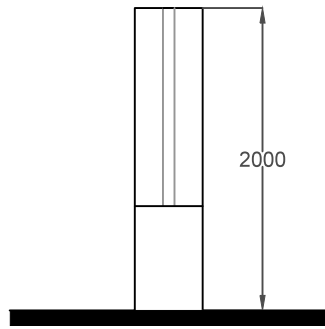

Section through proposed wall

 

Proposed Plan of wall (1:50)



Ordnance Survey (c) Crown Copyright 2016. All rights reserved. Licence number 100022432

Site Location Plan (1:1250)



Site Block Plan (1:500)

Revisions		
Rev	Description	By
All dimensions to be checked on site prior to commencement of work, except for planning purposes. This drawing is the copyright of Inspired Design Studio Ltd. and may not be copied, altered or reproduced in any way without written authority.		
Client: Mr & Mrs Humphries		
Project Address: 32 Tamarisk Way East Preston West Sussex		
Drawing Title: Proposed Boundary Wall Plan, Elevations & Site Plans		
Drawing Number: 1069.05		
Scale: As stated printed @ A2		
Date: 31/10/2017		