



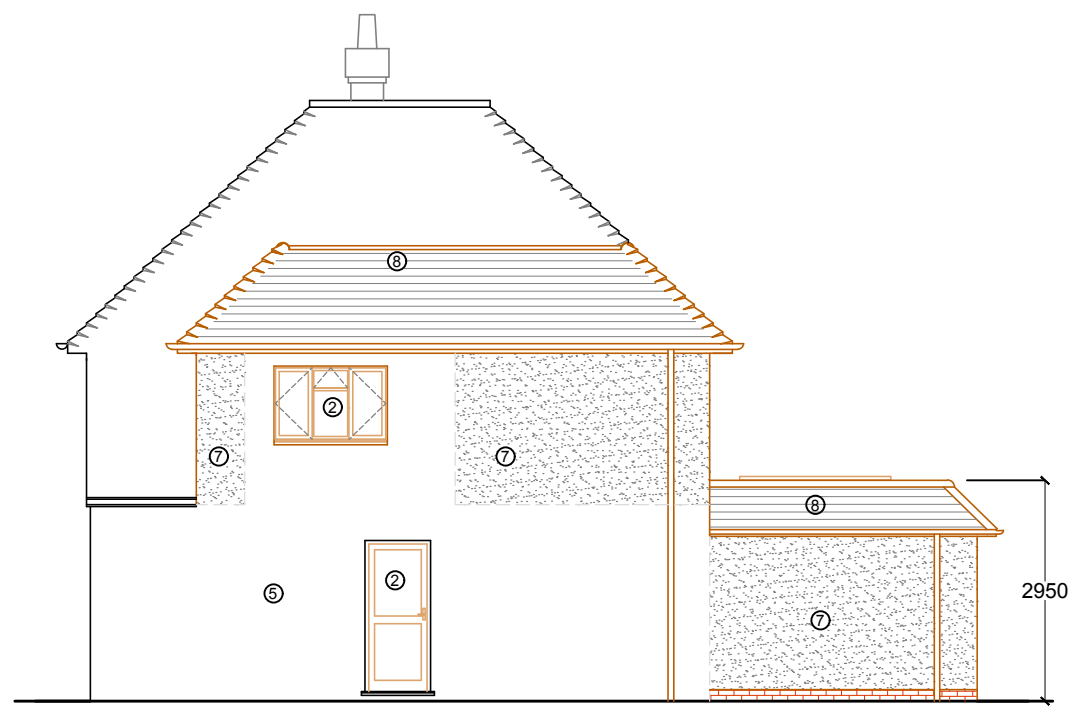

Side Elevation
North



Front Elevation
East

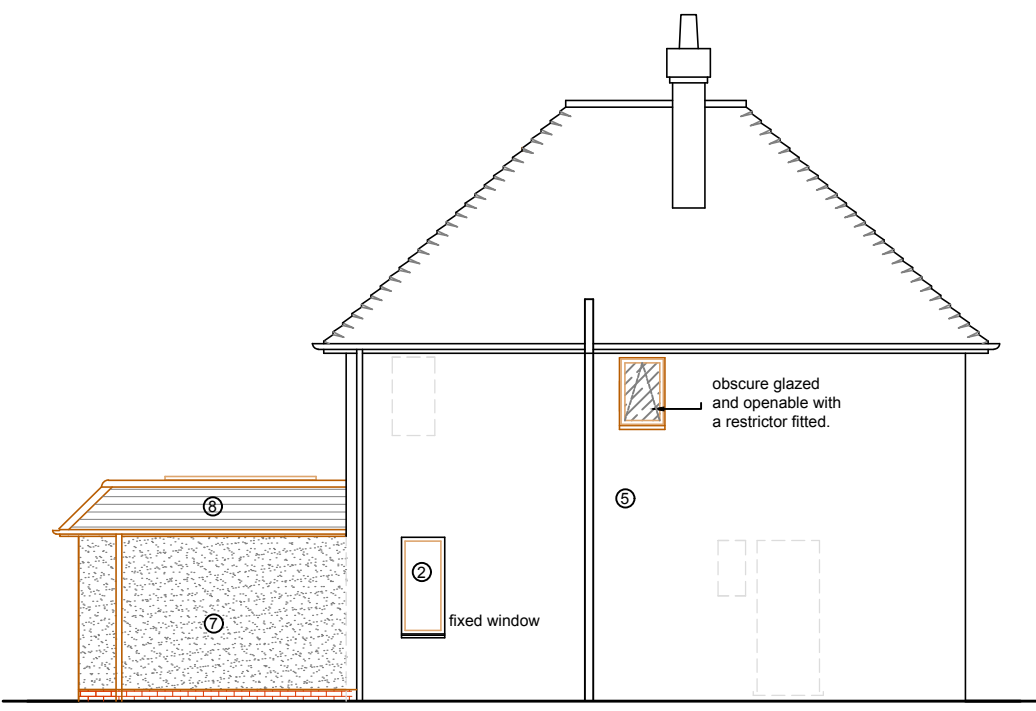


Side Elevation
South




Rear Elevation
West


Proposed Elevations
1:100

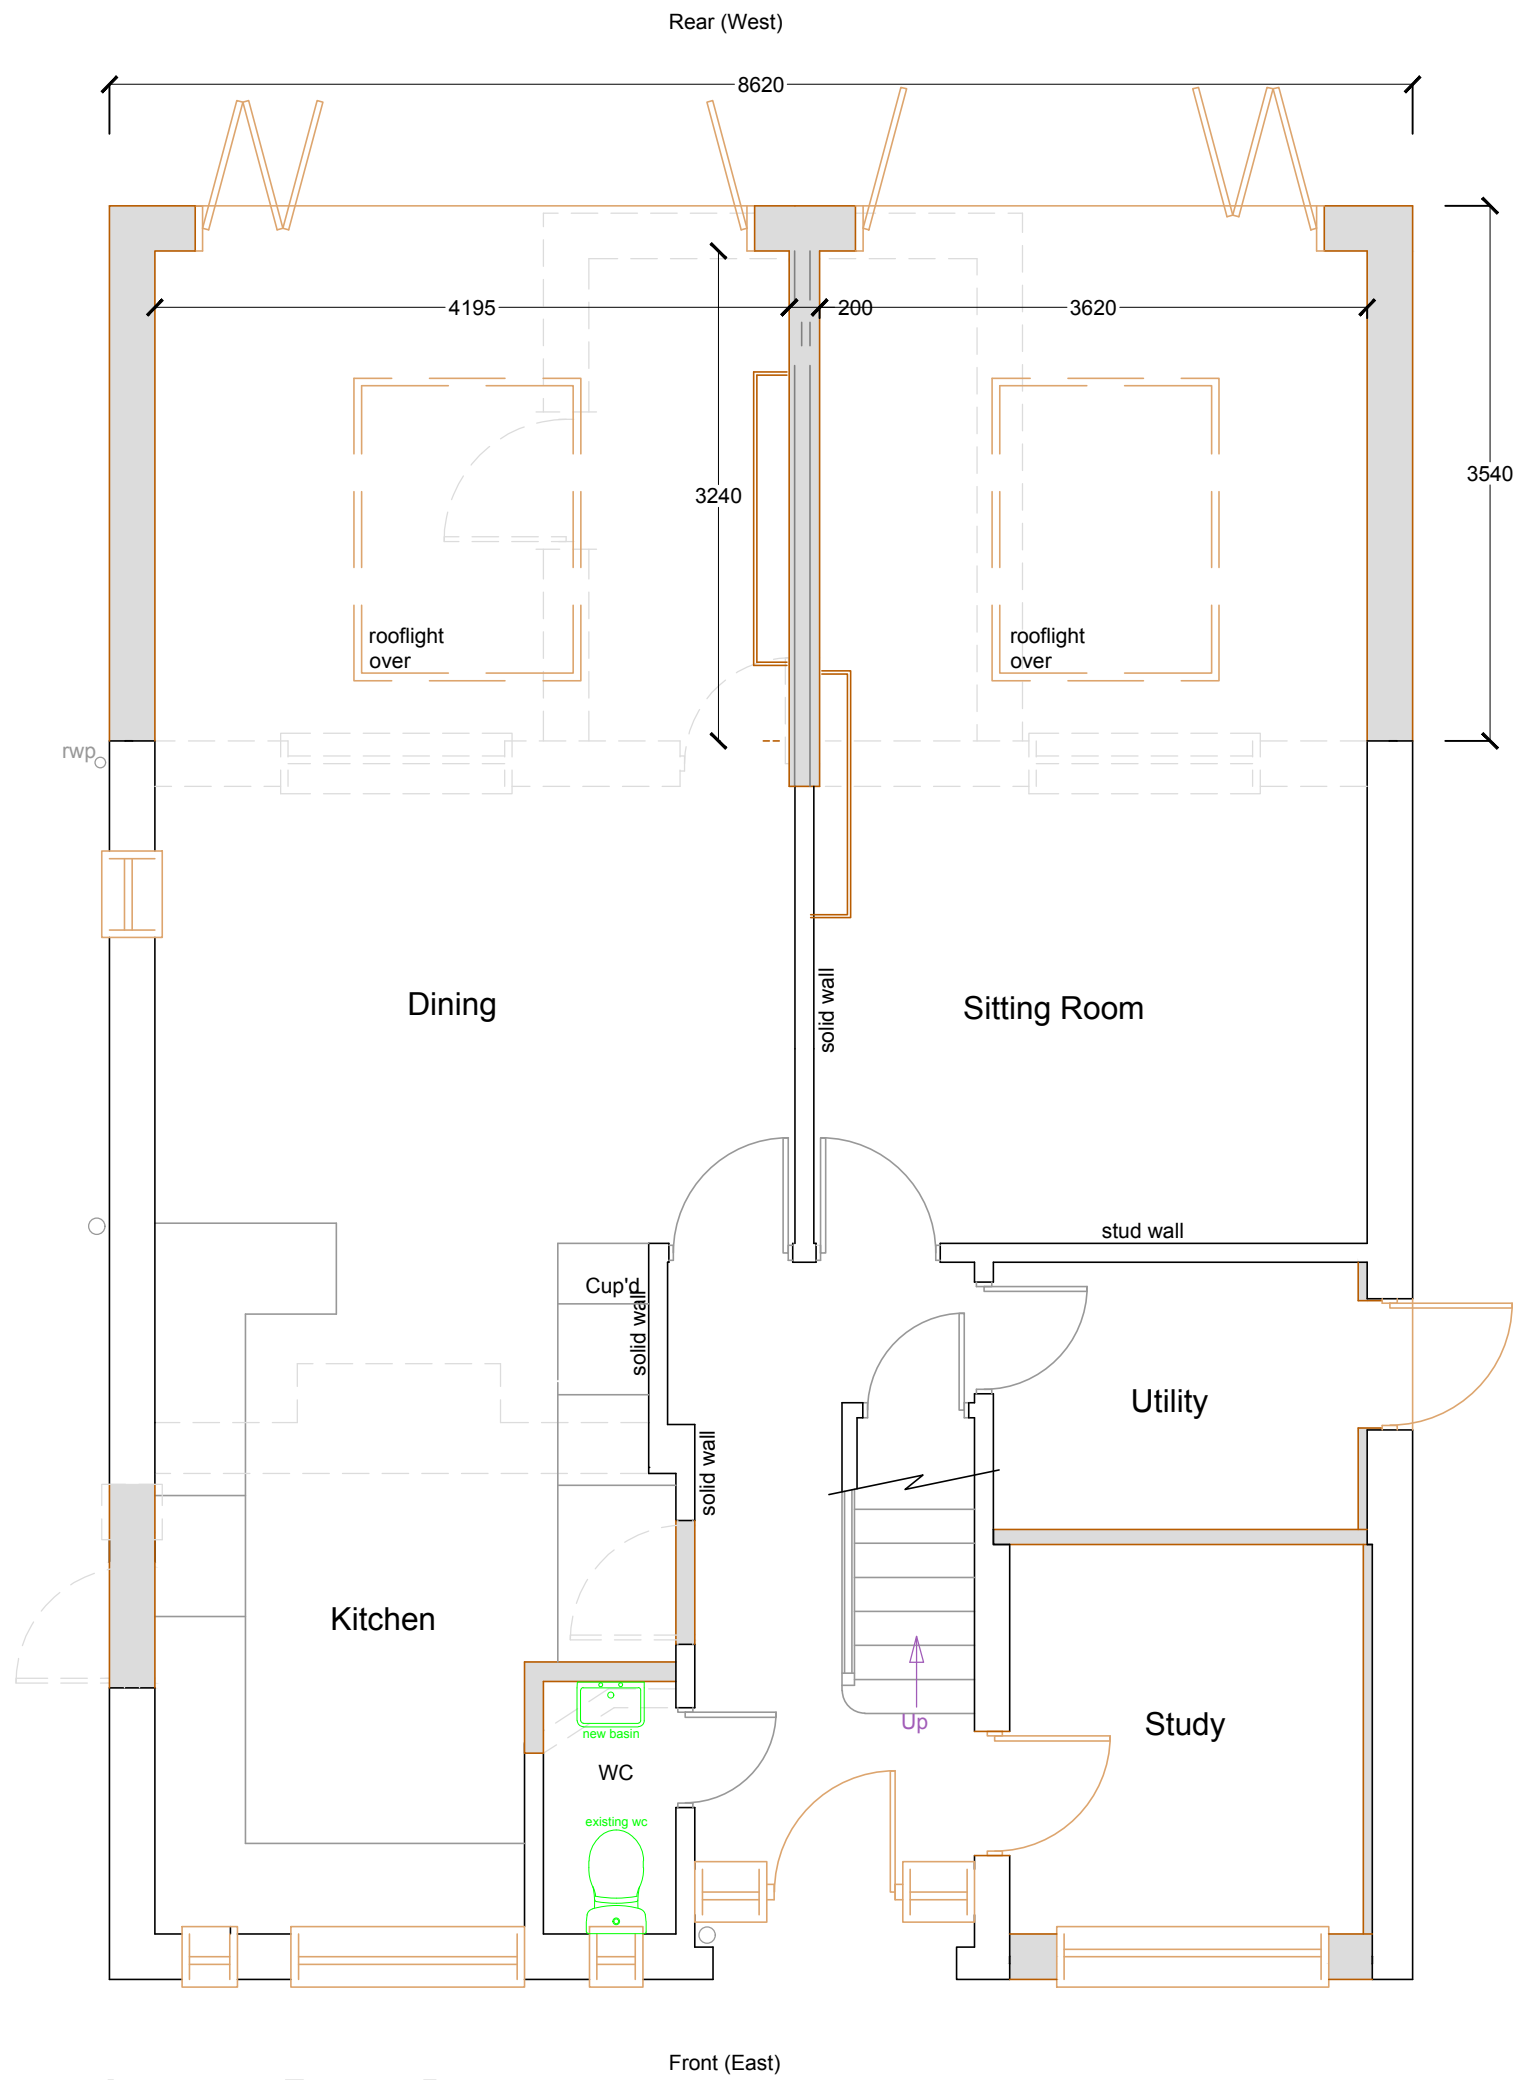

Ground Floor Plan

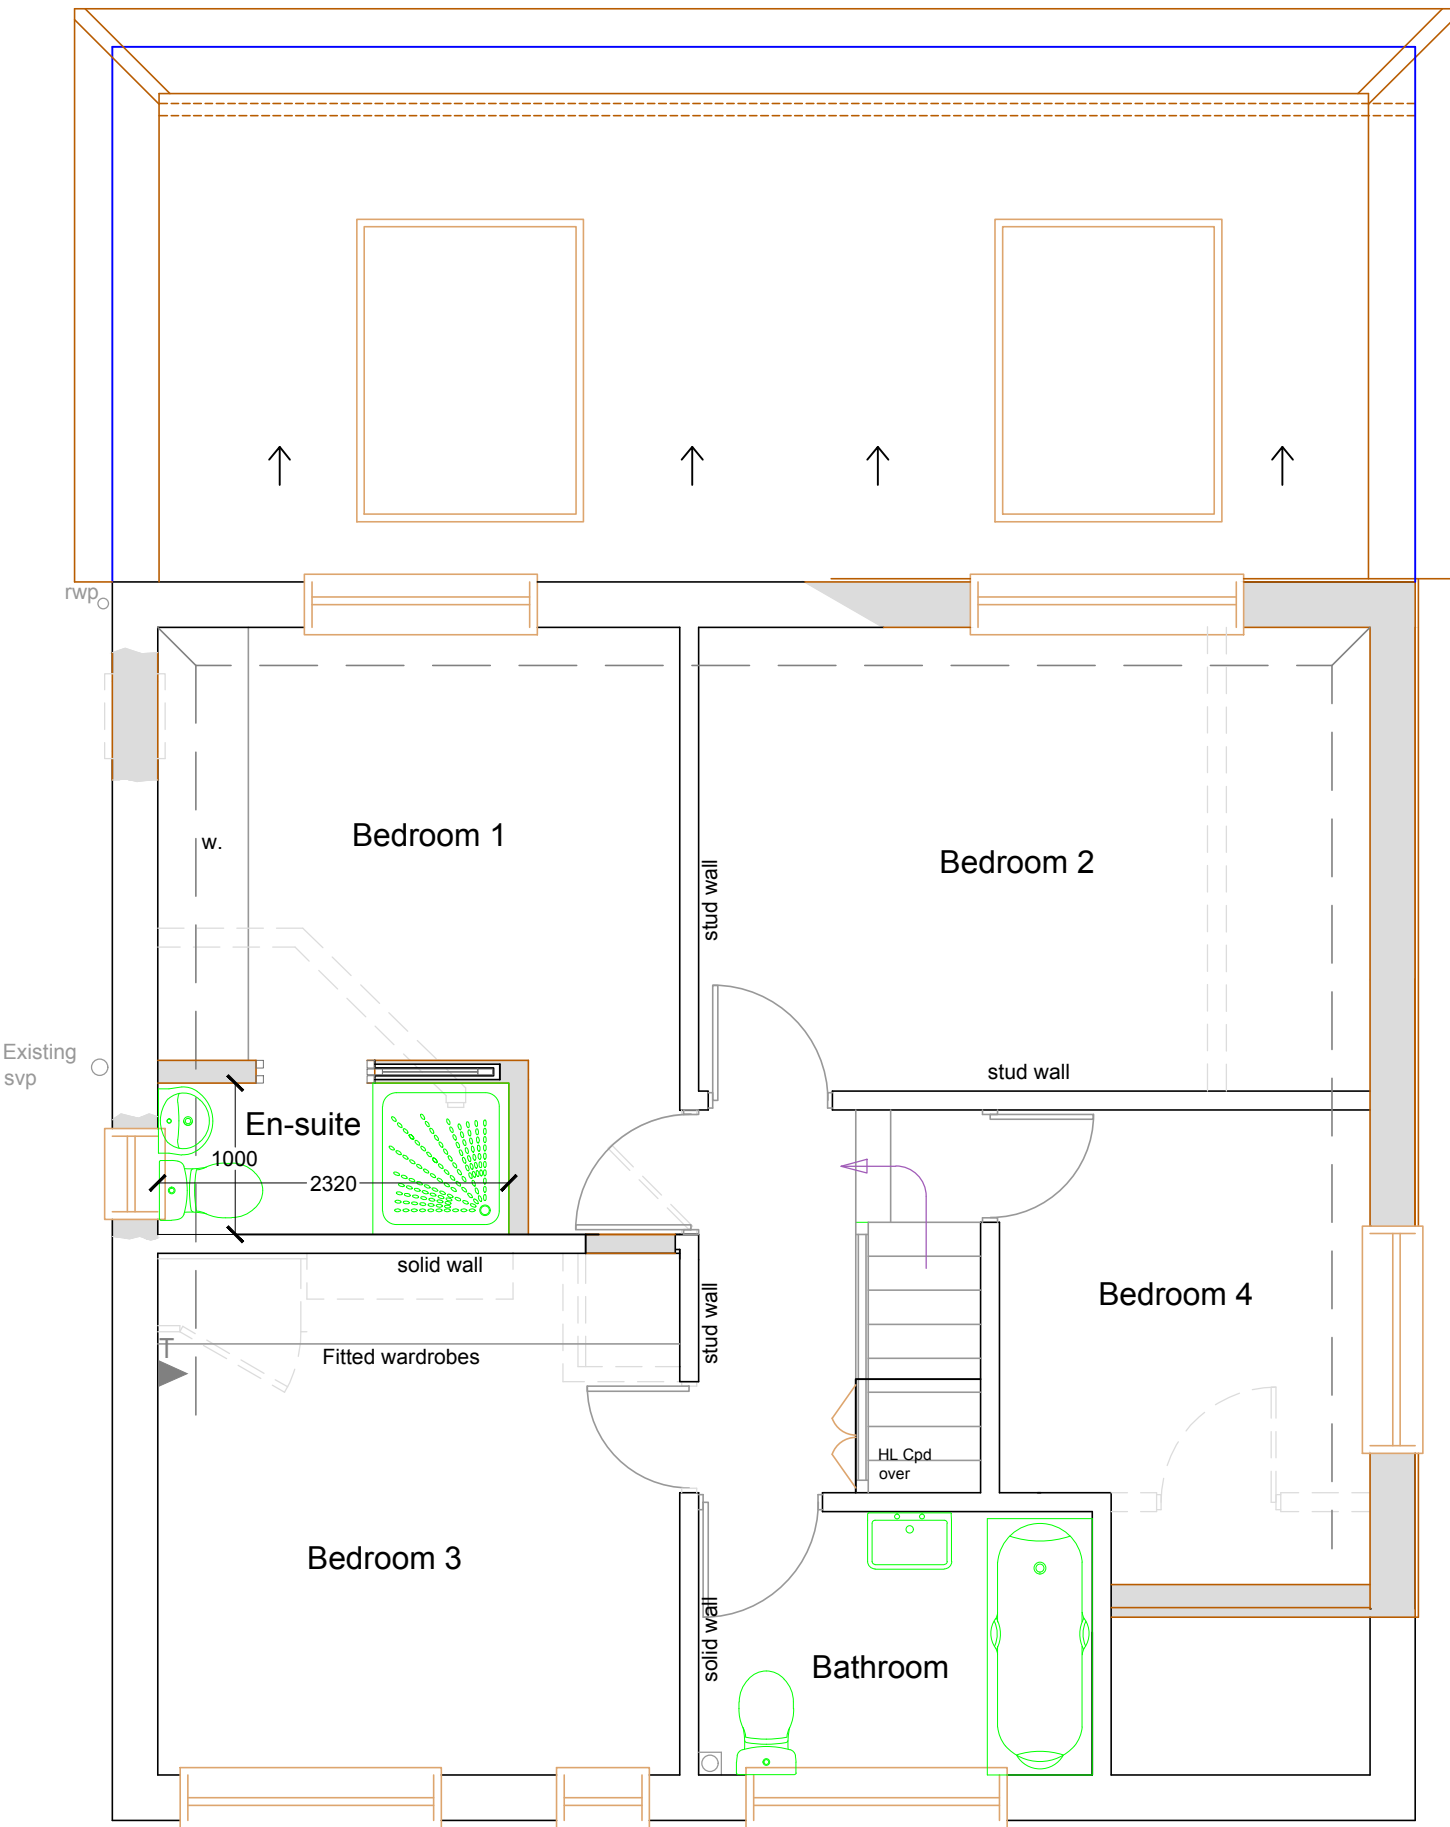


First Floor Plan

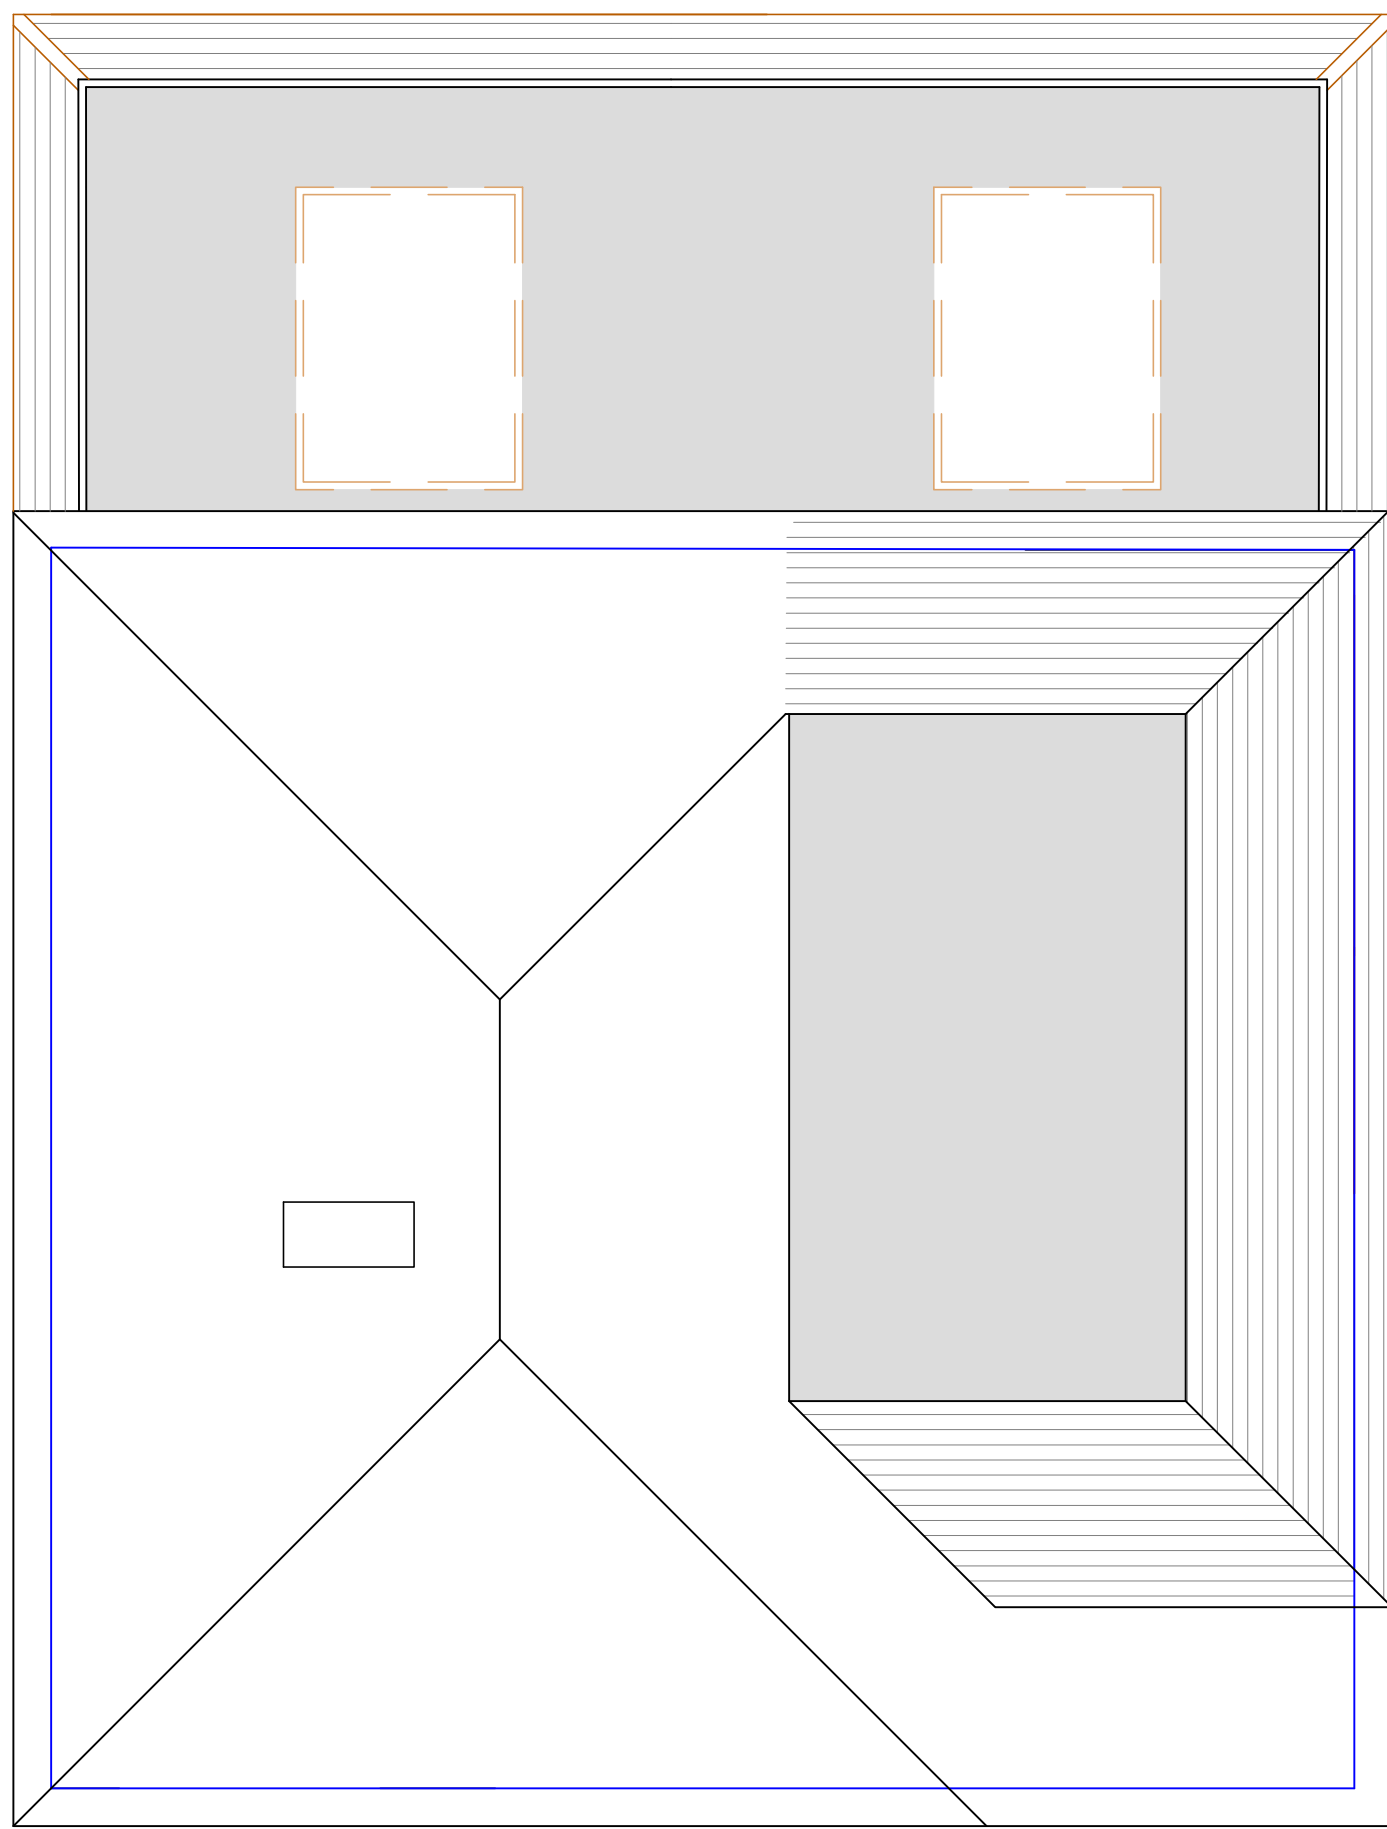

Roof Plan

Proposed Plans
1:50

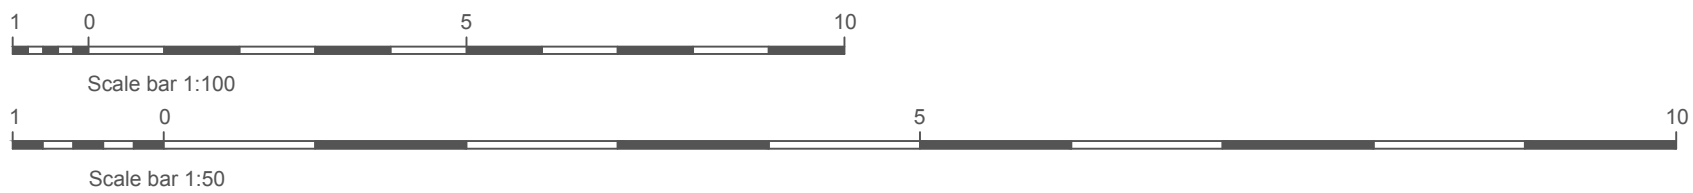

Legend:

Elevations Key:

- ① _ Existing brick wall
- ② _ Existing window
- ③ _ Existing roof tiles
- ④ _ Existing tile hanging
- ⑤ _ Existing render
- ⑥ _ Proposed window/door
- ⑦ _ New render matching existing
- ⑧ _ New roof tiles matching existing

PRELIMINARY

This drawing is the property of Fuller Associates and is not to be copied reproduced, retained or disclosed to any unauthorised person either wholly or in part without prior consent. Do not scale from this drawing except for Planning purposes. Use all figured dimensions only. All figured dimensions to be checked on site prior to construction. All discrepancies, errors and omissions to be reported to Fuller Associates prior to construction. Layout and dimensions existing building to be checked on site.

Chartered Surveyors • Architectural Design

FULLER
ASSOCIATES

10-11 The Parade, Willowhayne Crescent,
East Preston, West Sussex BN16 1NS

tel: 01903 774754

email: architectural@fuller-associates.co.uk
www.fuller-associates.co.uk

Job Title

100 Sea Road, East Preston

Client

Mr T Doyle

Drawing Name

Floor Plans and Elevations -
Proposed

Drawing Status

Planning

Drawn by

AP

Date July 20

Checked by

DF

Date July 20

Drawing Scale

1:100, 1:50 at A1

Drawing No

183011/ 011

Status

Revision