


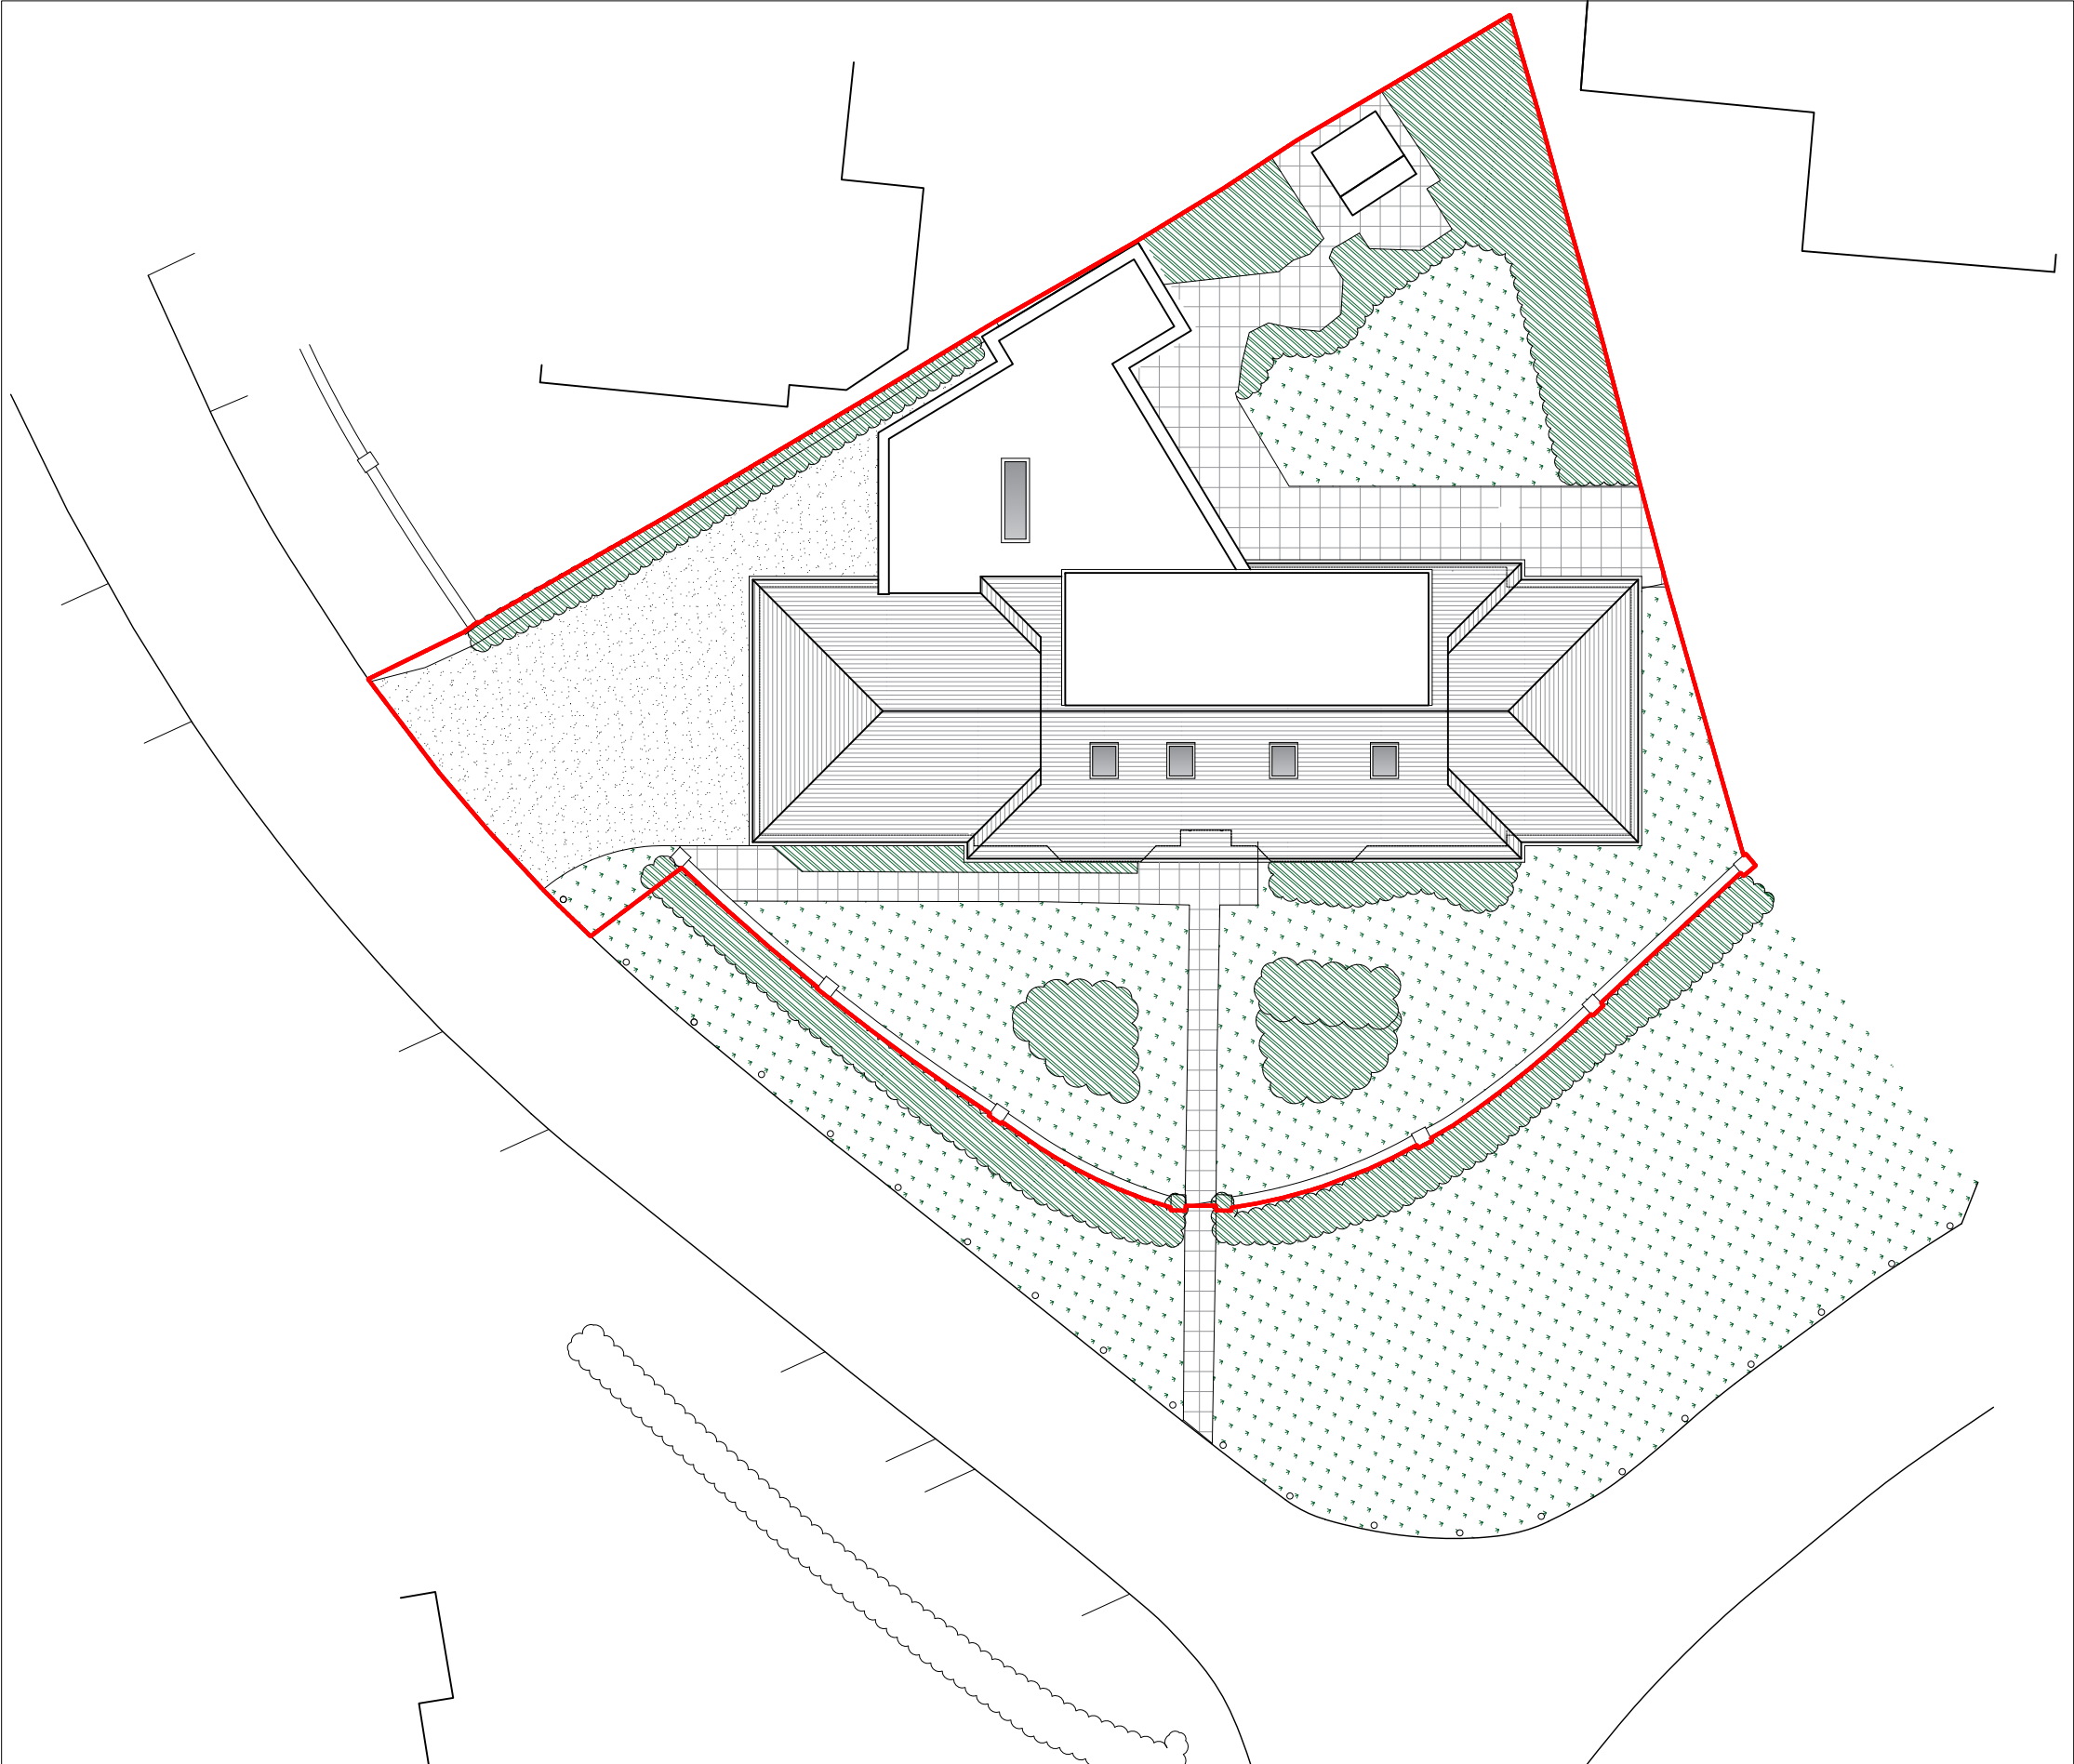

Proposed site plan

This drawing was produced by OM Architectural Design for Planning purposes only.
OM Architectural Design can not be liable for any other use of the drawing other than the use for the work it was drawn for.
This drawing is not to be scaled or used for construction purposes.
OM Architectural Design is to be informed of any errors before work proceeds.
All dimensions are to be checked on site.
All drawings are copyright of OM Architectural Design.

1:200 SCALE BAR



Materials key:

- Permeable resin bound gravel (driveway)
- Paving or permeable resin bound gravel
- Lawn
- Hedge / Planting

The Site Plan illustrates the roof plans of the buildings on the site

00	05 January 2021 Planning	JR	OM
Rev	Date + notes	Drwn	Chkd

OM Architectural Design
Works House, Station Road, Angmering, BN16 3AA
Tel: 07590 508302
E-mail: info@olivermcgowan.co.uk

Project
38 The Roystons, East Preston

Drawing
Proposed site plan

Job Ref	Dwg No	Revision
BBZ	1004	00
Scale(s)	Size	Date
1:200	A3	Jan 21
Drwn	Chkd	
JR	OM	

Status
Planning