

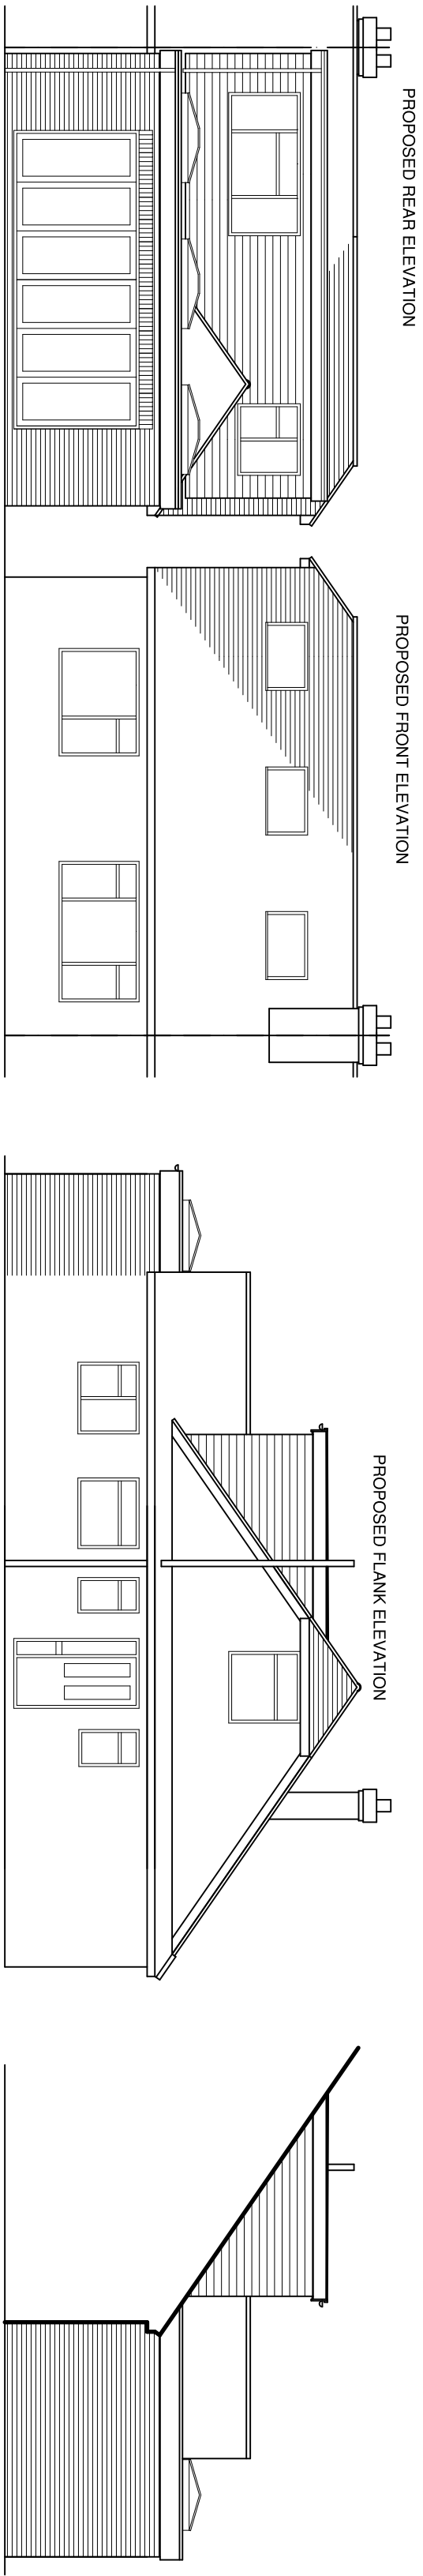
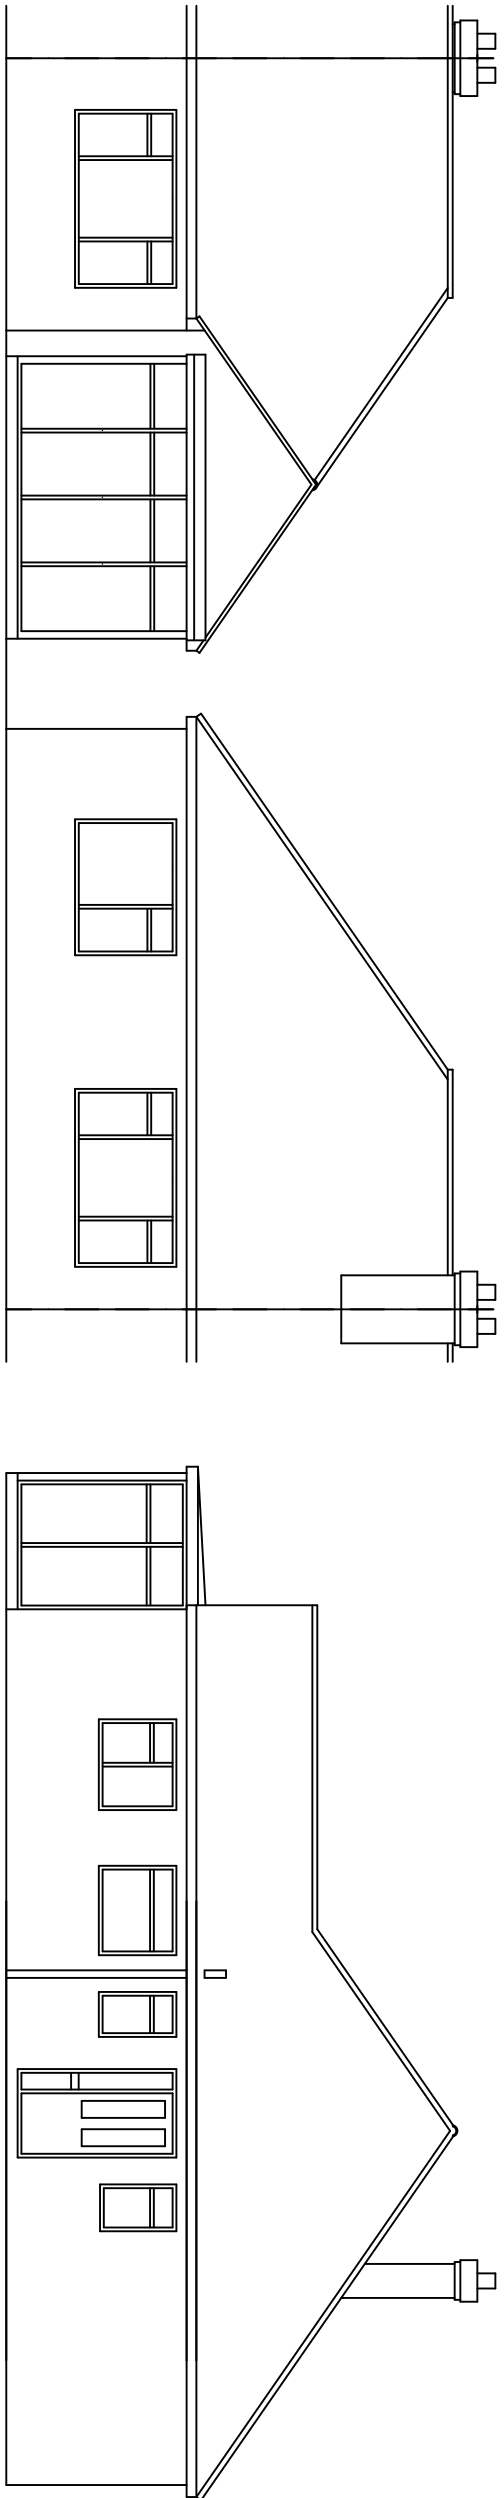



EXISTING GROUND FLOOR PLAN

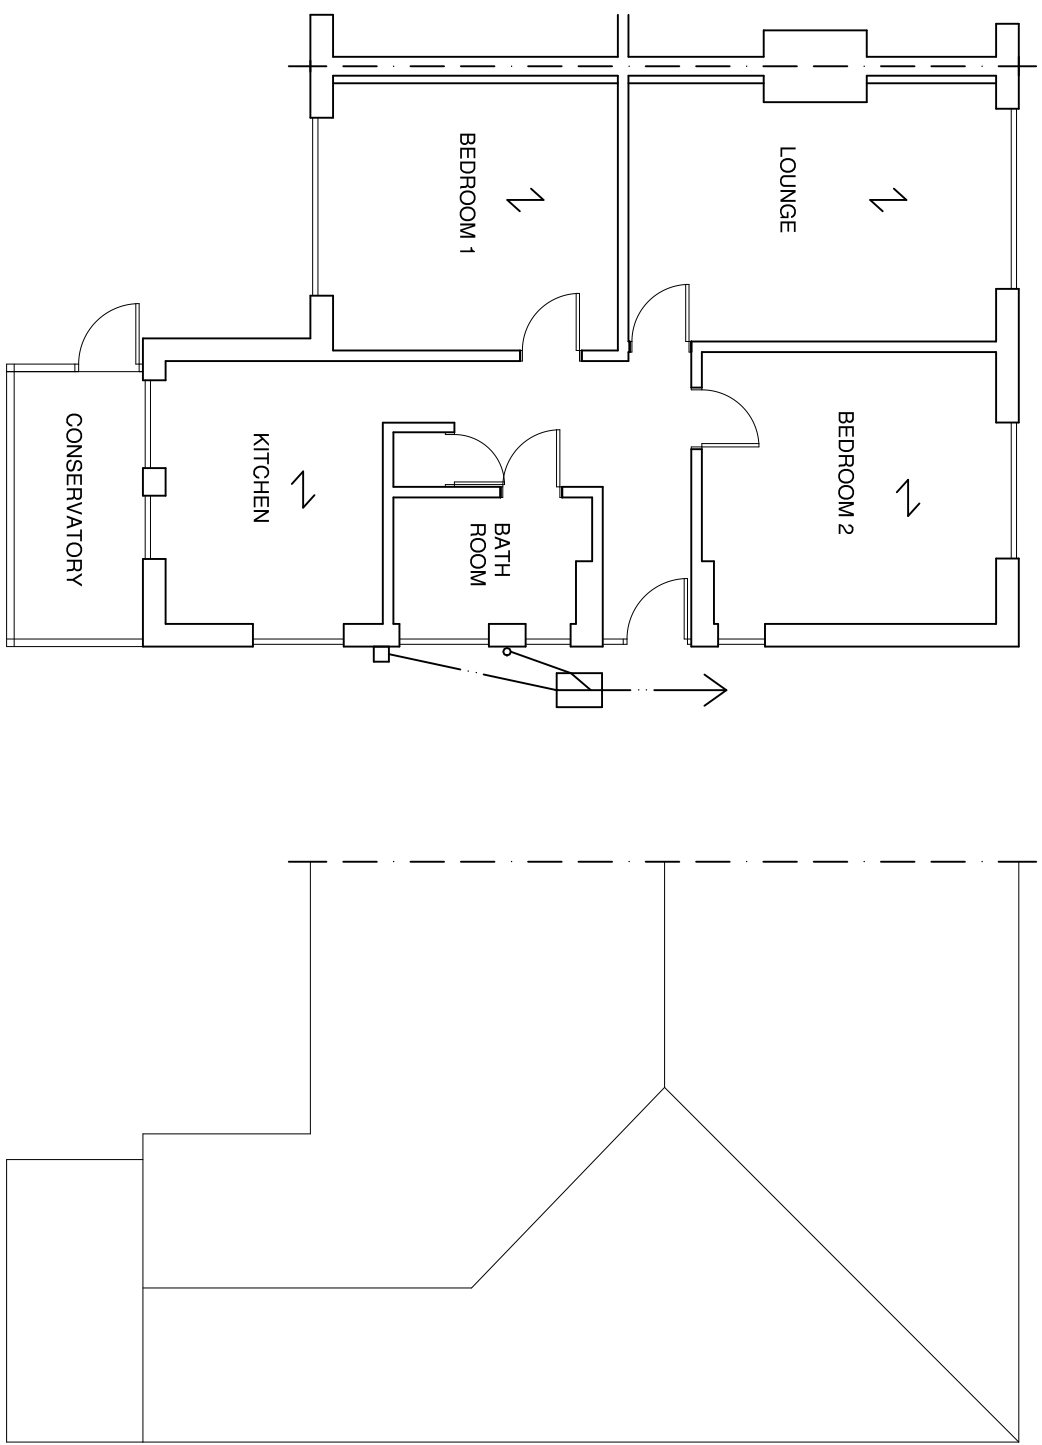

PROPOSED FIRST FLOOR PLAN

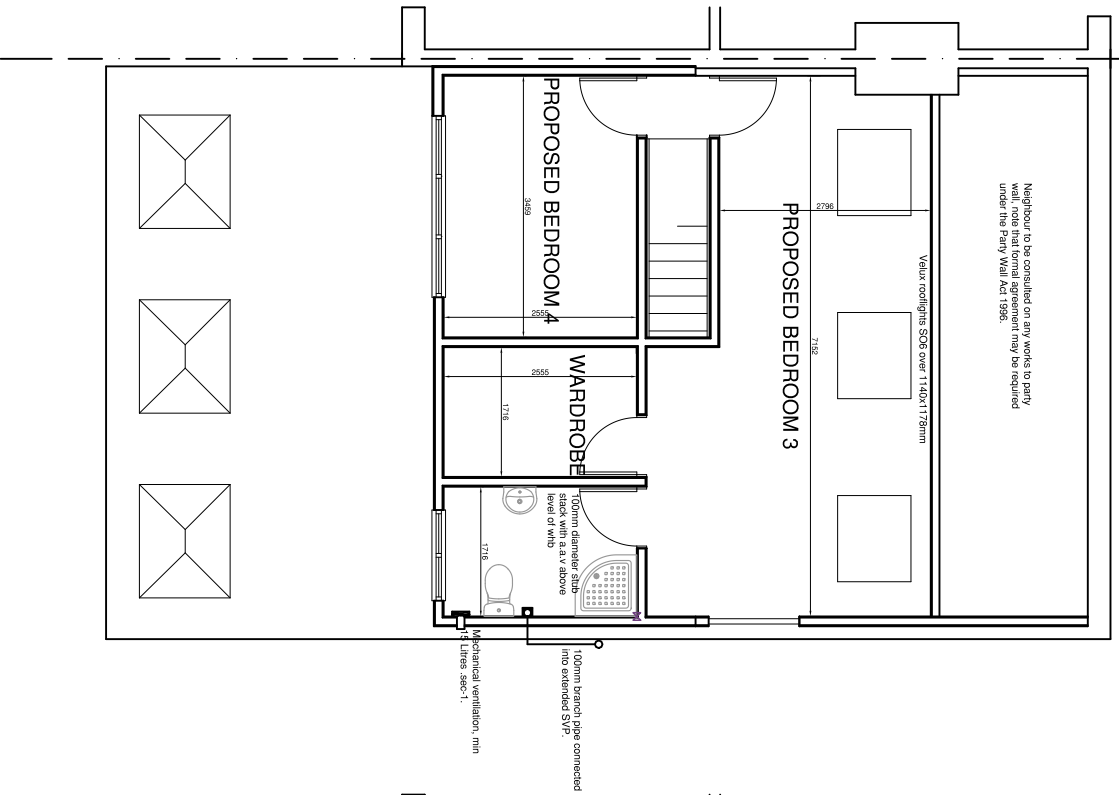

PROPOSED GROUND FLOOR PLAN

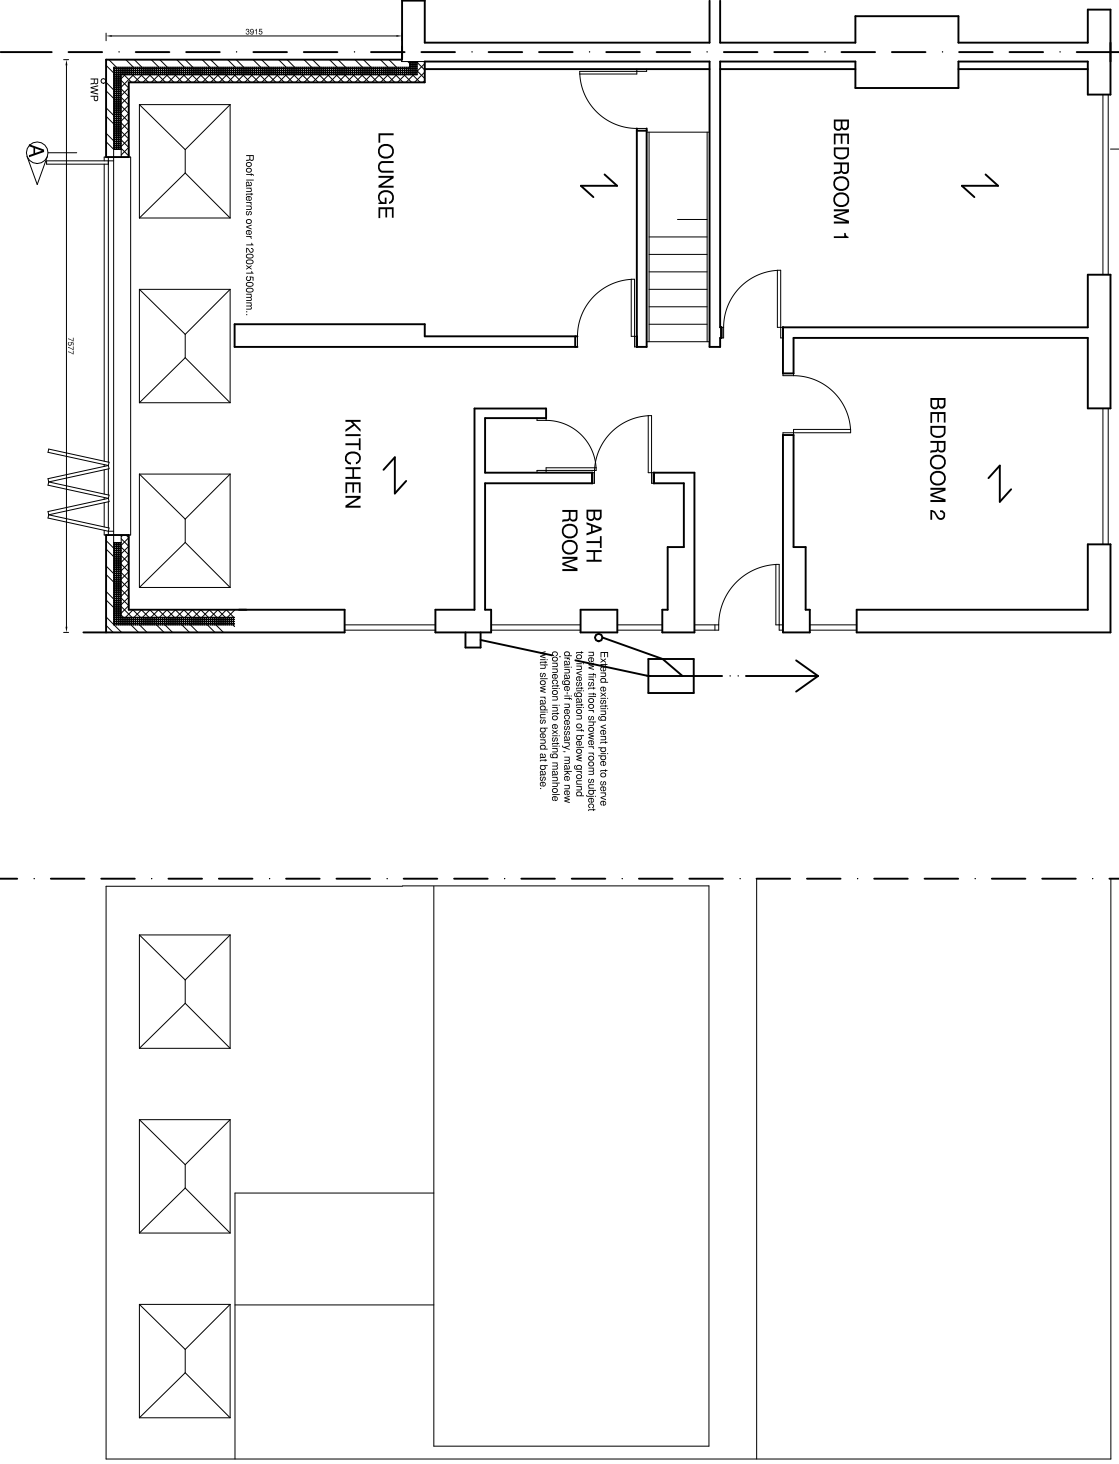

REVISIONS

Notes:
1. All dimensions are given in millimetres unless otherwise stated.
2. Dimensions shown in red are to be taken from the centre of the wall unless otherwise stated.
3. Where applicable, the drawing is to be read in conjunction with the relevant specification.
4. All work is to be carried out in accordance with the relevant building regulations.
5. Any work undertaken prior to planning and building regulations approval is to be at the owner's risk.
© 2017 - T. Murray

TIM MURRAY MBEng
BUILDING CONSULTANT
6 Middleton Court, Esher Road
Middletown - on - Stair
Middletown - on - Stair
Tel: 01243 585075

PROJECT DETAIL
2 HILLVIEW CRESCENT
LOFT CONVERSION WEST SUSSEX
BN16 1RD
FOR: PETER THOMAS

DRAWING SCALE
PLANNING 1/100
DATE: JULY 2017
DRAWN: T. Murray
DRAWING: 11/21/2 REVISION: