



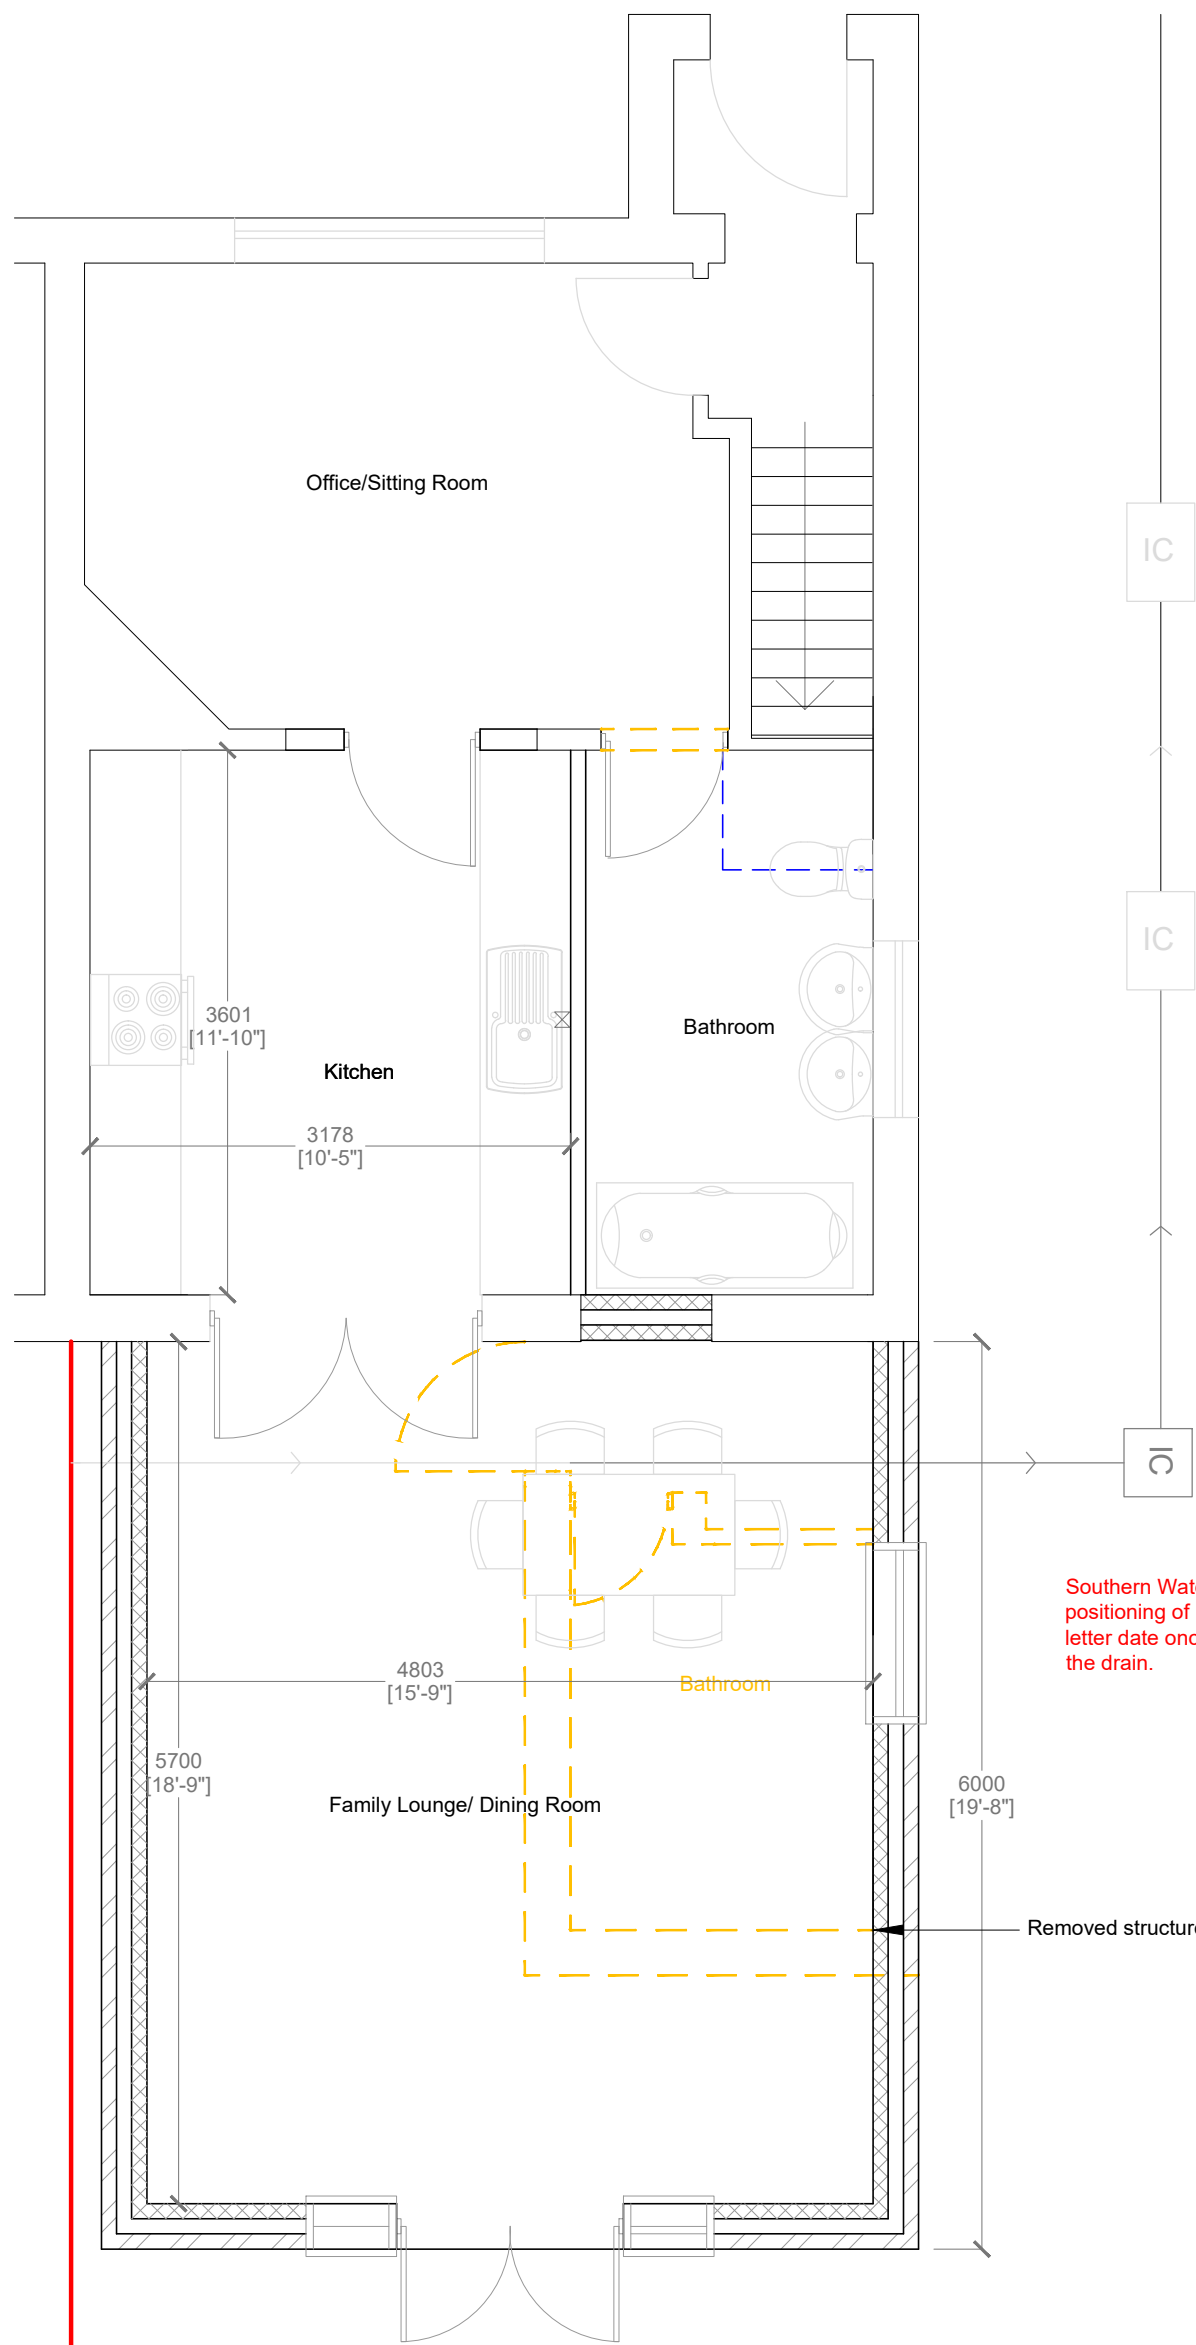


GROUND FLOOR

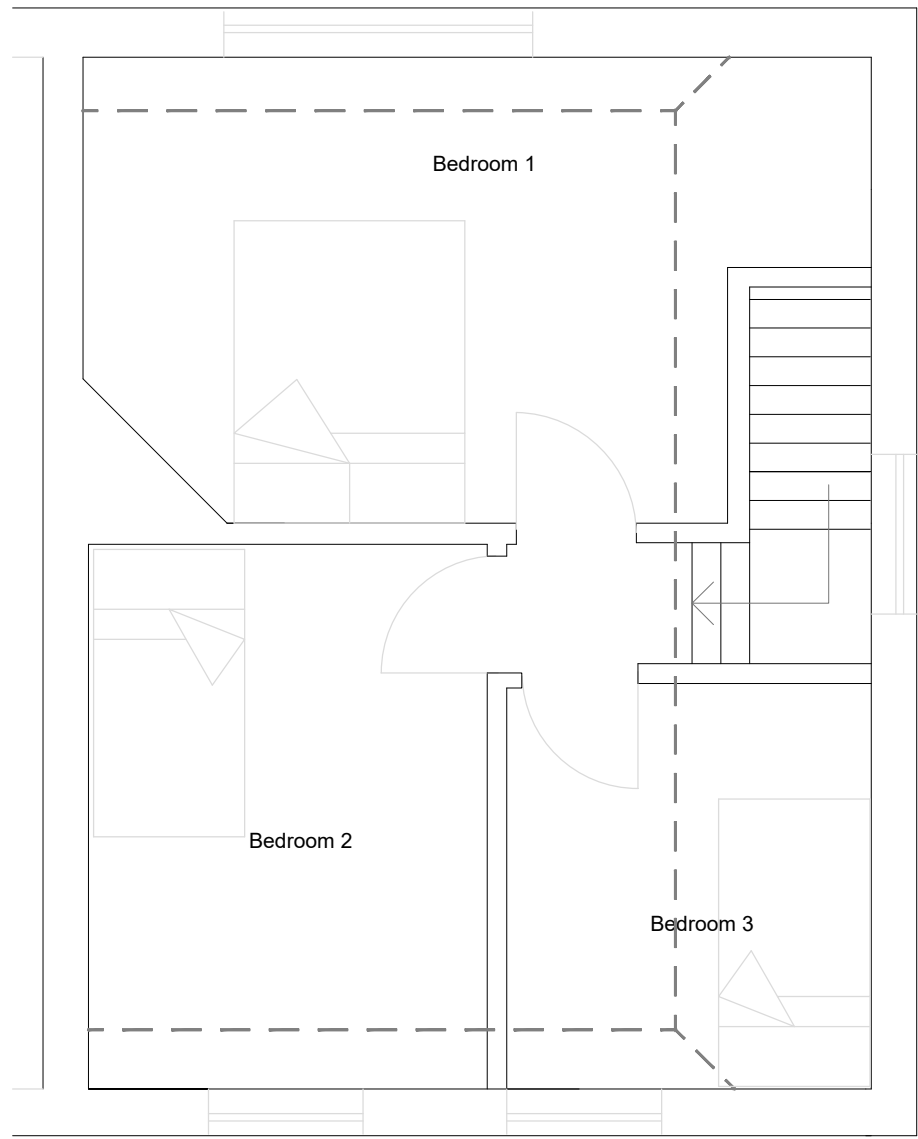


FIRST FLOOR


EXISTING PLANS  
1:50

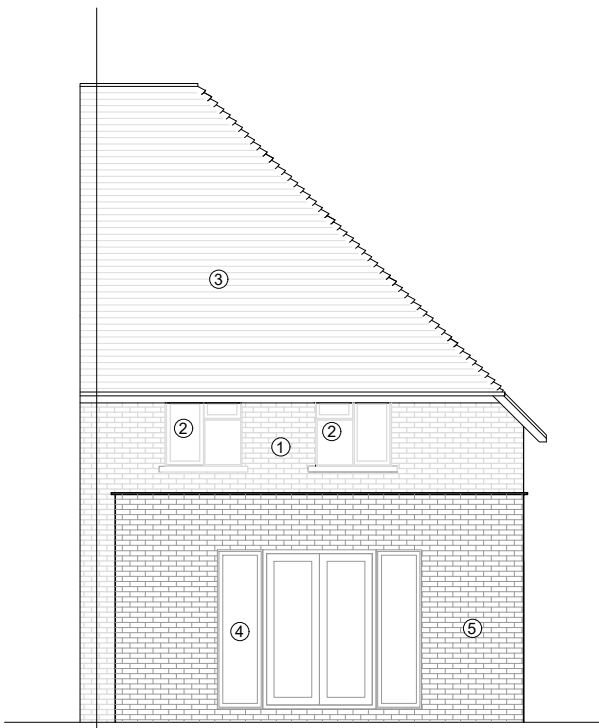


Rear Elevation  
North

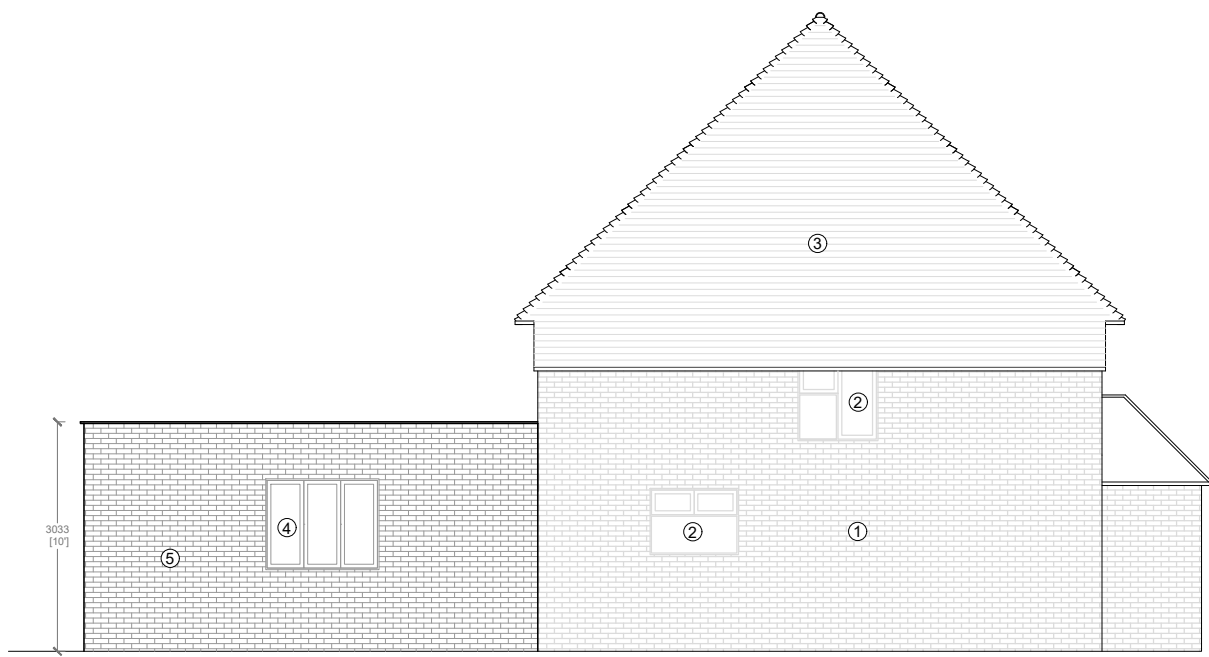

Side Elevation  
West

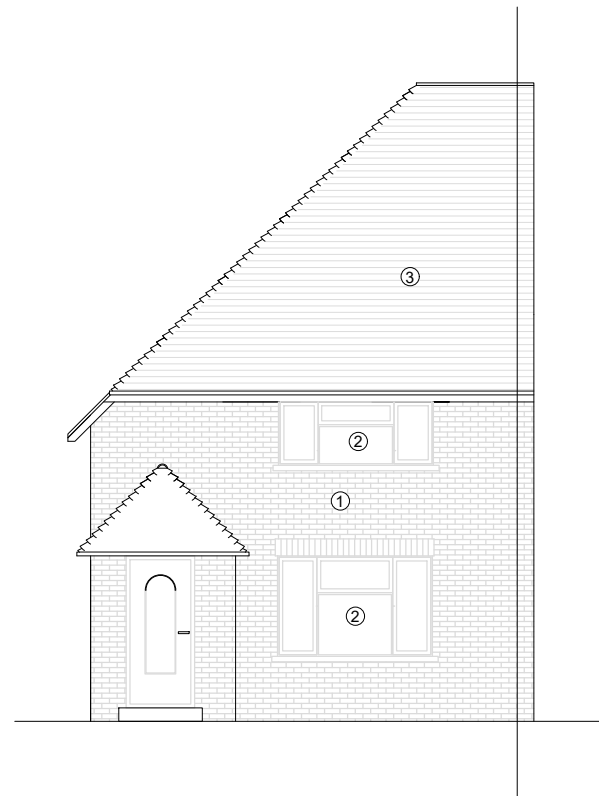


Front Elevation  
South

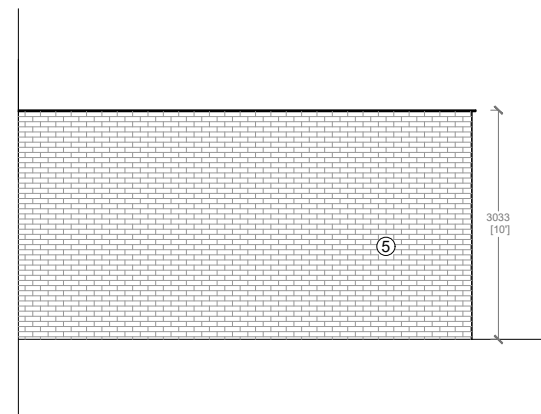

Side Elevation  
East

PROPOSED ELEVATIONS  
1:100

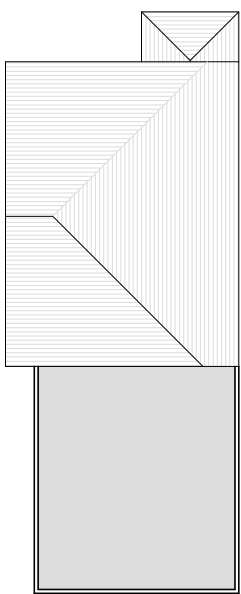

Proposed Roof Plan  
1:200


Legend:

Elevations Key:

- ① \_ Existing brick wall
- ② \_ Existing window
- ③ \_ Existing roof tiles
- ④ \_ Proposed window
- ⑤ \_ New brick wall matching existing



BLOCK PLAN  
1:500

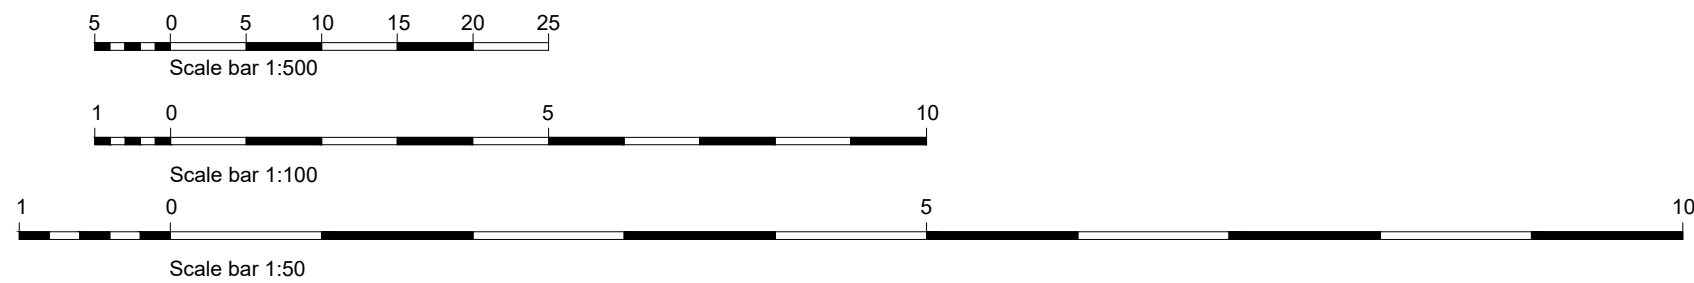

#### Existing Buildings and Boundaries

The Contractor is responsible for checking existing building and boundary dimensions prior to commencement of works.

#### Dimensions & Scales

Do not scale off this drawing unless for Local Authority purposes. The Contractor is responsible for checking all levels, site dimensions etc. prior to ordering materials and starting work on any element.

Any discrepancies or anomalies should be brought to the attention of Caldotec Ltd prior to commencement of the works.

#### Local Authority Approvals

Any work undertaken before all necessary Planning and Building Regulations Approvals are in place is done entirely at the Client's risk. Any conditions imposed on either Planning or Building Regulations Approvals must be discharged as prescribed on the Decision or Approval Notice. Discharge of Conditions is the responsibility of the Client.

#### Building Regulations Standards and Inspections

All work must be carried out in accordance with current Building Regulations and to the satisfaction of Building Control or Approved Inspector. The Client/Contractor is responsible for payment of the Inspection Charges to Building Control which will normally become payable upon commencement of works.

#### Southern Water Drainage Adoption

As of September 2011 Southern Water adopted certain drainage/sewers which were previously privately owned. In this case it may become necessary to obtain a licence from Southern Water to do the work. This would incur a licence fee payable to Southern Water.

Caldotec can advise as to whether this may affect your project, but it is the responsibility of the Client to ensure any necessary licences are obtained prior to construction work commencing. Client is responsible for the cost of any Southern Water drainage plans and licences.

#### Party Wall Act

It is the responsibility of the Client to ensure compliance with the requirements of the Party Wall Act 1996. A professional Party Wall Surveyor should be employed if further information or guidance is required.

#### Managing Agent/Landlord Consents

The Client is responsible for obtaining any permission/consent or agreement from Landlords, Estate Management as is necessary for the project. Caldotec Ltd can assist in facilitating, but any charges for such permission/consent or agreement is payable directly by the Client to the party imposing the charge.

#### Health & Safety

It is the responsibility of the Client to ensure compliance with the Construction (Design & Management) Regulations 2015. The Regulations impose obligations and responsibilities on Clients, Designers and Contractors. Additional responsibilities are imposed on those acting as Principal Designer, Principal Contractor, Designer and Contractor. Additional information regarding the obligations and responsibilities can be discussed with Caldotec Ltd or the Principal Designer.

| Rev. | Details           | Date     |
|------|-------------------|----------|
| R1   | Client Amendments | 25/05/18 |

.\\Caldotec full logo.jpg

10-11 The Parade  
Willowhayne Crescent  
East Preston  
West Sussex  
BN16 1NS

01903 859176  
info@caldotec.co.uk  
www.caldotec.co.uk

Issued for:  
Discussion  
Planning Application  
Building Control  
Construction Issue  
As Built

Drawn  
KW  
Checked  
KW

PROPOSED FLOOR PLANS AND  
ELEVATIONS, ROOF PLANS AND  
BLOCK PLAN

Client  
Site Address  
15 Somerset Road  
East Preston  
West Sussex  
BN16 1BZ

Mr and Mrs Mina

Printed  
Date  
Drawing Number

As Shown on A1  
25/05/2018  
17215/02R1