


WEST 1/100 [front]

EAST 1/100


SOUTH 1/100

NORTH 1/100

extg boundary wall

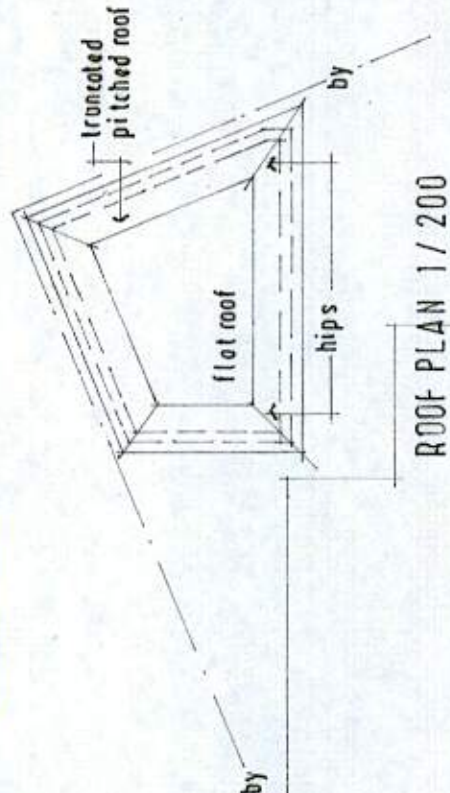


ROOF PLAN 1/200

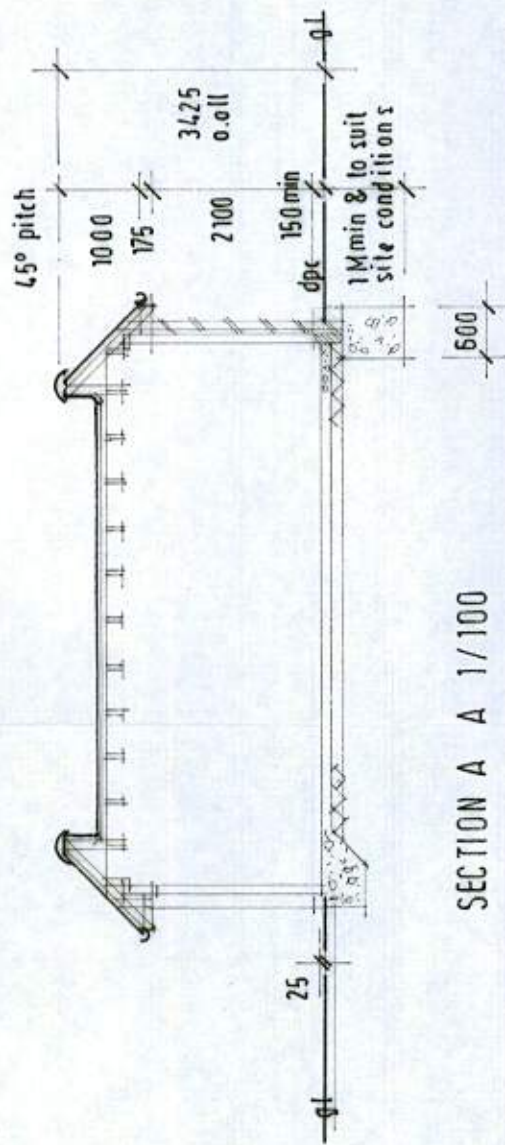

SECTION A A 1/100

THE WAY
[private road]

kerb edge

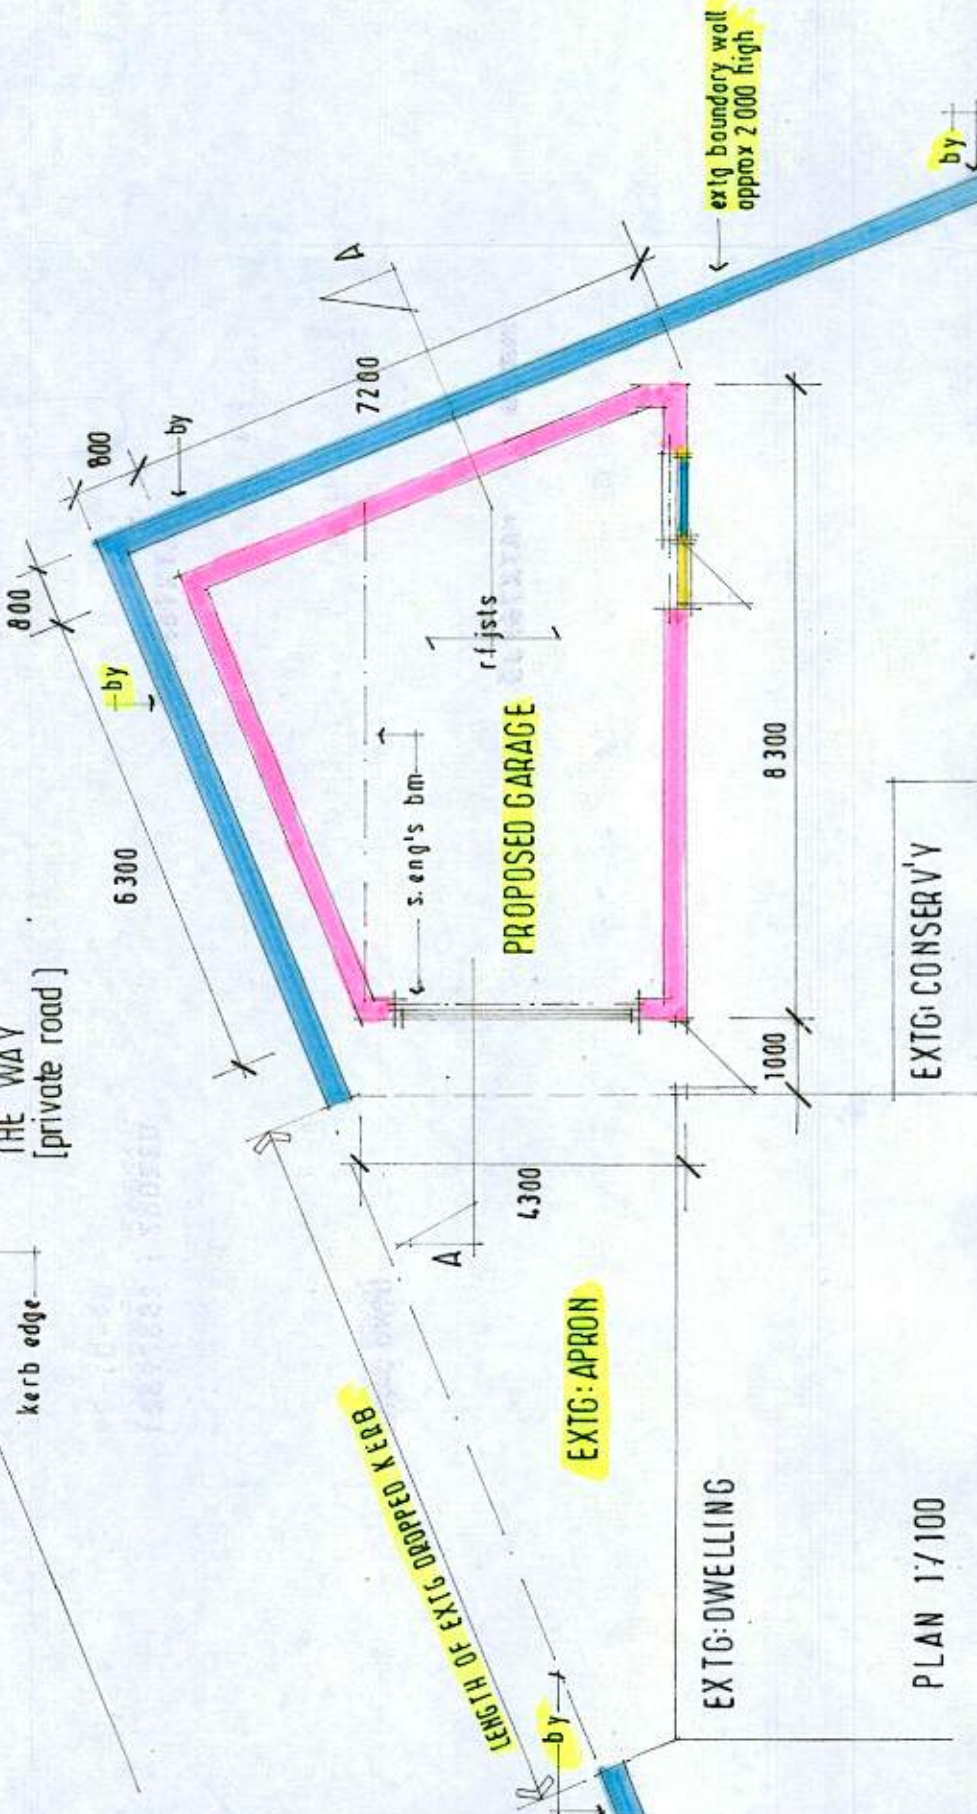

PLAN 1/100

TREVOR E. UNSTED

55-57 SEA LANE • RUSTINGTON • WEST SUSSEX • BN16 2PQ Tel: 01903 853060

Client: MR: & MRS: A. SKILTON.

Project: NEW GARAGE @ SEAVIEW AVENUE;
EAST PRESTON;
W/SUSSEX; BN 16; 1PP.

Drawing:

Scale: AS SHOWN Drawing No.: 18/4596/3

Date: NOV 2019

Drawn: TU

Copyright: 1/1

The contractor must check all dimensions and levels on site and no dimensions are to be scaled from drawings.

It is the contractor's responsibility to ensure compliance with all statutory authority requirements, carry out works with total regard to existing and retained structure, works and materials to latest CPGBS. Drawing to be read in strict accordance with engineer's information where applicable.

All structural timber C16 unless otherwise noted. All structural and external timber pressure impregnated with preservative, cut ends site swabbed with Cuprinol or similar treatment.

Local authority to witness satisfactory test on all new and affected foul/rain drainage.