


Proposed Ground Floor Plan
Scale 1:100




Proposed Rear (north) Elevation
Scale 1:100

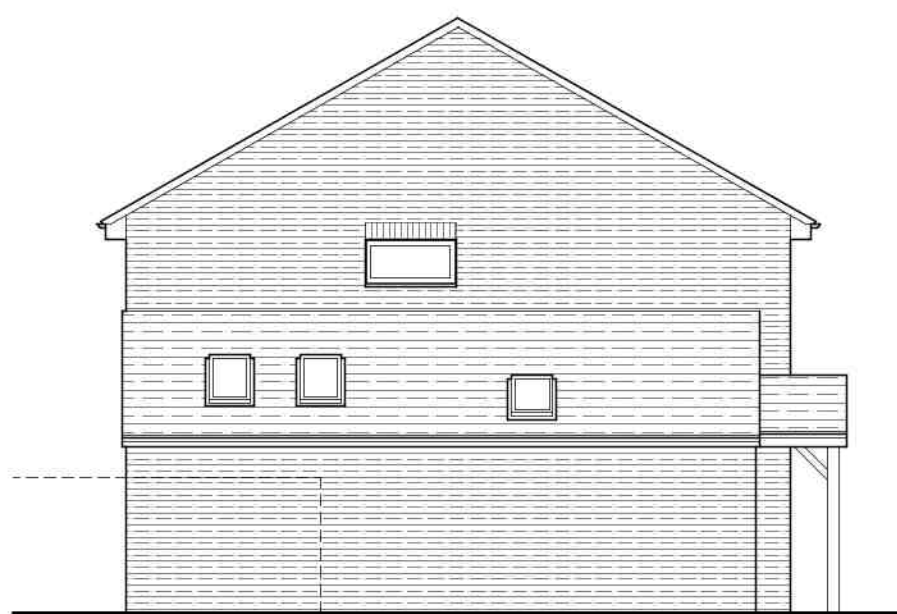

Proposed Side (west) Elevation
Scale 1:100




Proposed Front (south) Elevation
Scale 1:100

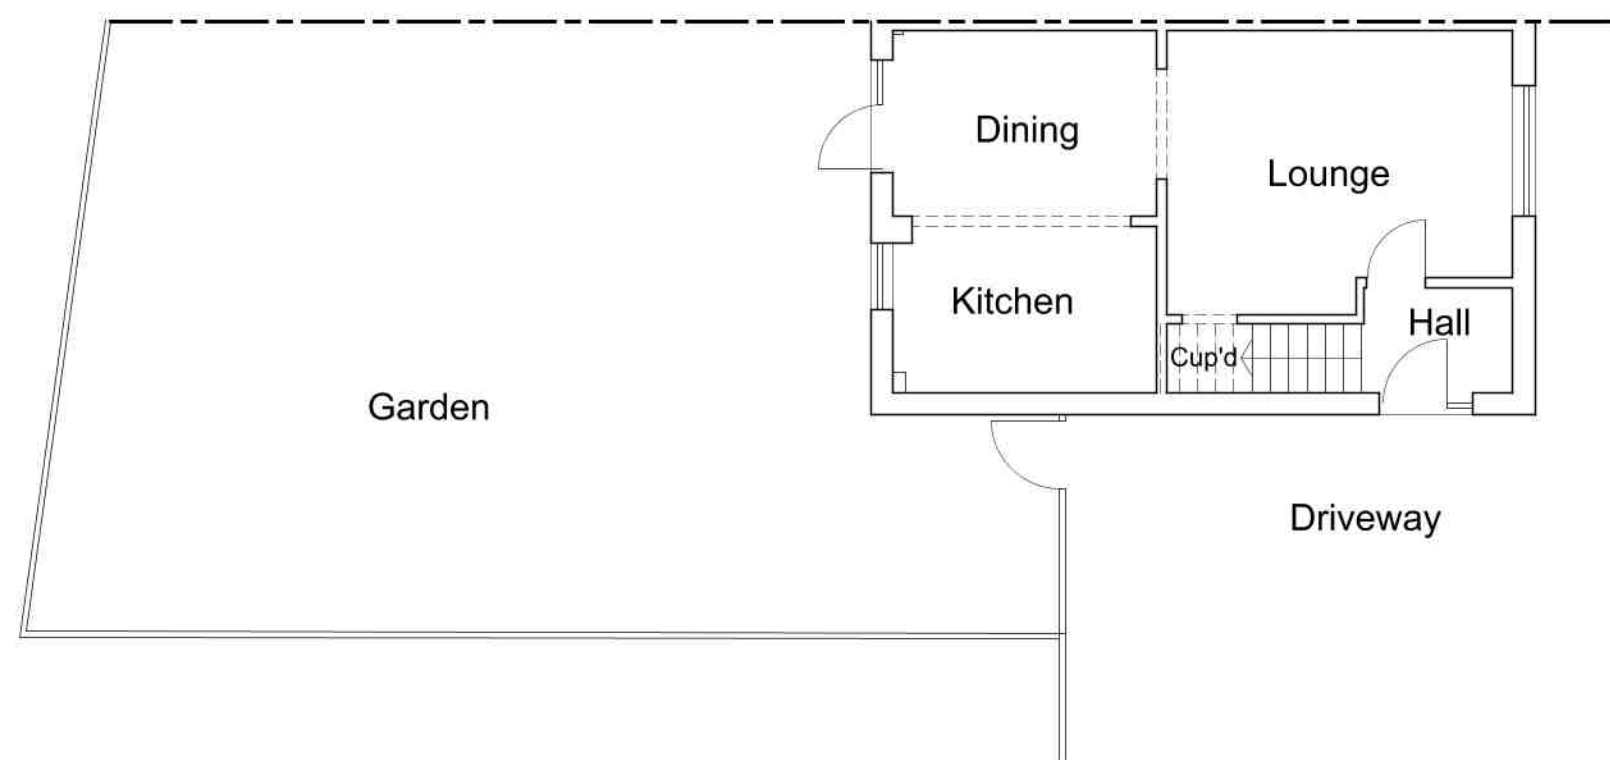

Existing Ground Floor Plan
Scale 1:100




Existing Rear (north) Elevation
Scale 1:100

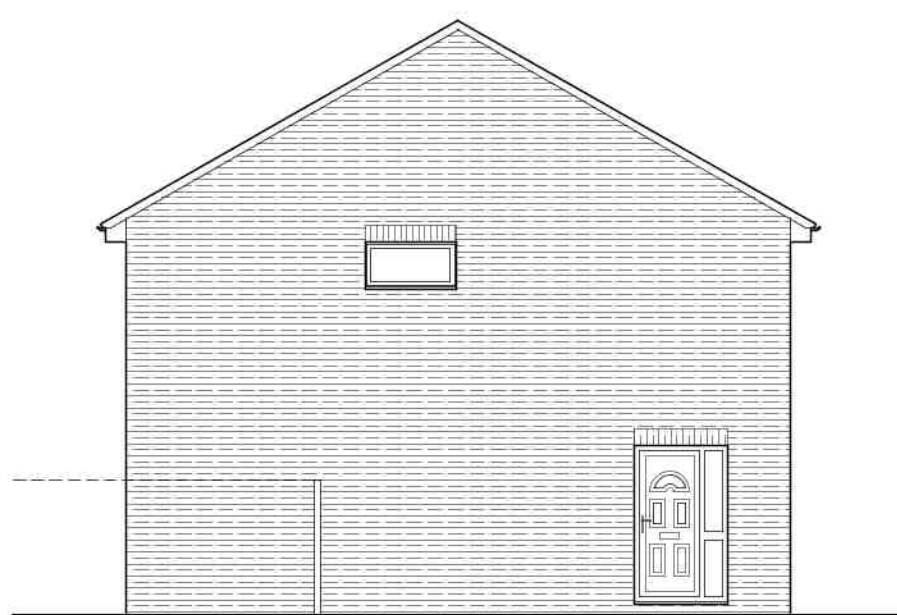


Existing Side (west) Elevation
Scale 1:100





Existing Front (south) Elevation
Scale 1:100

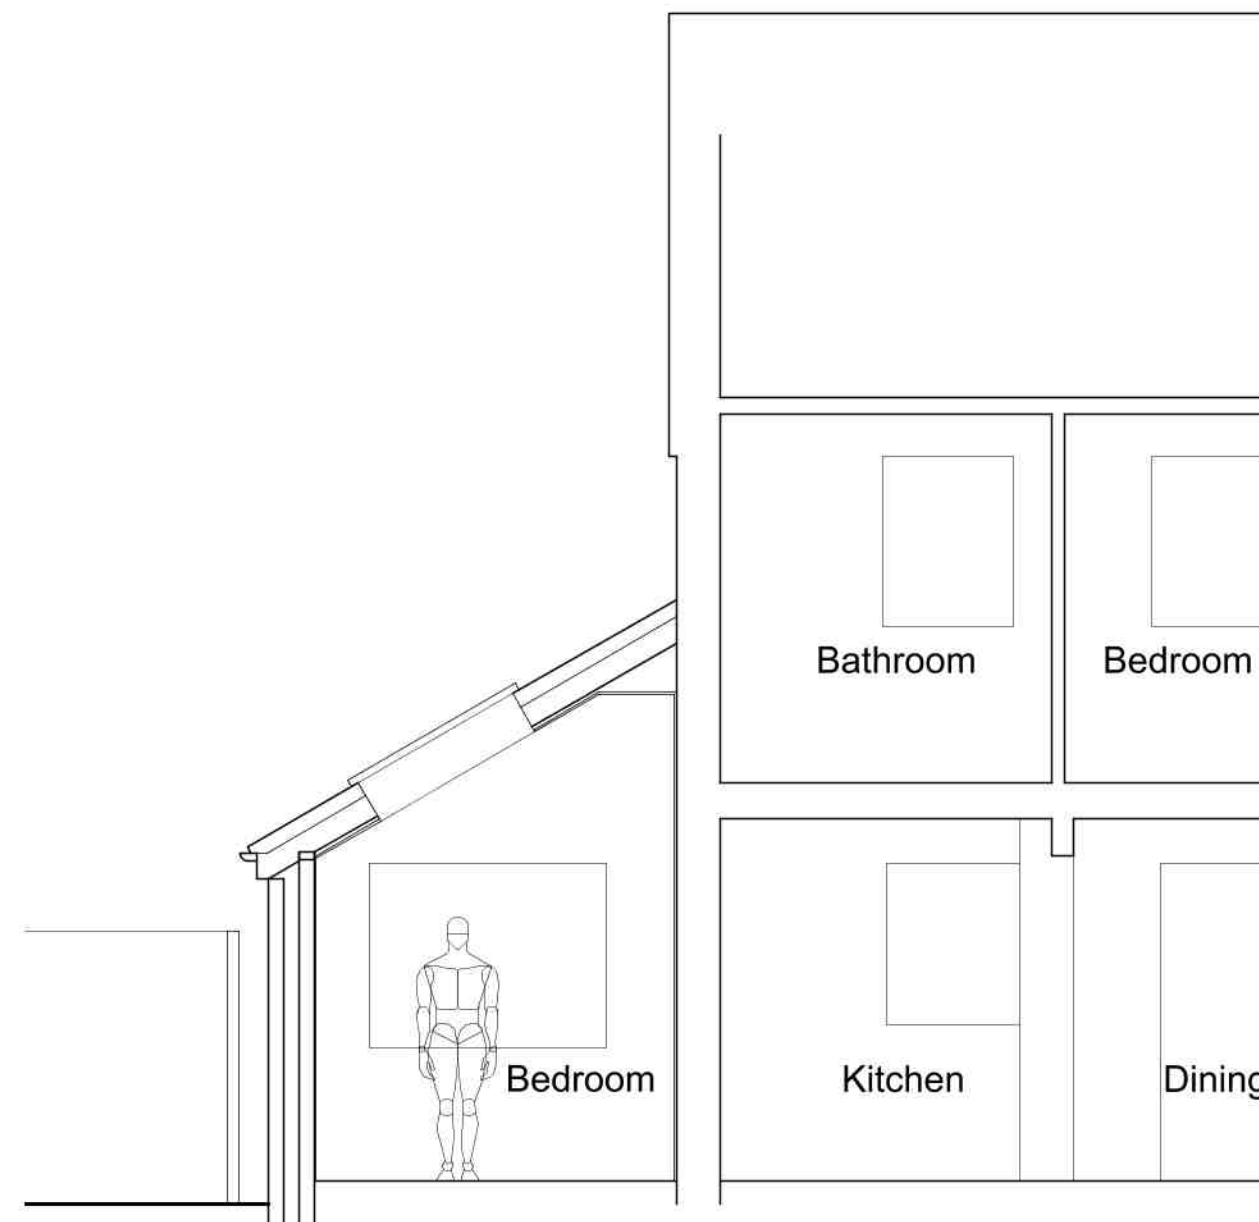


Proposed GA Section - Rear
Scale 1:50

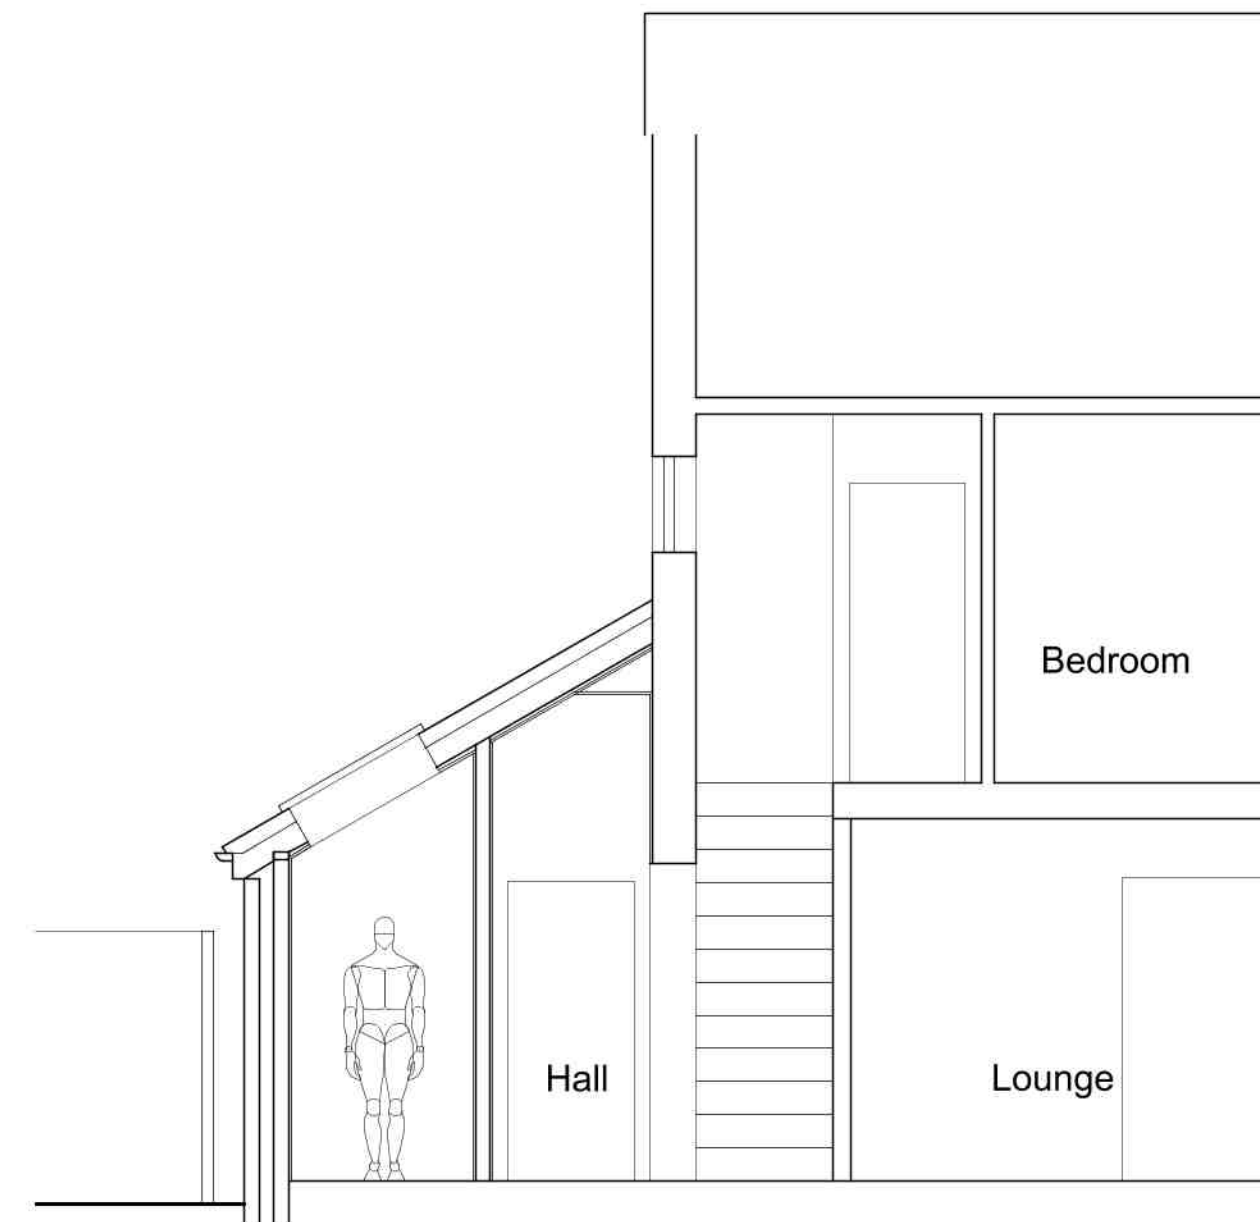

Proposed GA Section - Front
Scale 1:50

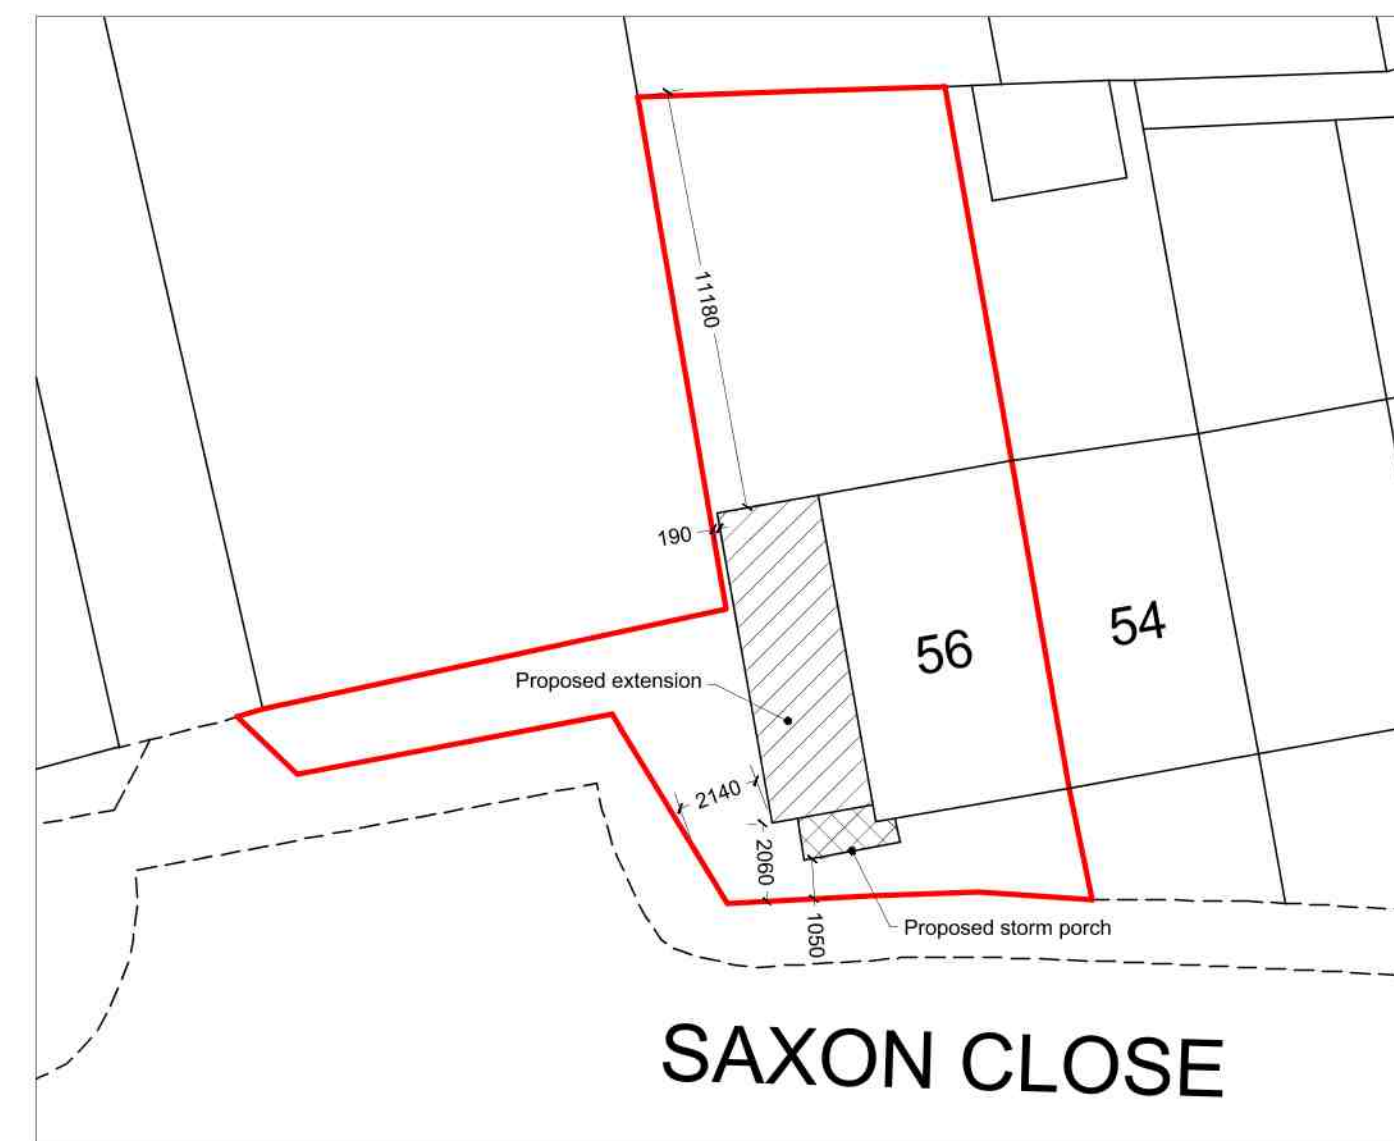 

Block Plan
Scale 1:200

 

Location Plan
Scale 1:1250

B	Dimensions added to block plan.	03.12.20
A	Internal alterations, storm porch added.	23.11.20
Rev:	Description:	Date:

HORIZON DESIGN
ARCHITECTURAL TECHNOLOGY

Horizon Design Limited
15 Uplands Avenue
Worthing BN13 3AA
01903 205868

info@horizon-design.co.uk www.horizon-design.co.uk

Client:
Mr & Mrs Gibbons

Project:
**Extension and Alterations to:
56 Saxon Close
East Preston
West Sussex
BN16 1DX**

Drawing title:
**Exg. / Prop. Floor Plans, Elevations,
Sections, Location & Block Plans.**

Scale:
1:100 / 1:50 / 1:200 / 1:1250 @ A1

Date:
18.11.20

Drawn:
KWF

Drawing number:
3048-01

Revision:
B