


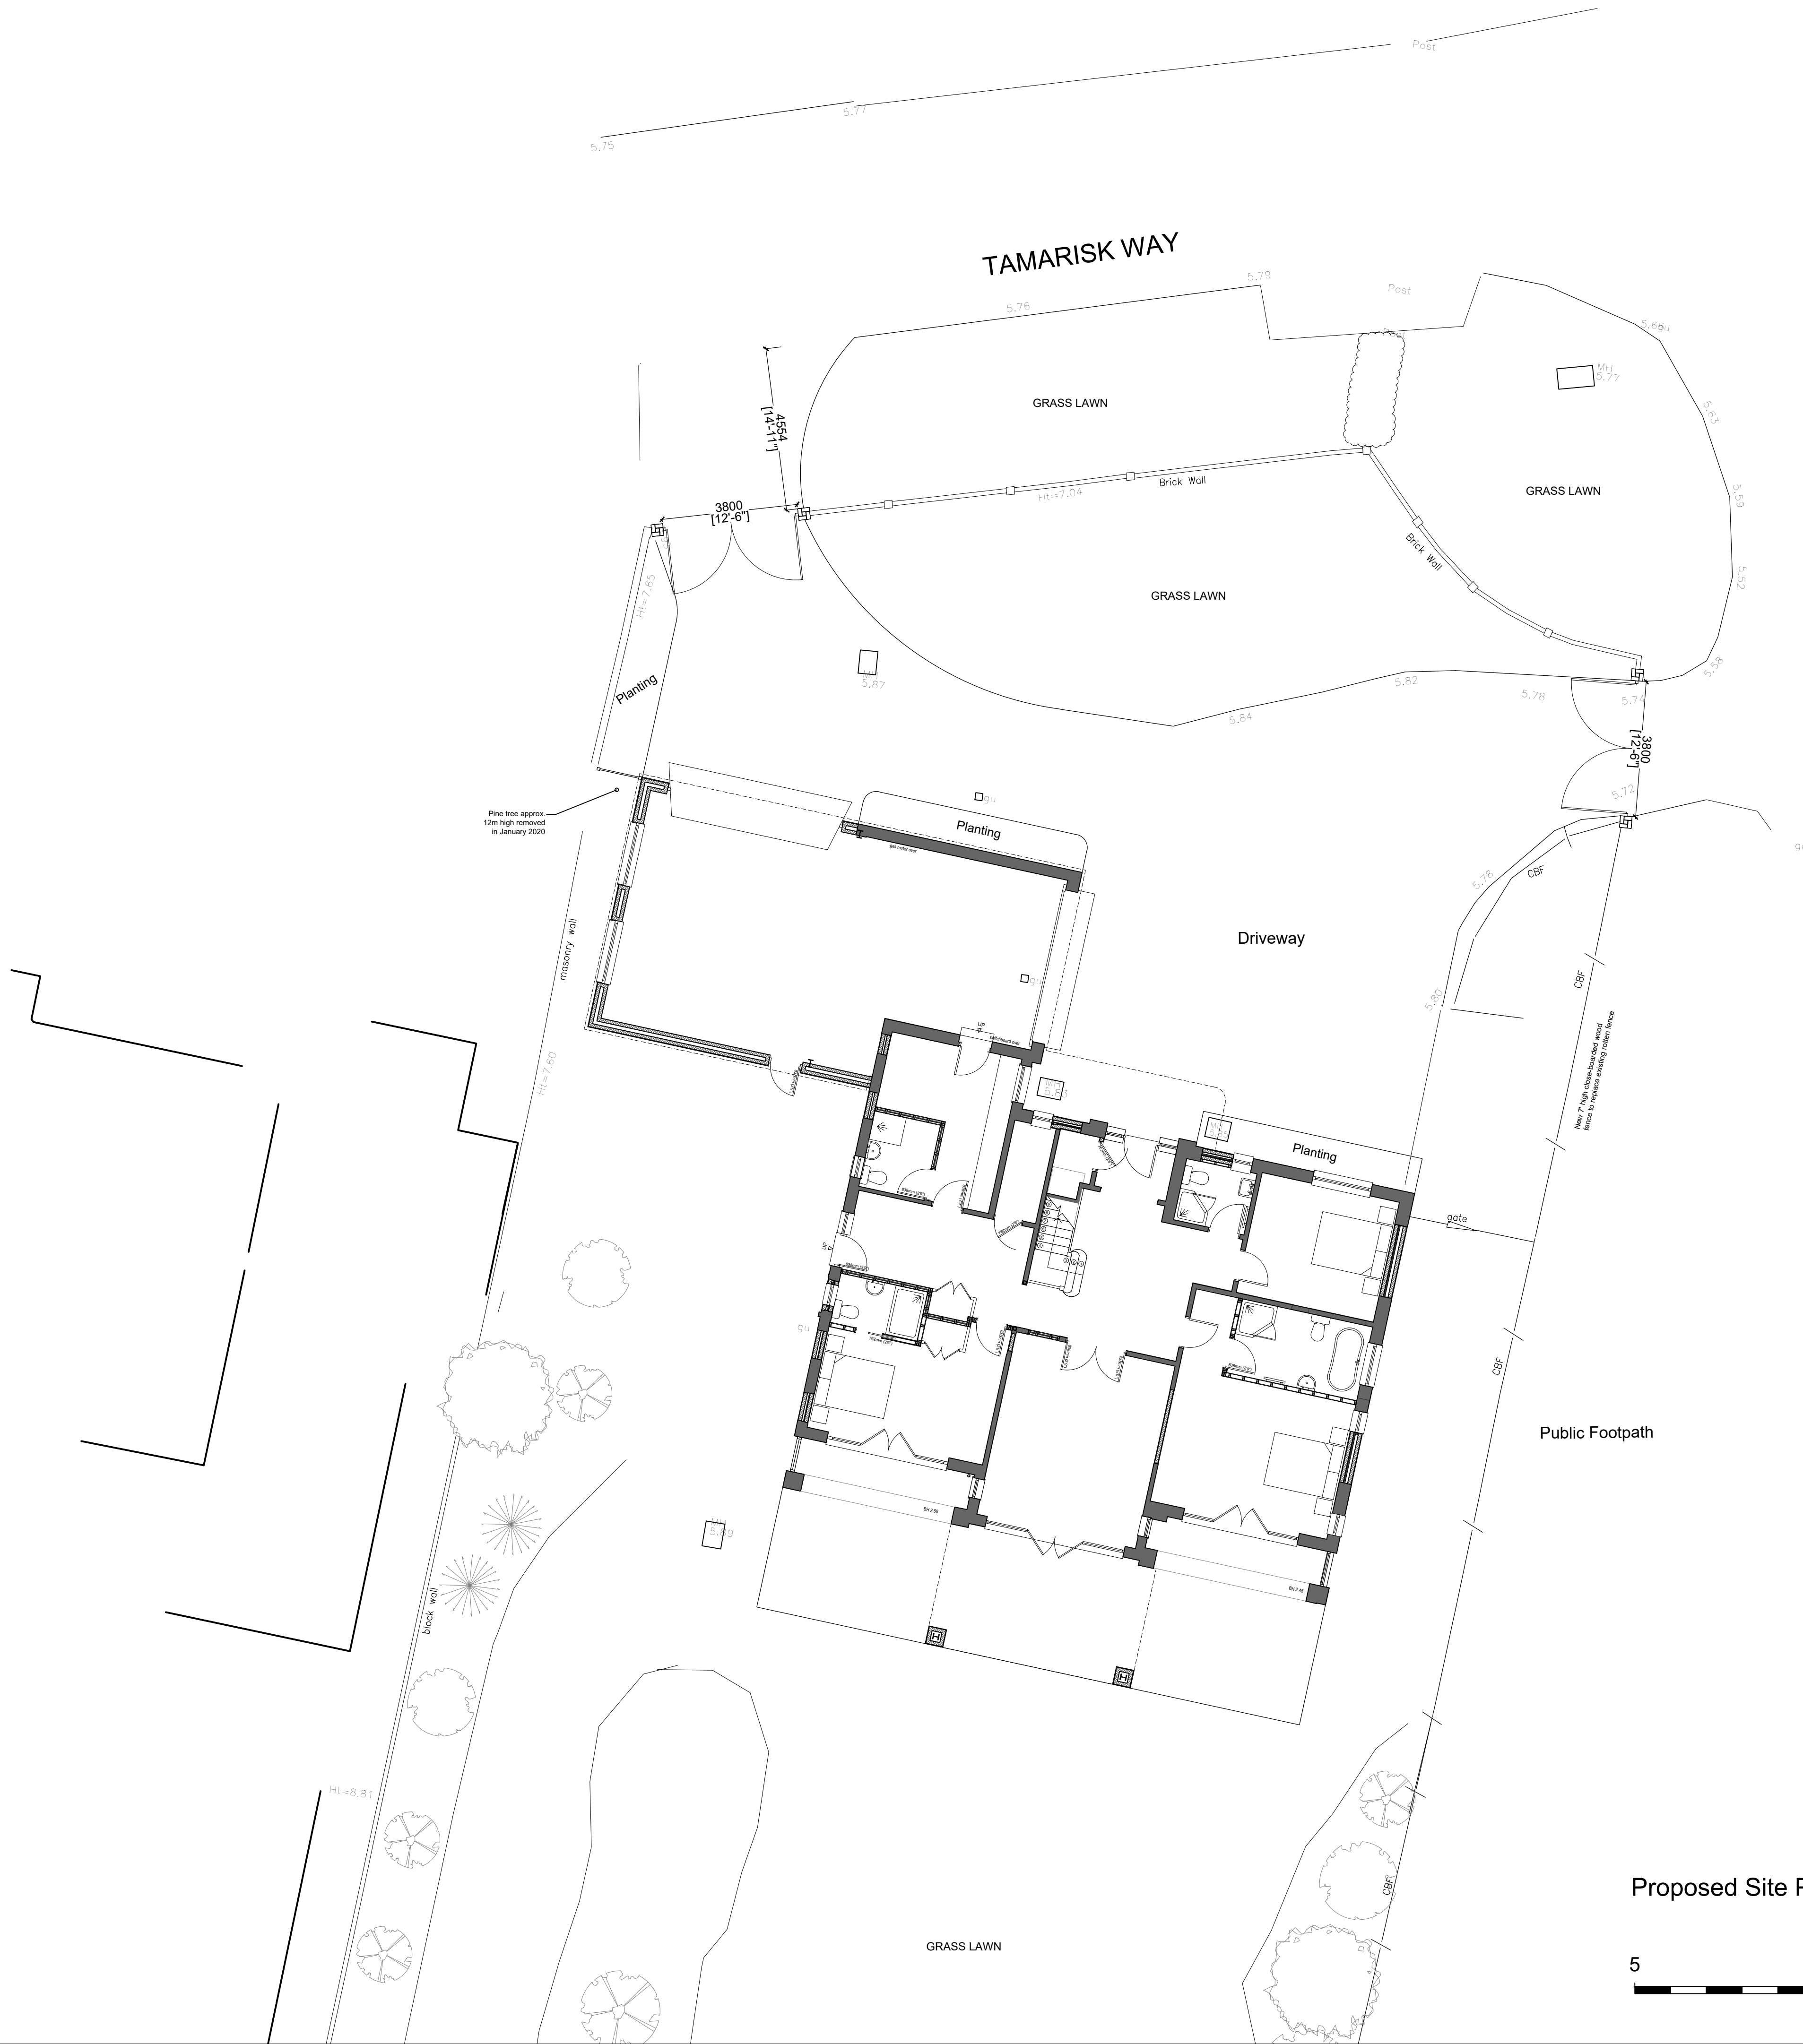

- NOTES
- DO NOT SCALE OFF THIS DRAWING EXCEPT FOR PLANNING PURPOSES
 - CHECK ALL DIMENSIONS ON SITE BEFORE ANY WORK IS COMMENCED
 - ALL GOODS MATERIALS AND WORKMANSHIP MUST CONFORM WITH CURRENT BUILDING REGULATIONS, BRITISH STANDARDS AND CODES OF PRACTICE
 - COPYRIGHT OF THIS DRAWING IS RETAINED BY THE ARCHITECT AND IT MUST NOT BE REPRODUCED WITHOUT WRITTEN CONSENT

C	15.11.21	RM	Window, garage & garage door amends.
B	05.08.20	RM	Window amendments
A	04.08.20	RM	Garage roof amendments
REV	DATE	BY	AMENDMENT

**folkes architects**

The Old Forge
6 Church Street
Storrington
West Sussex
RH20 4LA

t. 01903 868629
info@folkesarchitects.co.uk

CLIENT			
Mr & Mrs Sutton			
JOB TITLE			
Sea House 1 Tamarisk Way East Preston West Sussex BN16 2TF			
DRAWING TITLE			
Proposed Site Plan PLANNING ISSUE			
DATE	SCALE	DRAWN BY	RM
03.08.20	Shown on A1	CHECKED BY	MF
JOB NO.	DRAWING NO.	REVISION	
20017	2.06	C	