


General Notes:


Do not scale dimensions from this drawing, unless for Planning purposes.

The Contractor is responsible for checking all dimensions on site prior to commencement of the works.



This drawing is to be read in conjunction with the specification.

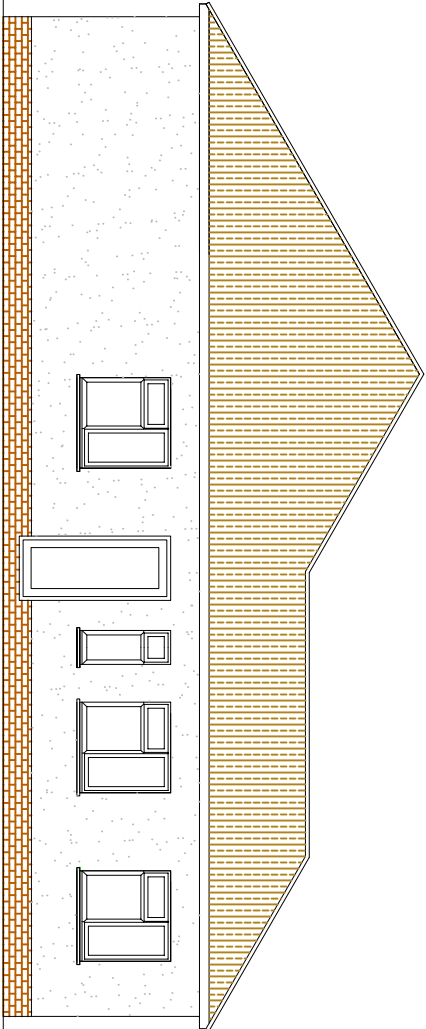


EXISTING SIDE ELEVATION - EAST

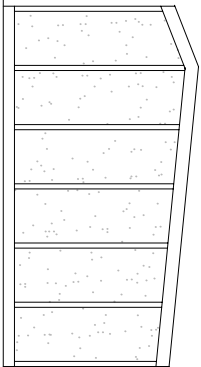


EXISTING SIDE ELEVATION - WEST

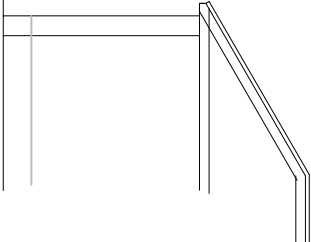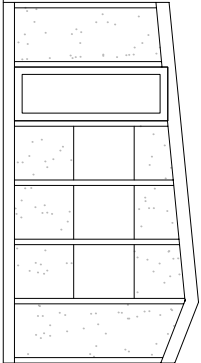

EXISTING REAR ELEVATION - NORTH

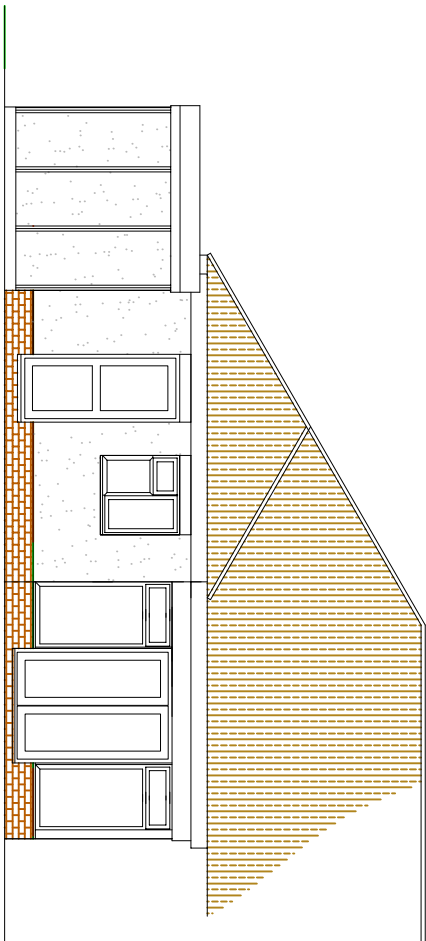

EXISTING FRONT ELEVATION - SOUTH

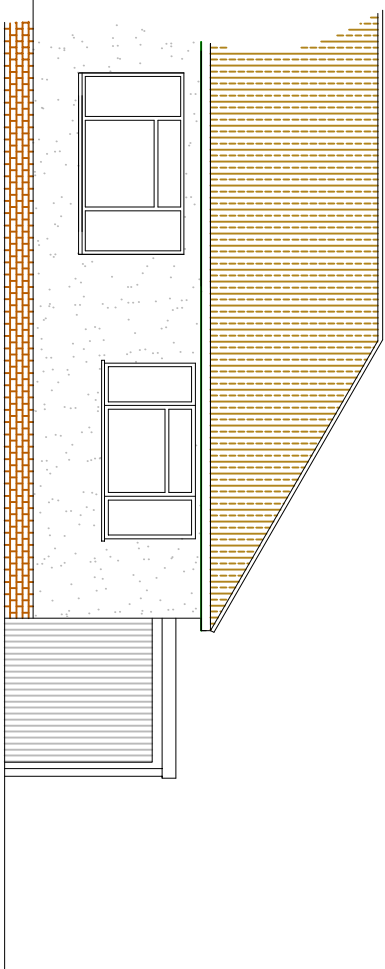

0m 5m 10m

1:100 Scale bar

REV DATE NOTE

Revision	Date	Description
----------	------	-------------

Client: Mr & Mrs Vine, 19 Russells Close, BN16 1BP

Project: Rear extension and Garage rebuild

Drawing Title: Existing Elevations

Scale: 1:50 Date: 14/10/2021 Drawn By: -

Drawing Number: 1490/003 Revision: -

Brian Elstone Surveying Services Ltd
Brian Elstone, MCIOB, IMAPS, FCABE
Building Surveyor and Architectural Consultant
CDM Consultant
1 Heme Court, Station Road, Rustington,
West Sussex, BN16 3BQ
Phone: 01903 784884, Mobile: 07710 593021.
Email: brian@elstone.biz