


General Notes:

Do not scale dimensions from this drawing, unless for Planning purposes.


The Contractor is responsible for checking all dimensions on site prior to commencement of the works.

This drawing is to be read in conjunction with the specification.

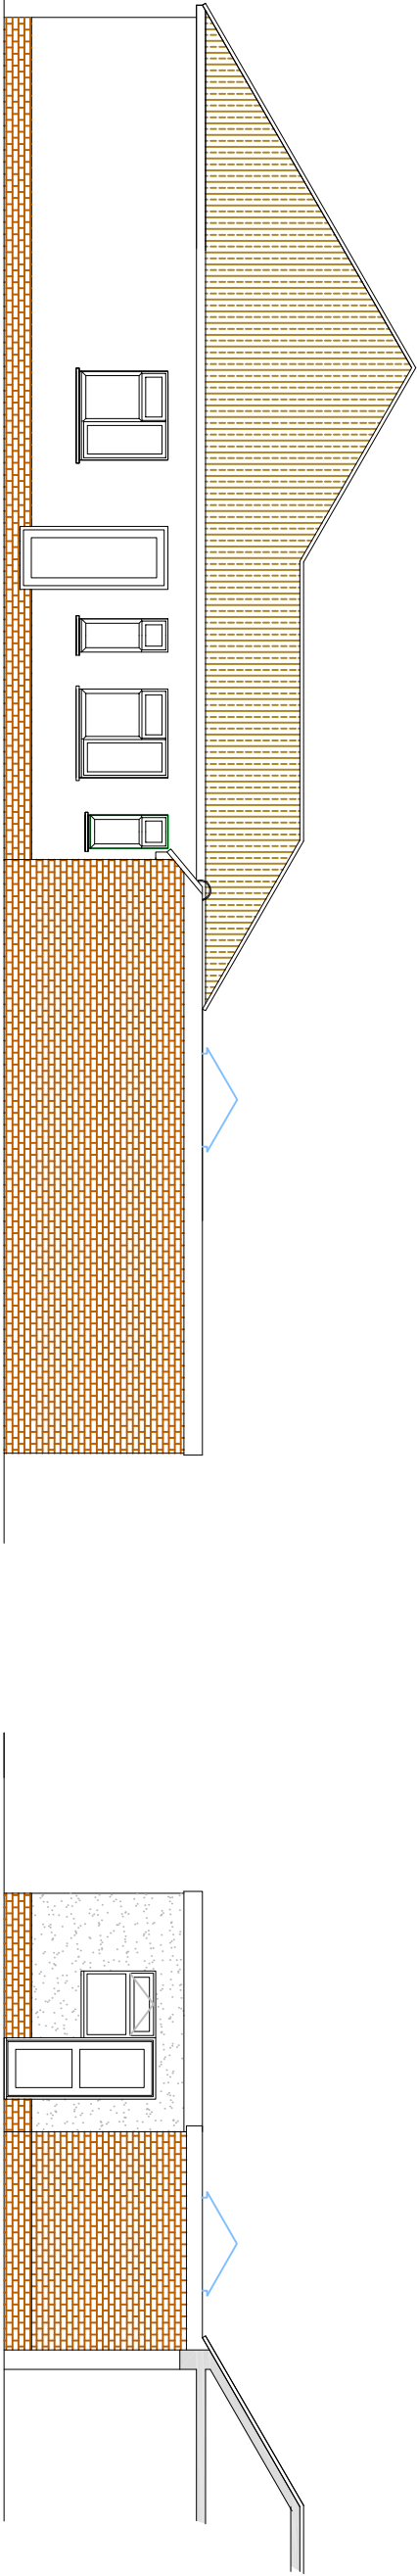


PROPOSED SIDE ELEVATION - EAST


PROPOSED SIDE ELEVATION - WEST

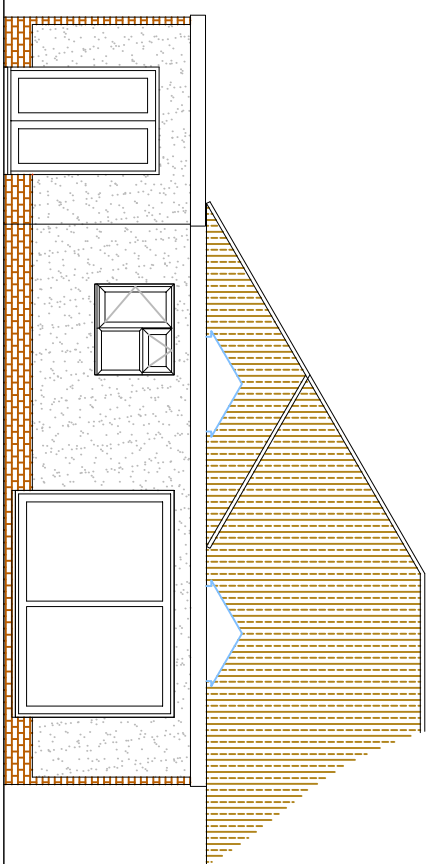

PROPOSED REAR ELEVATION - NORTH

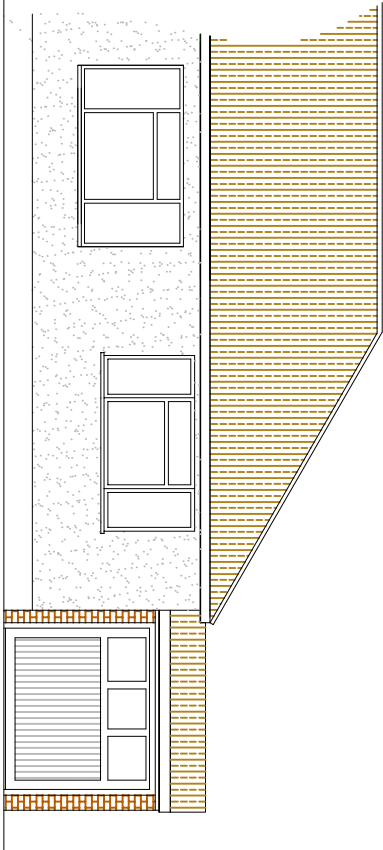

PROPOSED FRONT ELEVATION - SOUTH

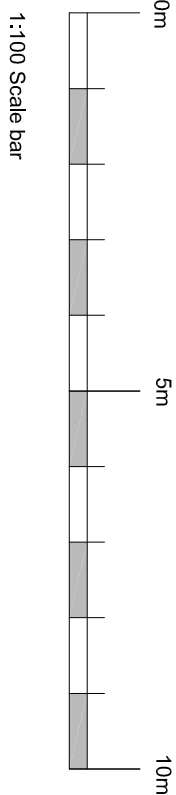

A	18/11/2021	Final details
---	------------	---------------

Revision	Date	Description
Client:		
Mr & Mrs Vine, 19 Russells Close, BN16 1BP		
Project:		
Rear extension and Garage rebuild		
Drawing Title:		
Proposed Elevations		
Scale:	Date:	Drawn By:
1:100	14/10/2021	-
Drawing Number:		Revision:
1490/004		A

Brian Elstone Surveying Services Ltd
Brian Elstone, MCIOB, IMAPS, FCABE
Building Surveyor and Architectural Consultant
CDM Consultant
1 Heme Court, Station Road, Rustington,
West Sussex, BN16 3BQ
Phone: 01903 784884, Mobile: 07710 593021.
Email: brian@elstone.biz