



VISUAL SCALE 1:100 @ A3

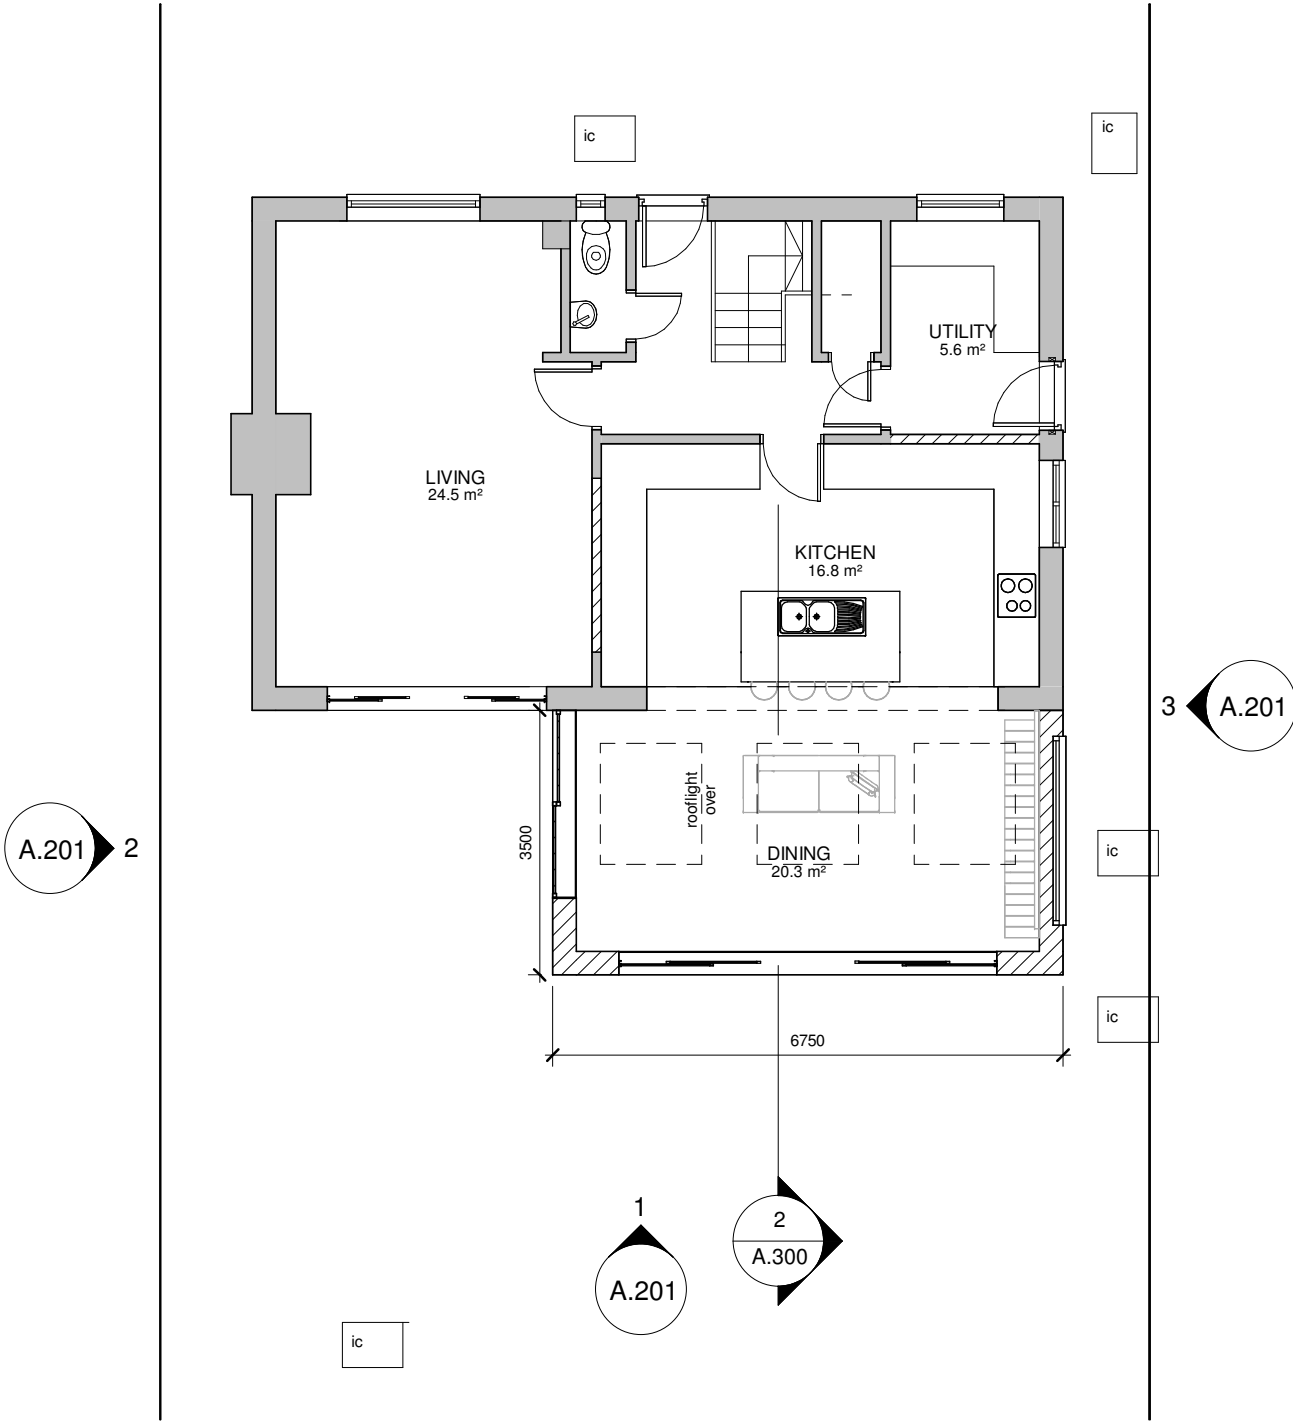

1 GROUND FLOOR
1 : 100

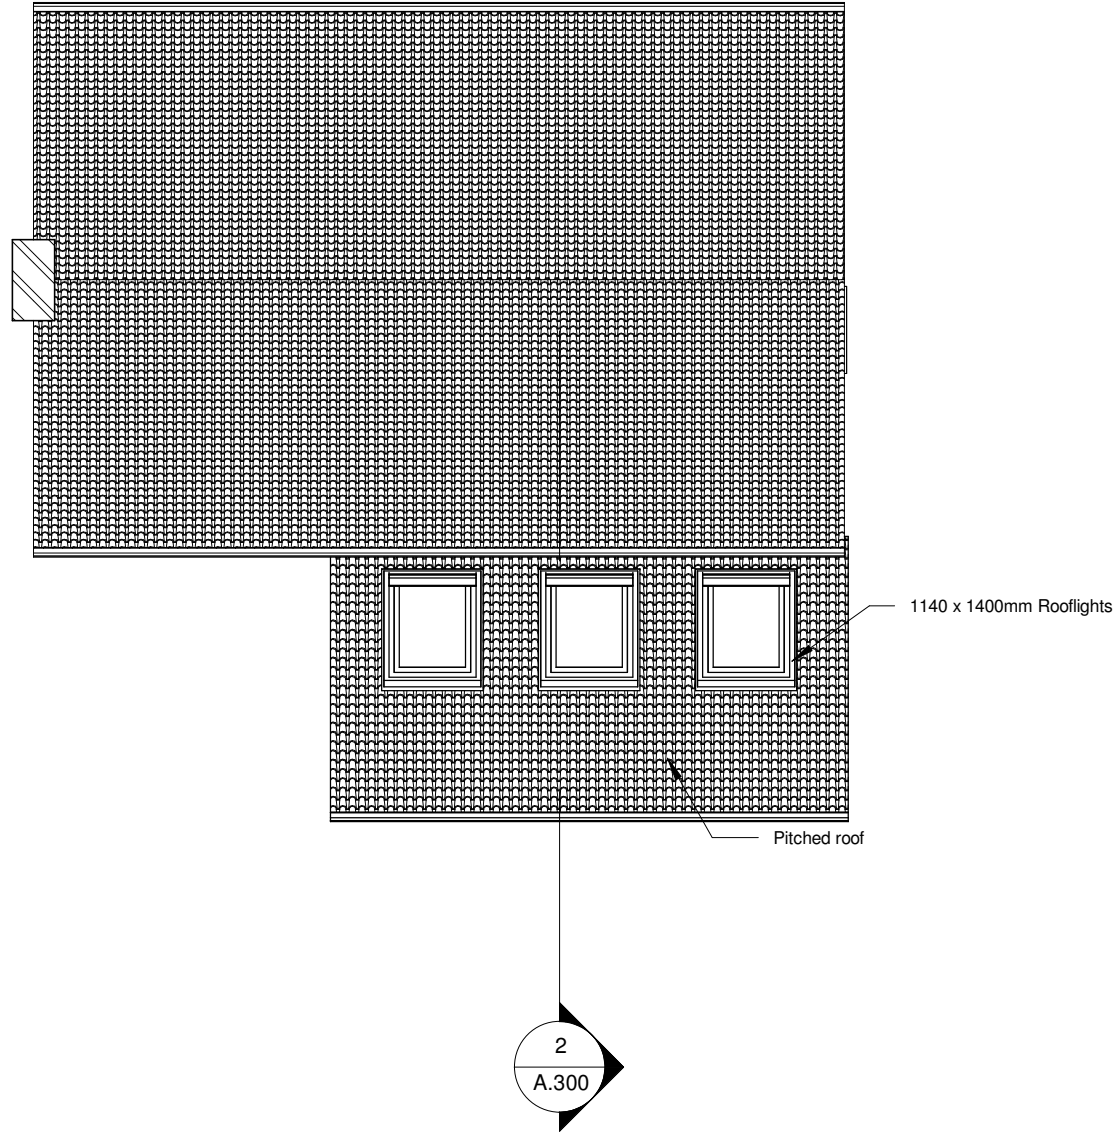

2 ROOF PLAN
1 : 100

ARCHITECTURAL DESIGN & DRAFTING
4 Union Place | Worthing | BN11 1LG
info@kronadesign.co.uk | kronadesign.co.uk
Tel: 01903 256150 Mob: 07827 994111

PROJECT
Proposed Rear Extension

ADDRESS
**24 Meadow Park
East Preston
West Sussex**

TITLE
Proposed Plans

CLIENT
Mr & Mrs Ward

DRAWN JLB	STATUS Design	DATE 01/11/21
SCALE (@ A3) 1 : 100		PROJECT NUMBER KD.1241
DRAWING NUMBER A.102		REV