


VISUAL SCALE 1:100 @ A3

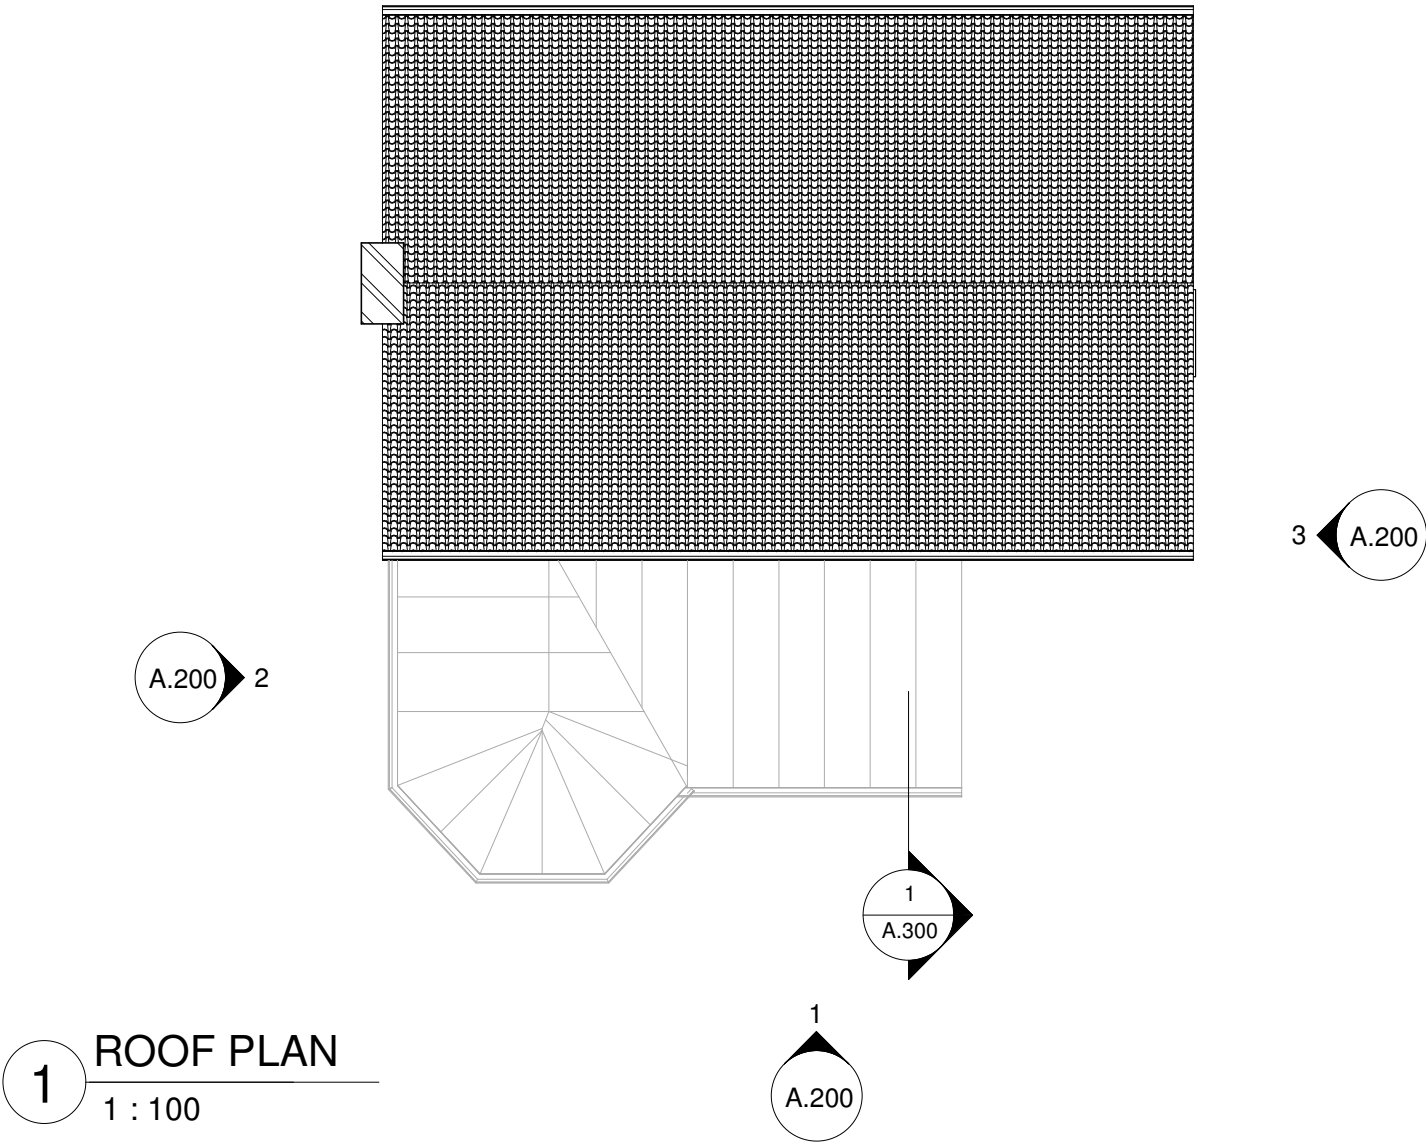

1 ROOF PLAN
1 : 100

**KRONA
DESIGN**

ARCHITECTURAL DESIGN & DRAFTING
4 Union Place | Worthing | BN11 1LG
info@kronadesign.co.uk | kronadesign.co.uk
Tel: 01903 256150 Mob: 07827 994111

PROJECT
**Proposed Rear
Extension**

ADDRESS
**24 Meadow Park
East Preston
West Sussex**

TITLE
Existing Roof Plan

CLIENT
Mr & Mrs Ward

DRAWN	STATUS	DATE
JLB	Design	26/10/21

SCALE (@ A3)	PROJECT NUMBER
1 : 100	KD.1241

DRAWING NUMBER	REV
A.101	