




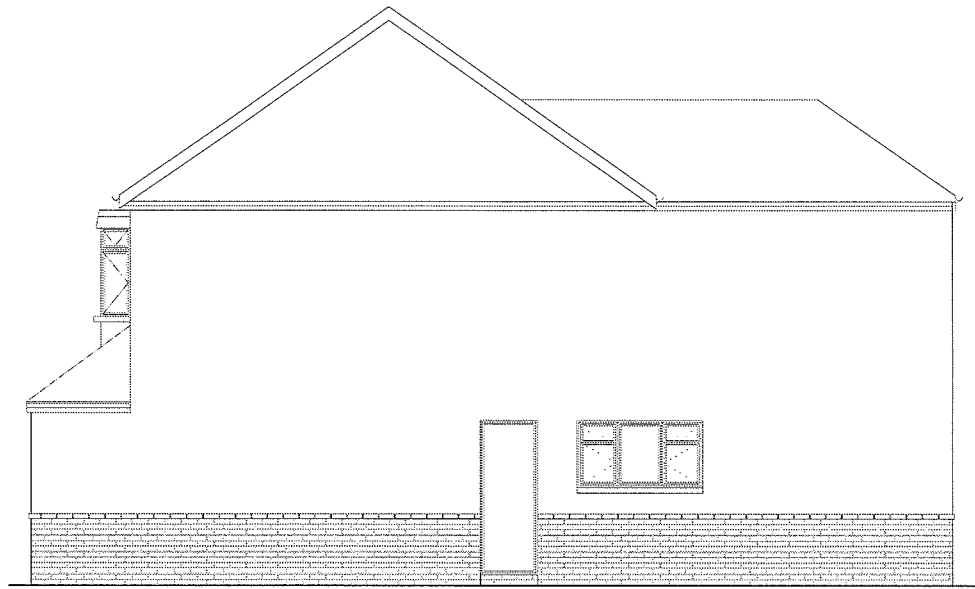

West Elevation (Existing) 1:100

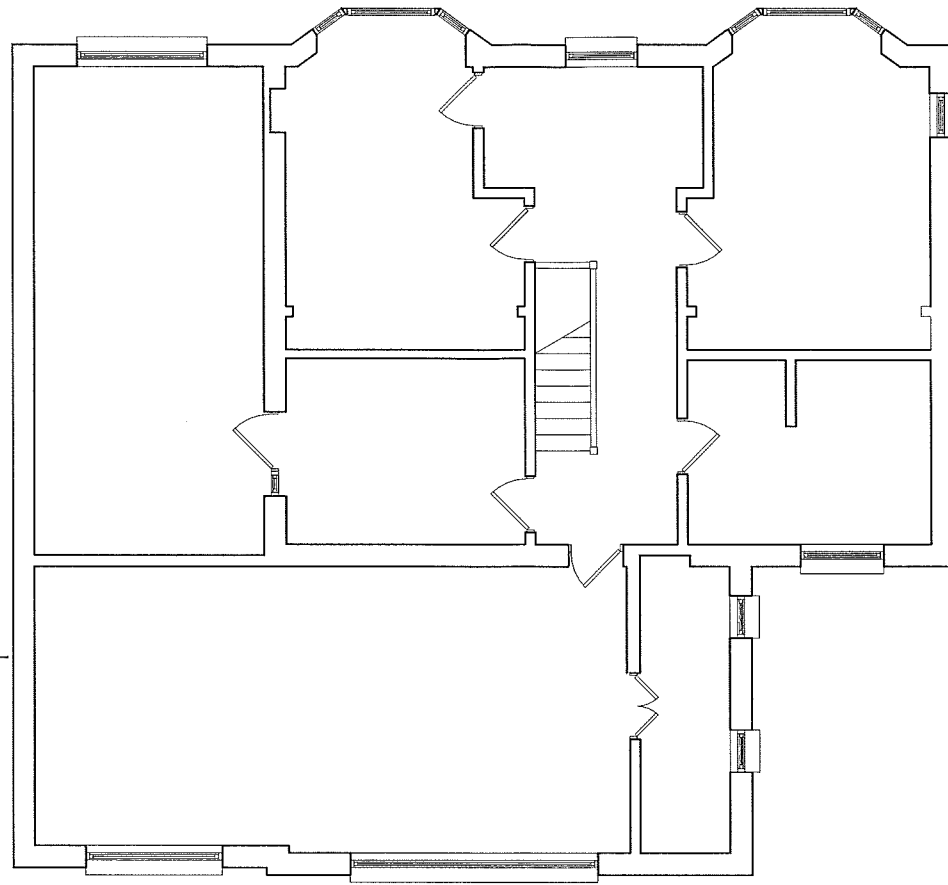


First Floor Plan (Existing) 1:100

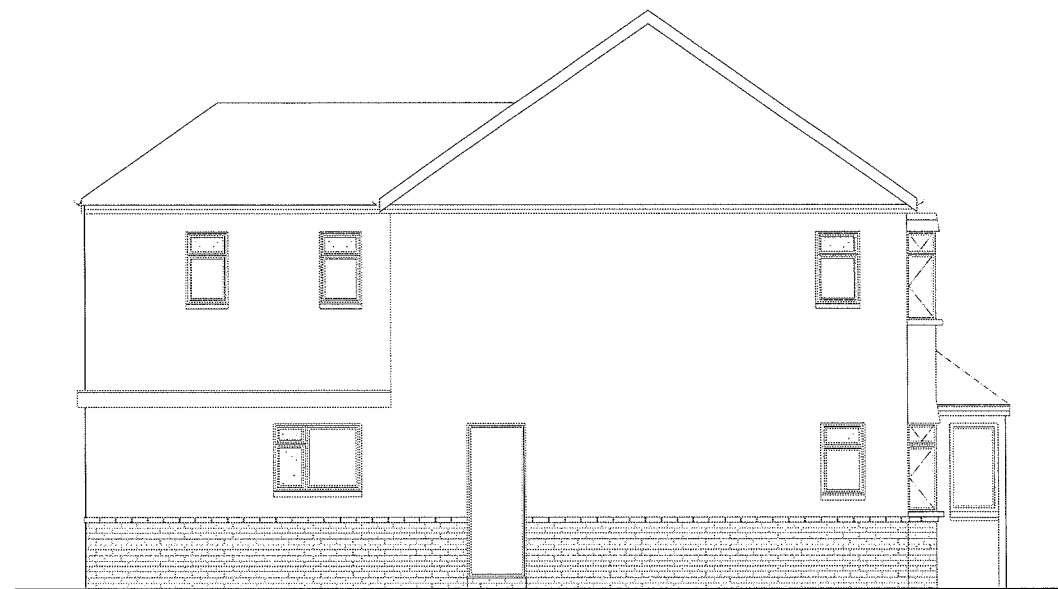

East Elevation (Existing) 1:100



North Elevation (Existing) 1:100 ✓

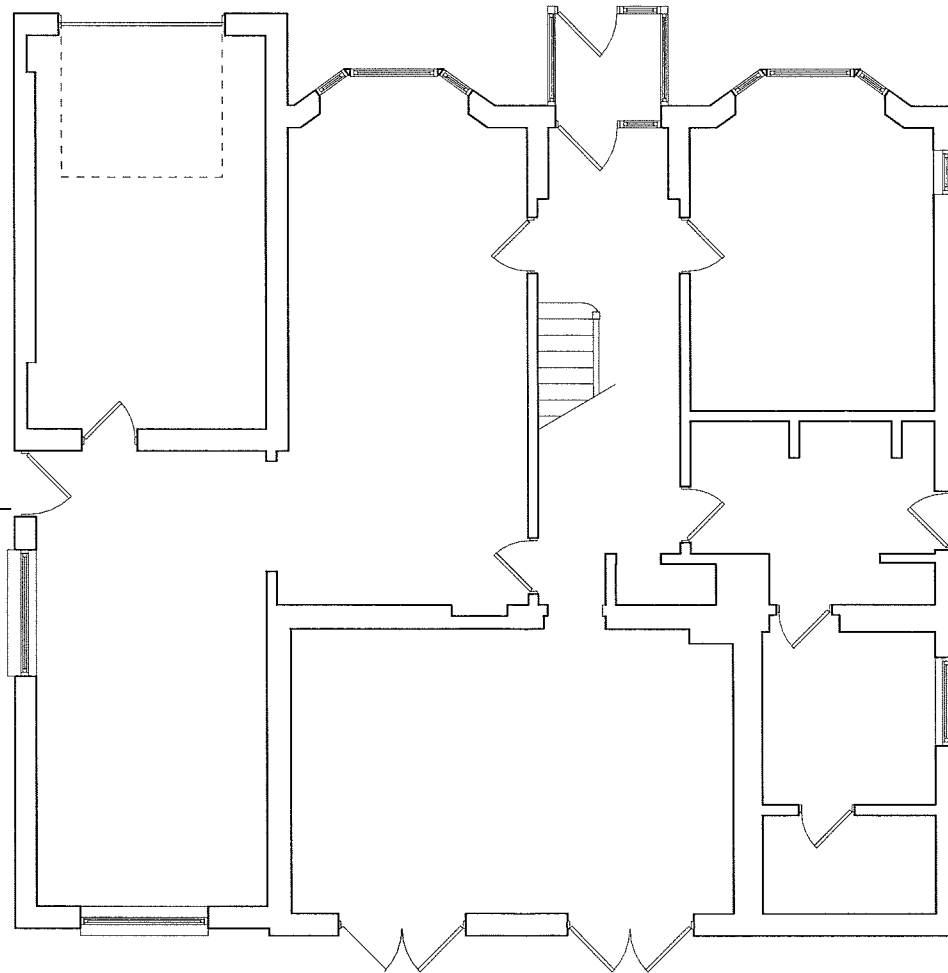

Ground Floor Plan (Existing) 1:100



South Elevation (Existing) 1:100 ✓

Amendments	by	Date
Job Title	104ELM/ADS/DH	
Drawing		
Existing Plans/Elevations		
Scale: 1:100 @ A3		
Drg.No.	ADS-004P	*
Drawn by:	NJH	
Issued to:	Client, LA ADC	
Status:	Planning	
Date	14.10.14	