




All work to comply with building regulations and planning consent.
Workmanship and materials to comply with British standards and code of practice.
Scaled dimensions are approximate, take exact dimensions from site.
This drawing was prepared for local authority approval and not as a working drawing.
LOCAL AUTHORITY MAY SCALE THE DRAWING
Any deviation from the drawing to be agreed with the local authority.
Any queries to be agreed prior to construction.
See separate details for Structural engineers calculations

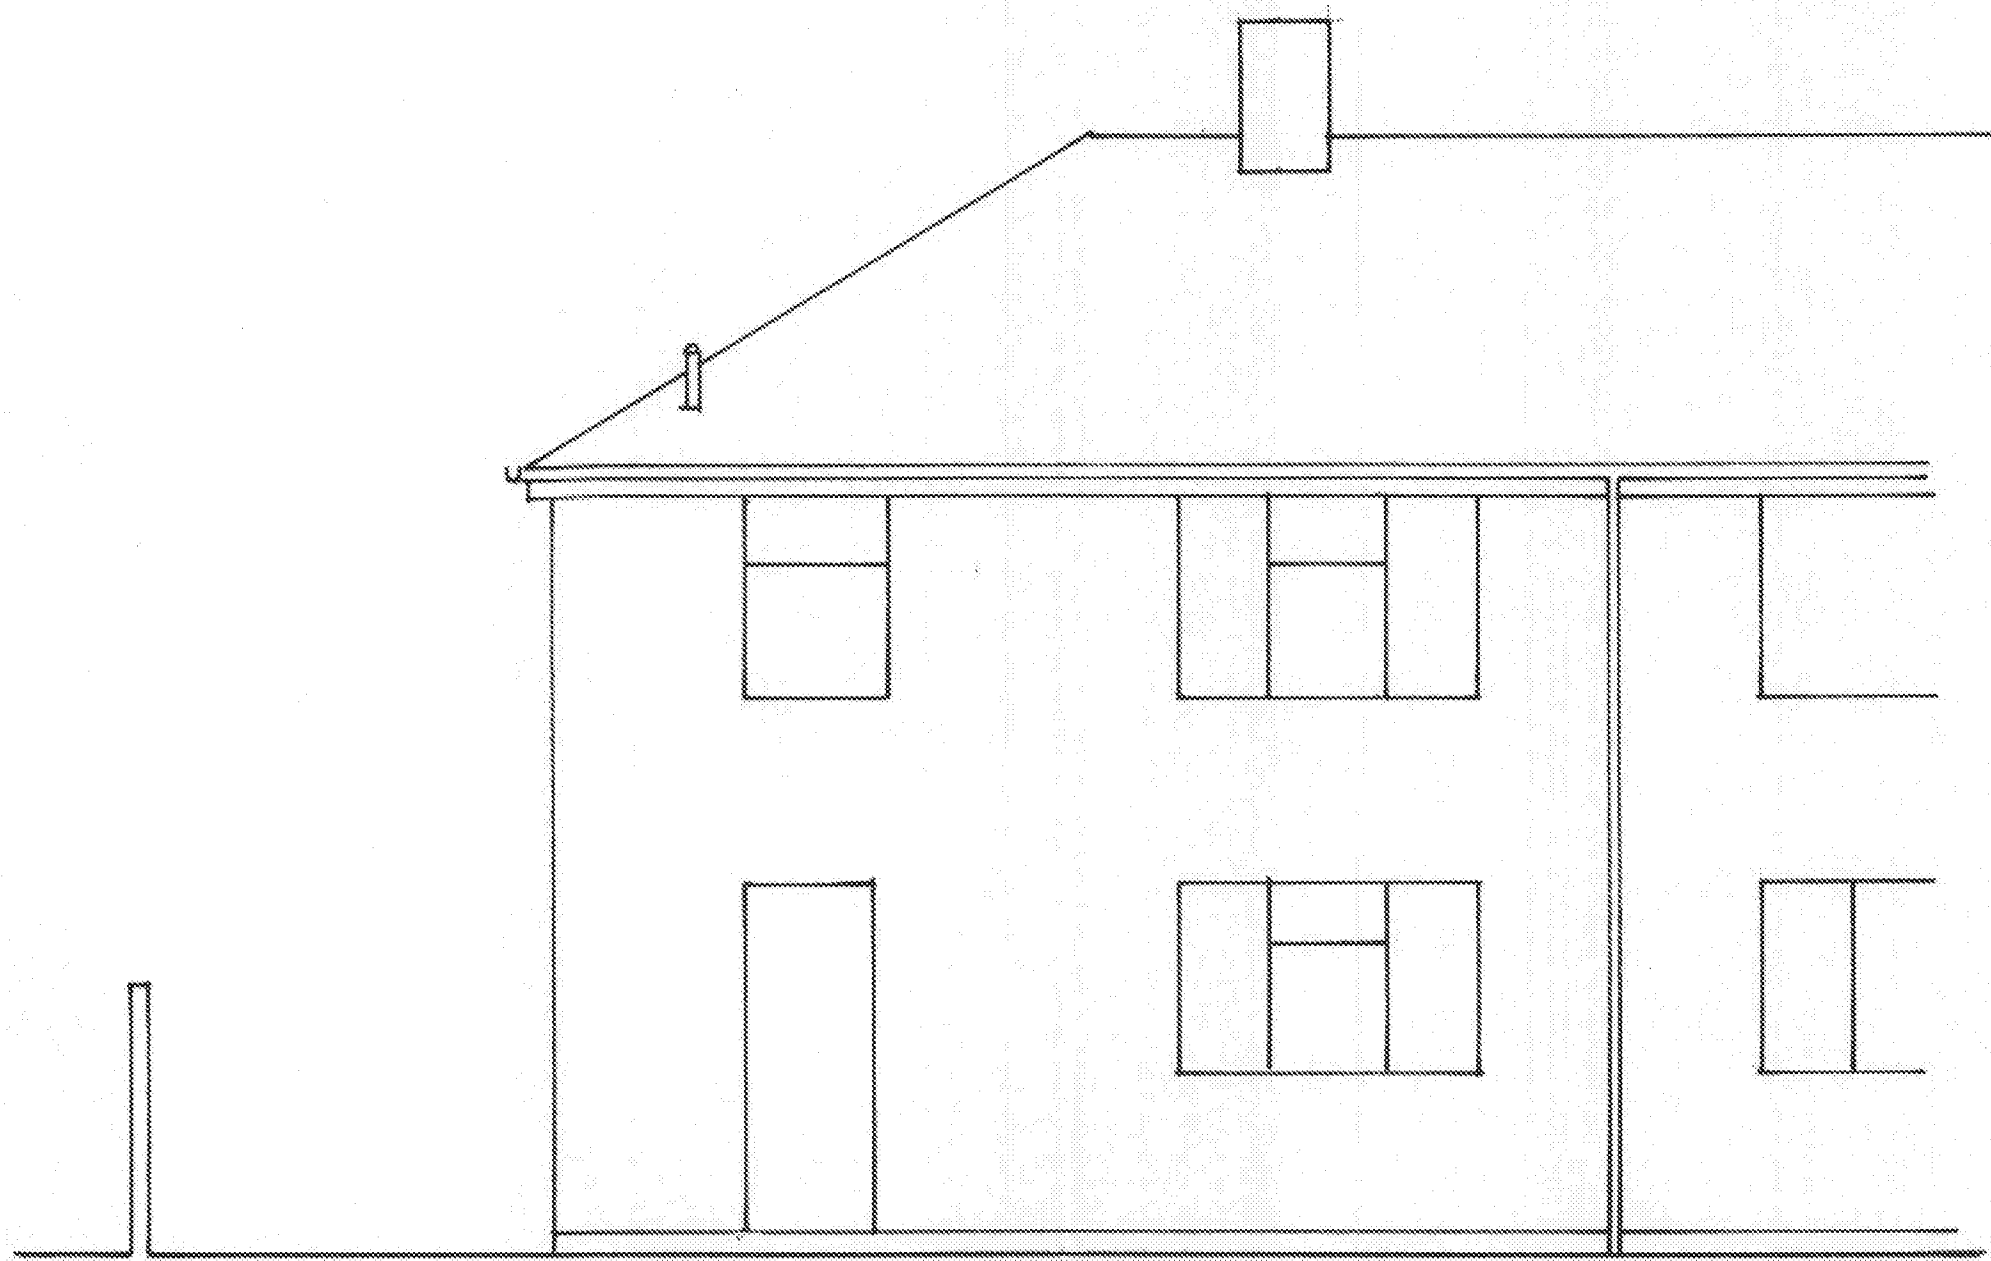


REAR ELEVATION (NORTH) 1:50 RT A1.

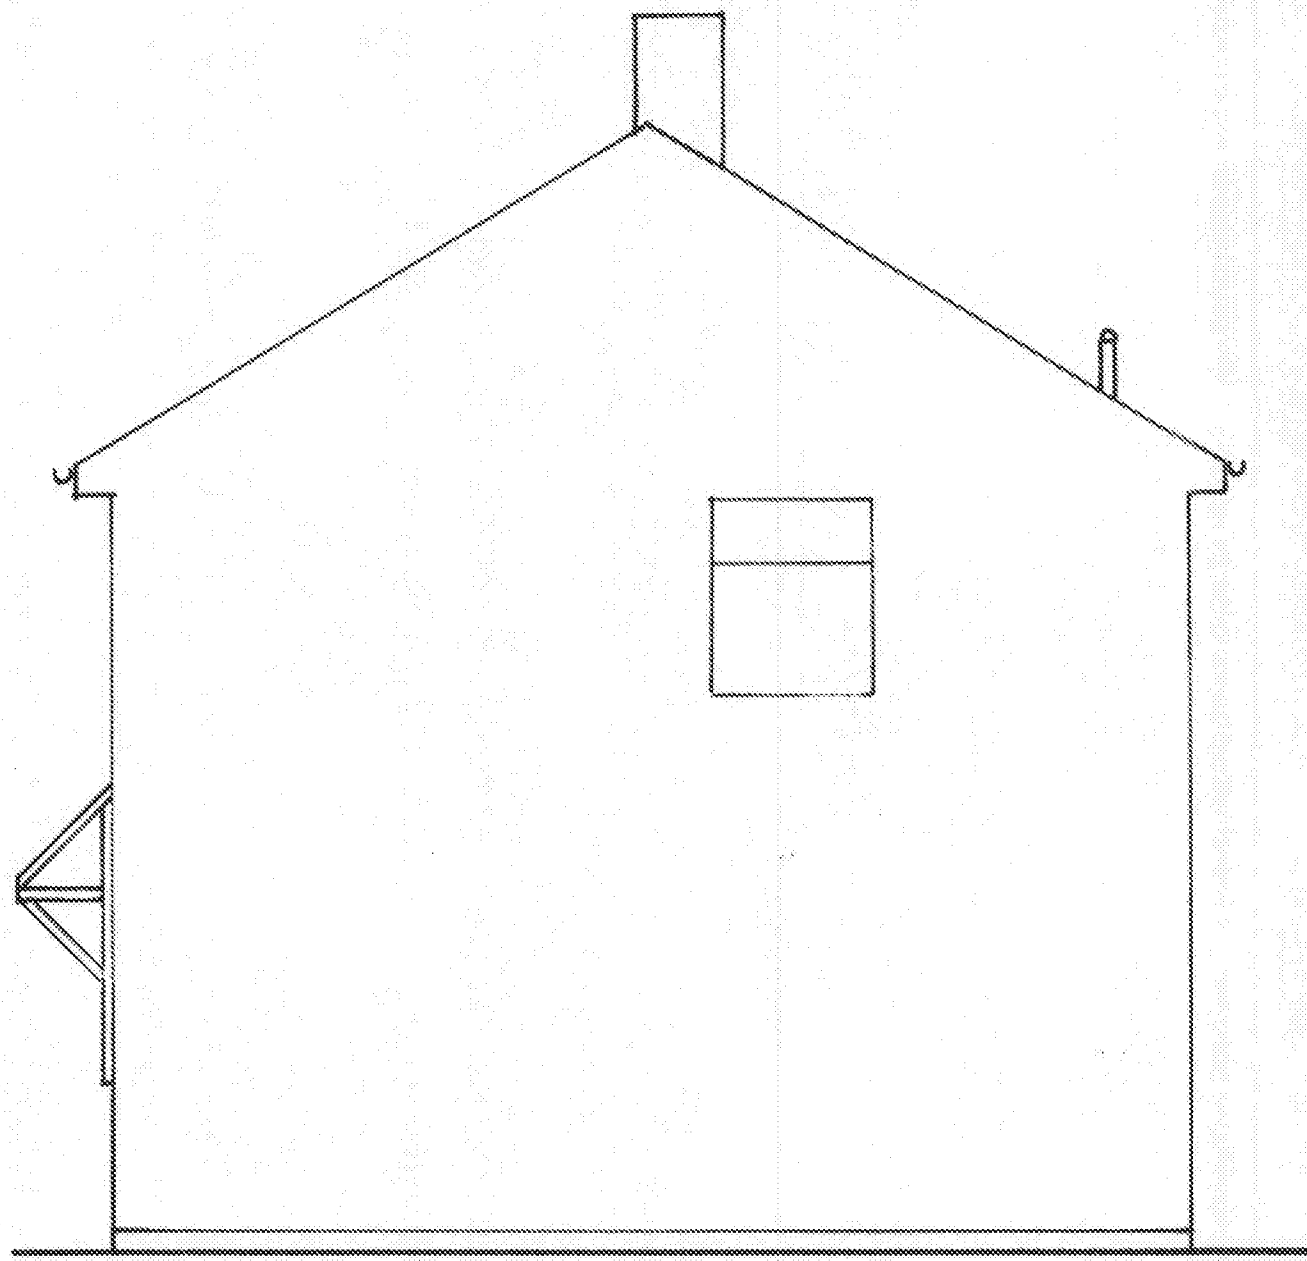

SIDE ELEVATION (EAST) 1:50 RT A1.

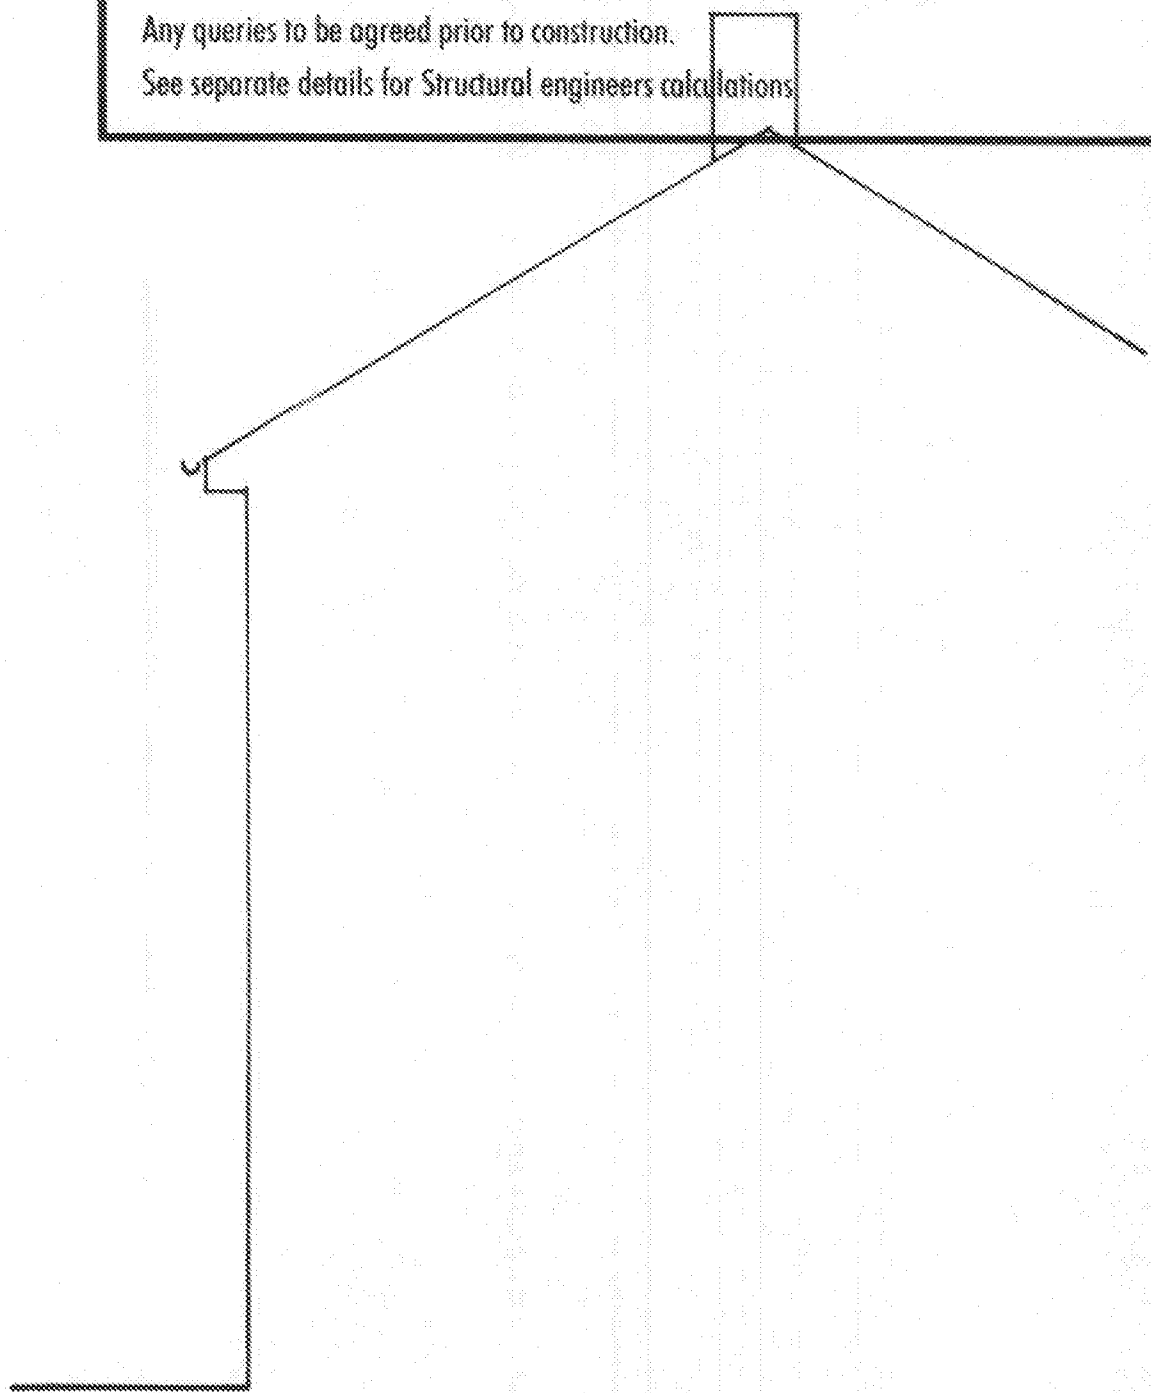


SIDE ELEVATION FROM 105 (WEST) 1:50 RT A1.

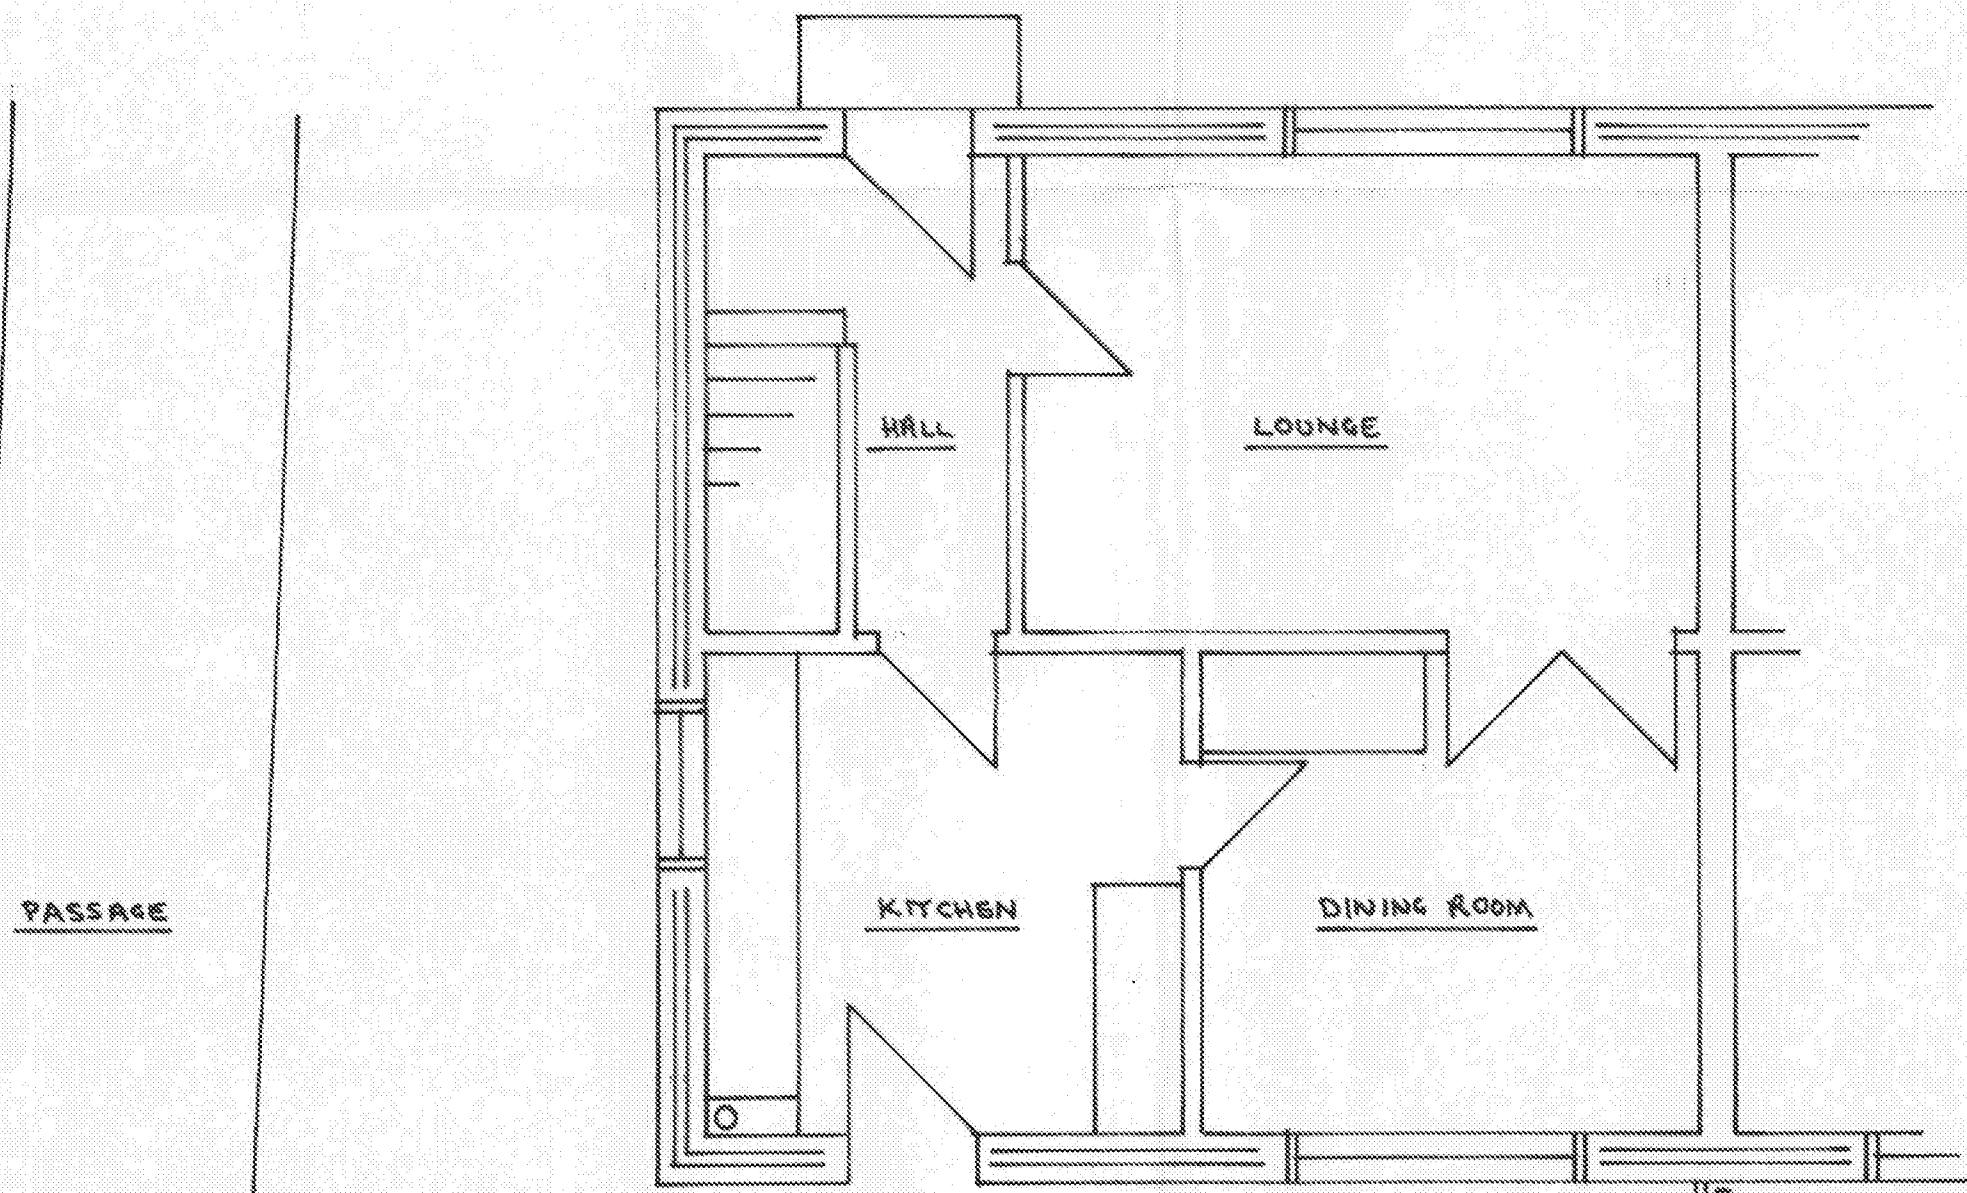


GROUND FLOOR PLAN 1:50 RT A1.



FRONT ELEVATION (SOUTH) 1:50 RT A1.

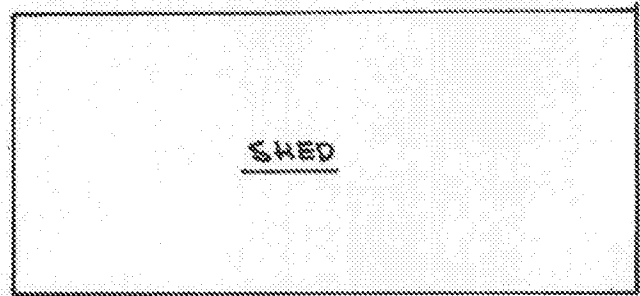

SHED

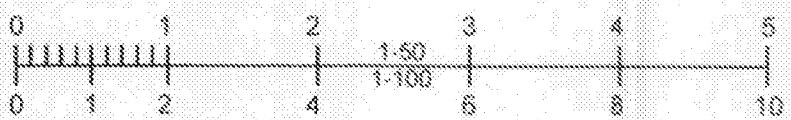

Tony Standing Designs					
Drawing for Domestic Extensions					
Title	EXISTING HOUSE RT				
	103 ROUNDTONE DRIVE, EAST PRESTON. BN16 1EN.				
Client	MR. N. KUKAS				
Drawn By:	TS	Drawing	C918	Scale	AS SHOWN
Date	SEPT. 18	Revision			
Mr A J G Standing		Phone:			
4 Coombe Road,		01903 814151 / 07595 277			
Steyning BN44 3LF					