




All work to comply with building regulations and planning consent.
Workmanship and materials to comply with British standards and code of practice.
Scaled dimensions are approximate, take exact dimensions from site.
This drawing was prepared for local authority approval and not as a working drawing.
LOCAL AUTHORITY MAY SCALE THE DRAWING
Any deviation from the drawing to be agreed with the local authority.
Any queries to be agreed prior to construction.
See separate details for Structural engineers calculations

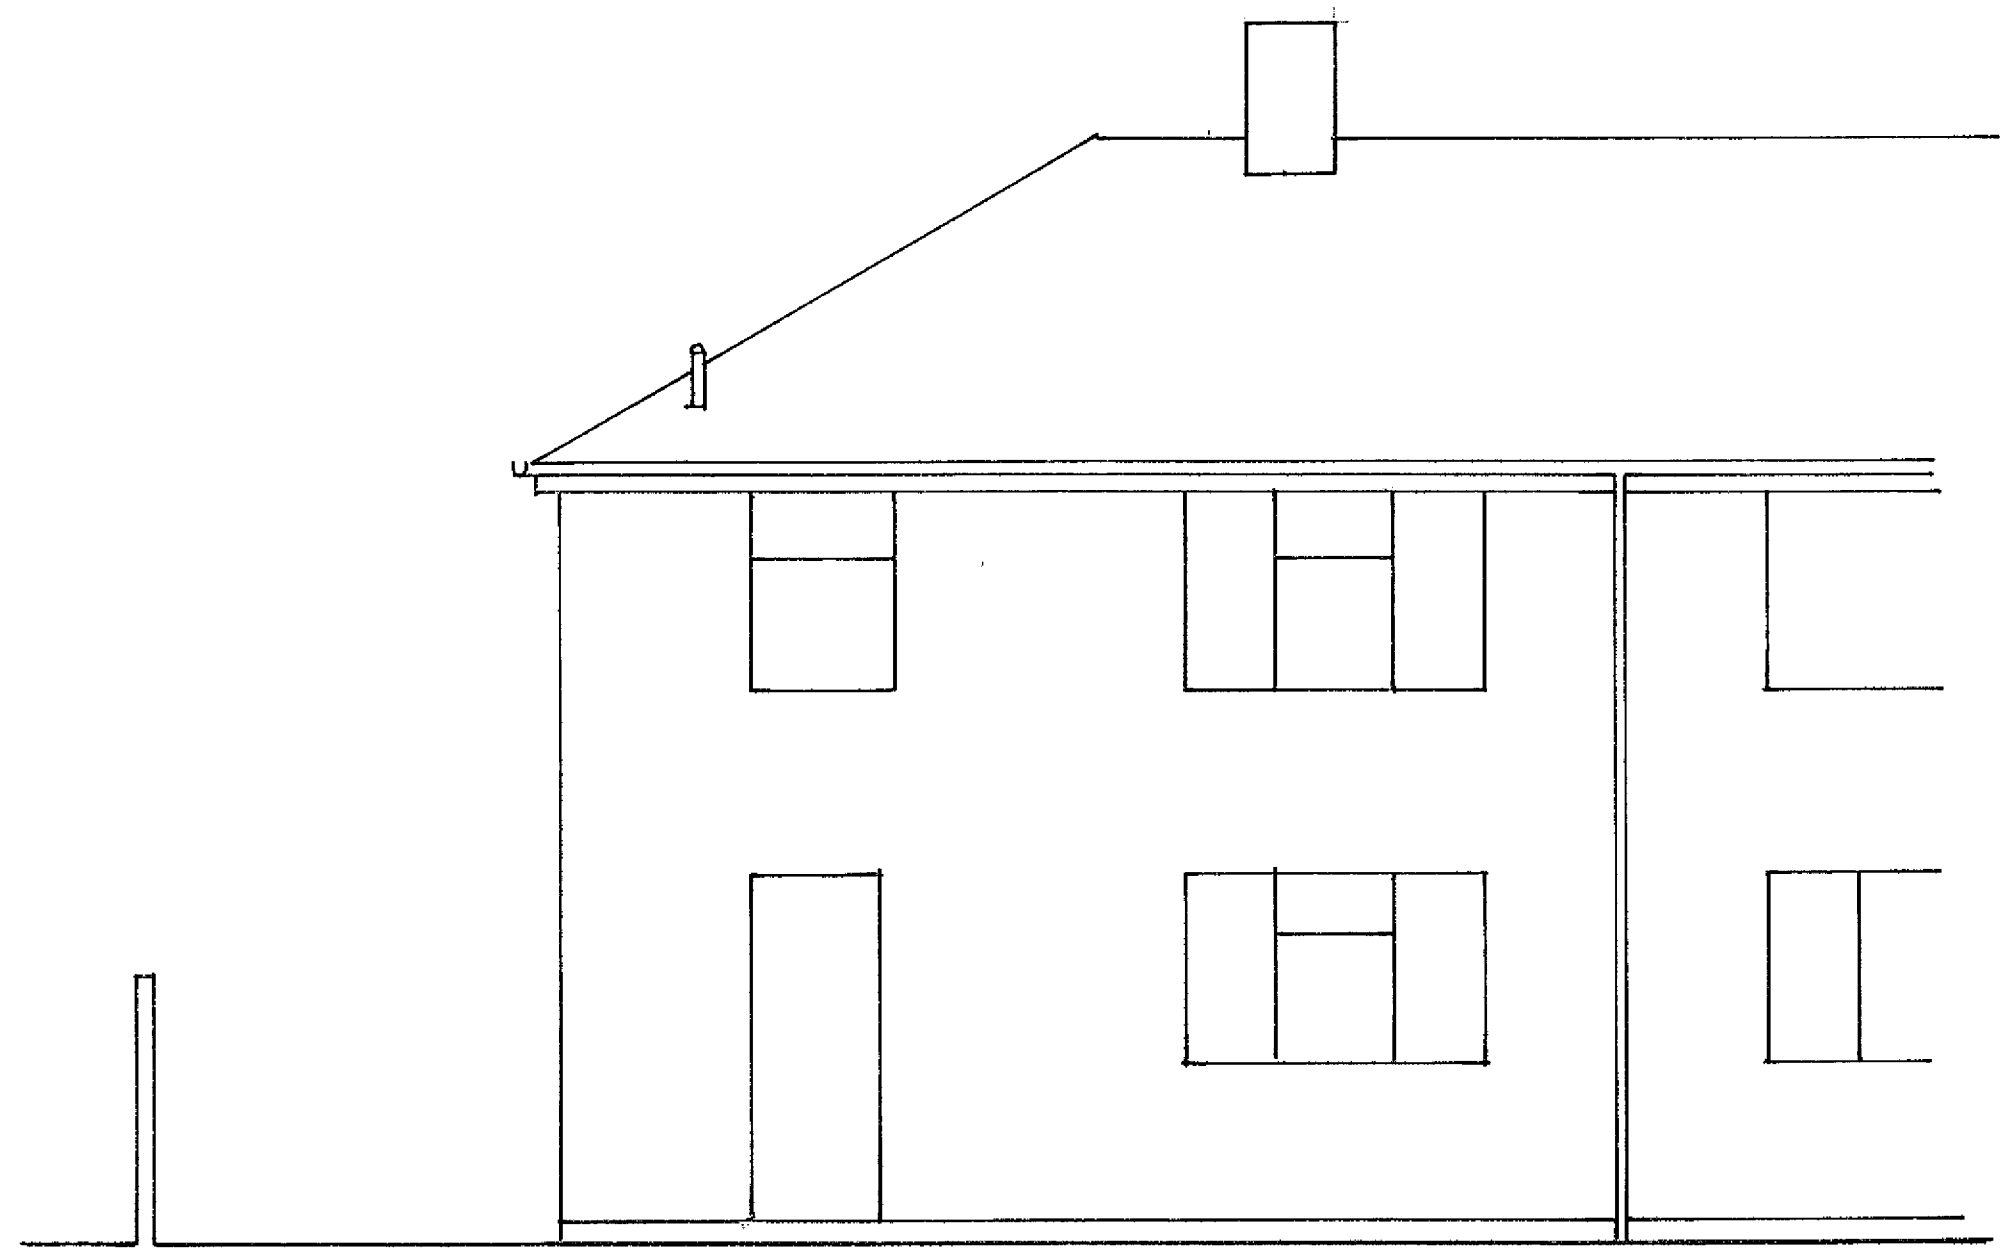

REAR ELEVATION (NORTH) 1:50 AT A1.

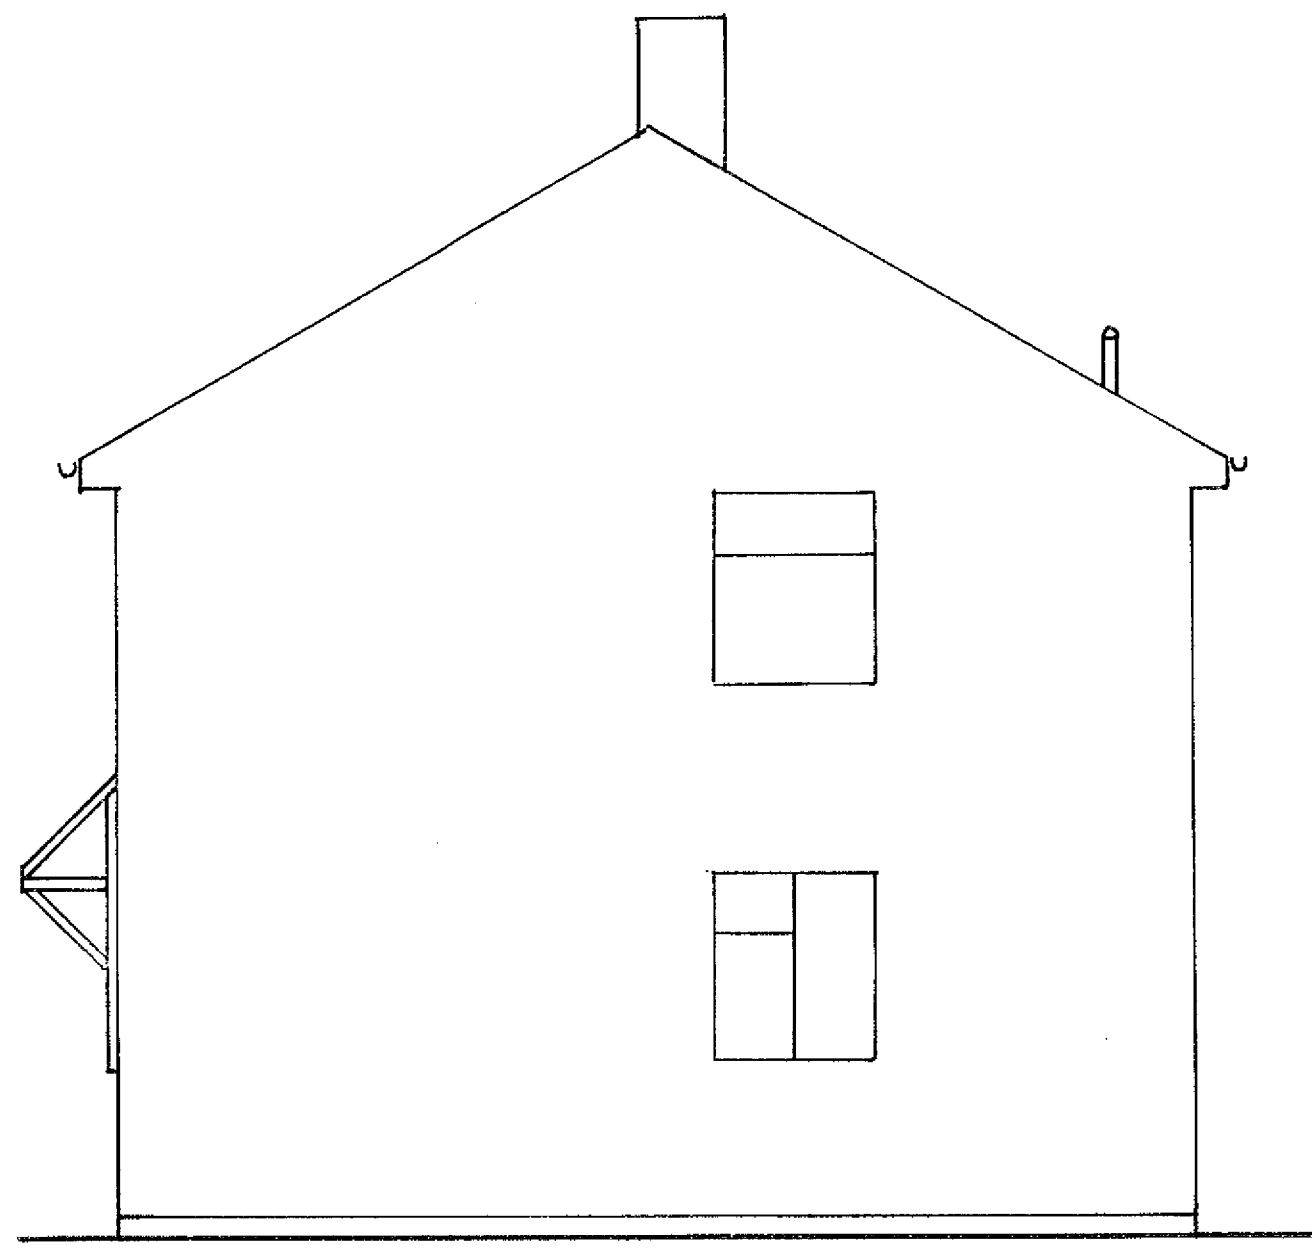


SIDE ELEVATION (EAST) 1:50 AT A1.

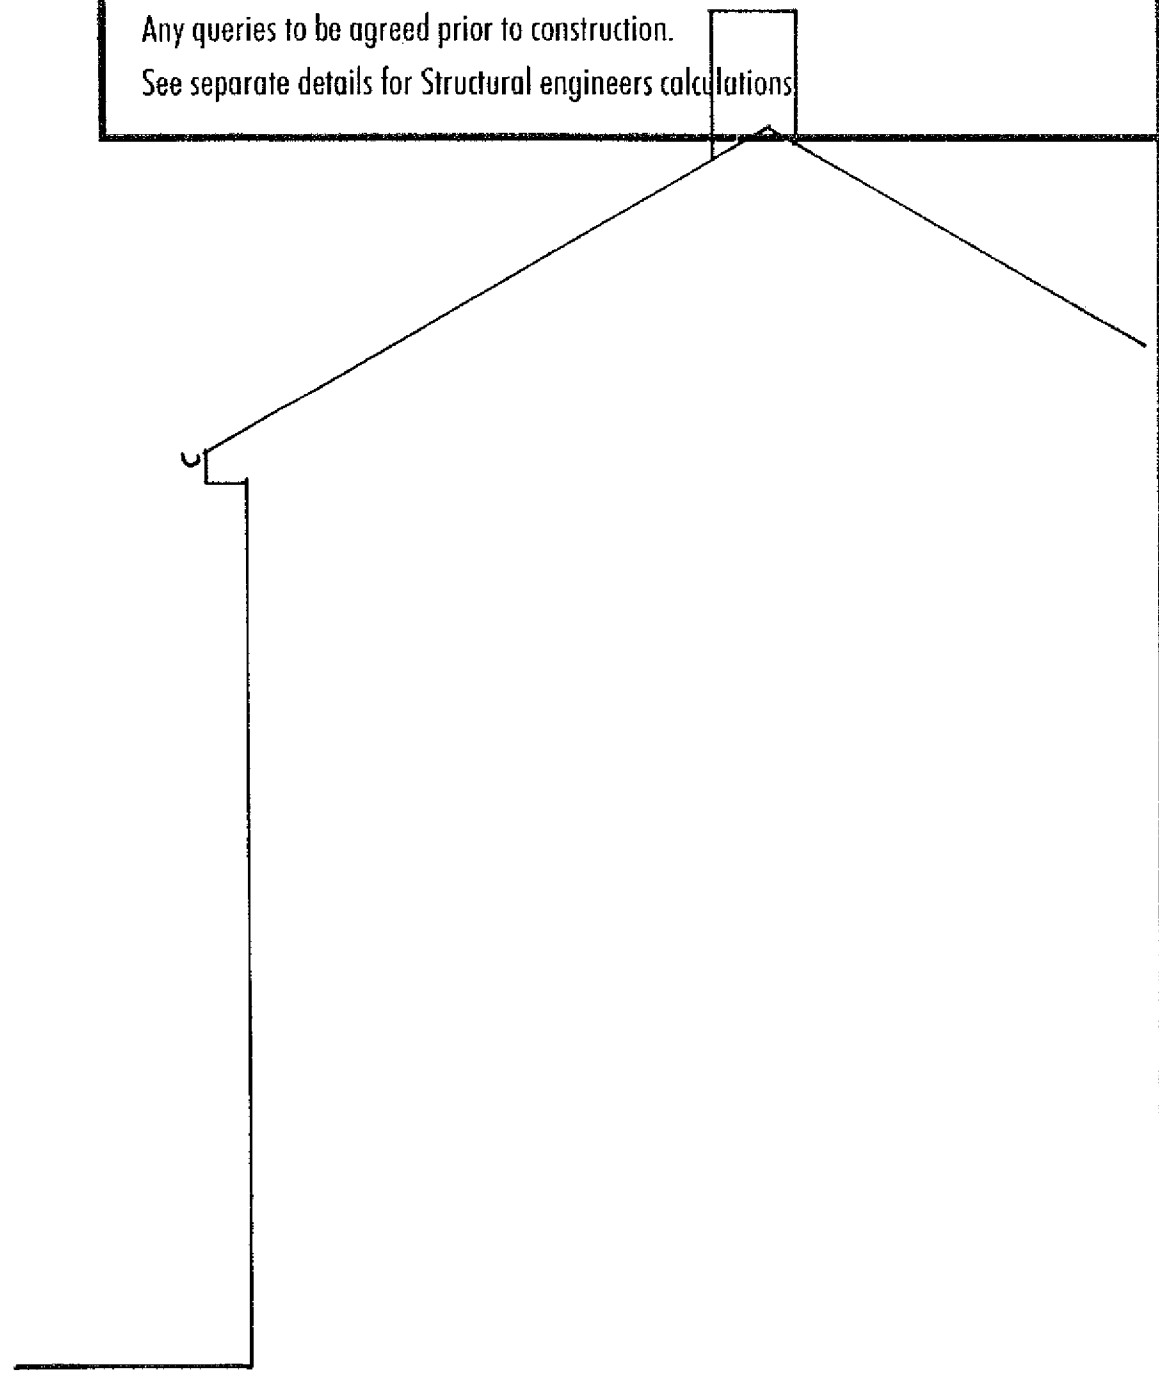


SIDE ELEVATION FROM 105 (WEST) 1:50 AT A1.



FRONT ELEVATION (SOUTH) 1:50 AT A1.

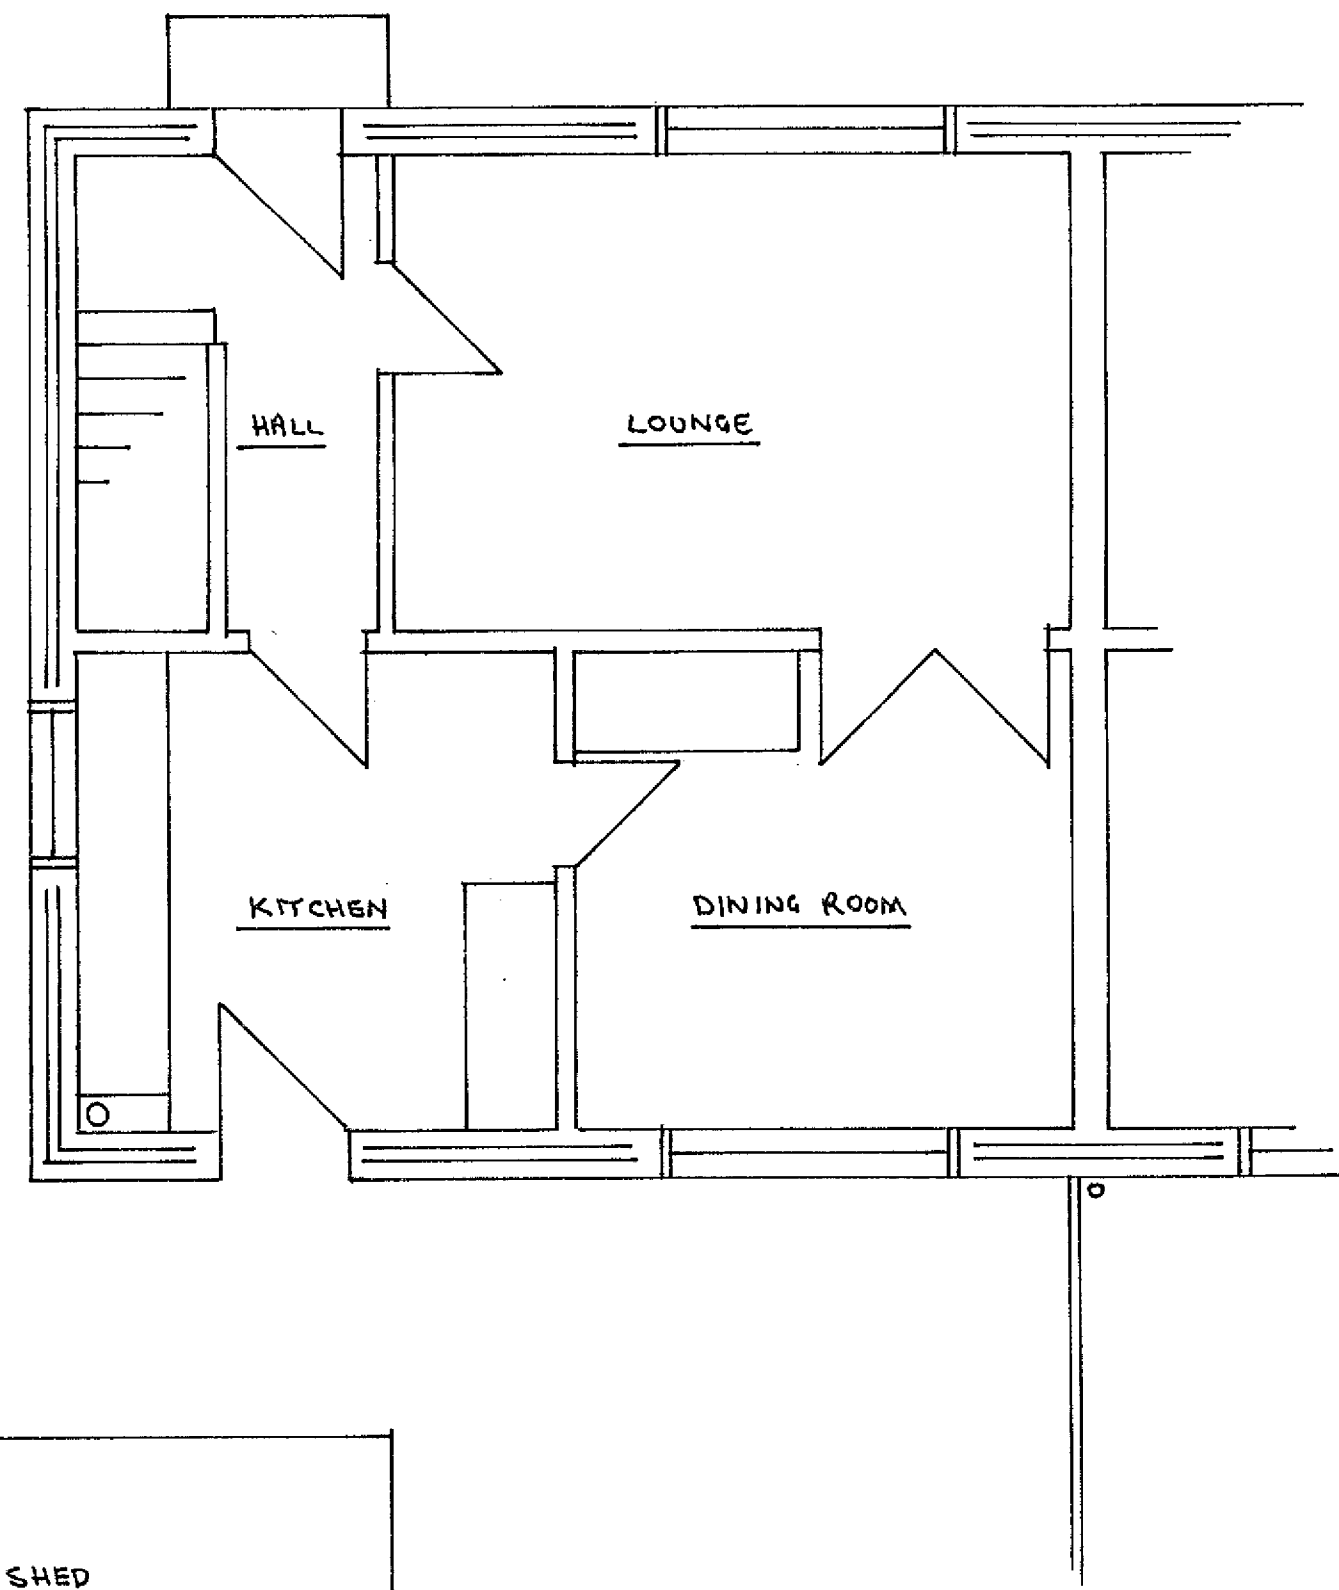

GROUND FLOOR PLAN 1:50 AT A1.

 

Tony Standing Designs					
Drawing for Domestic Extensions					
Title	EXISTING HOUSE AT 103 ROUNDSTONE DRIVE, EAST PRESTON. BN16 1EN.				
Client	MR. N. KUKAS				
Drawn By:	TS	Drawing	C918	Scale	AS
Date	SEPT. 18	Revision	A		SHOWN
Mr A J G Standing 4 Coombe Road, Sleyning BN44 3LF					