
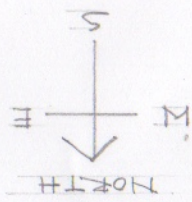
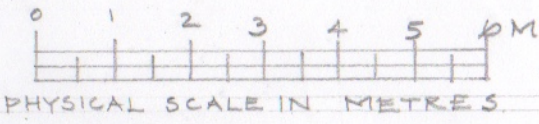


This drawing has been prepared as part of a package for the purpose of submitting an application for planning permission only. It does not purport to be a working or contractual drawing and should not be used for any building or contractual purposes.  
This drawing has been prepared based on survey drawing information provided by others. All dimensions and levels on all drawings must be checked and verified on site prior to commencement of works.

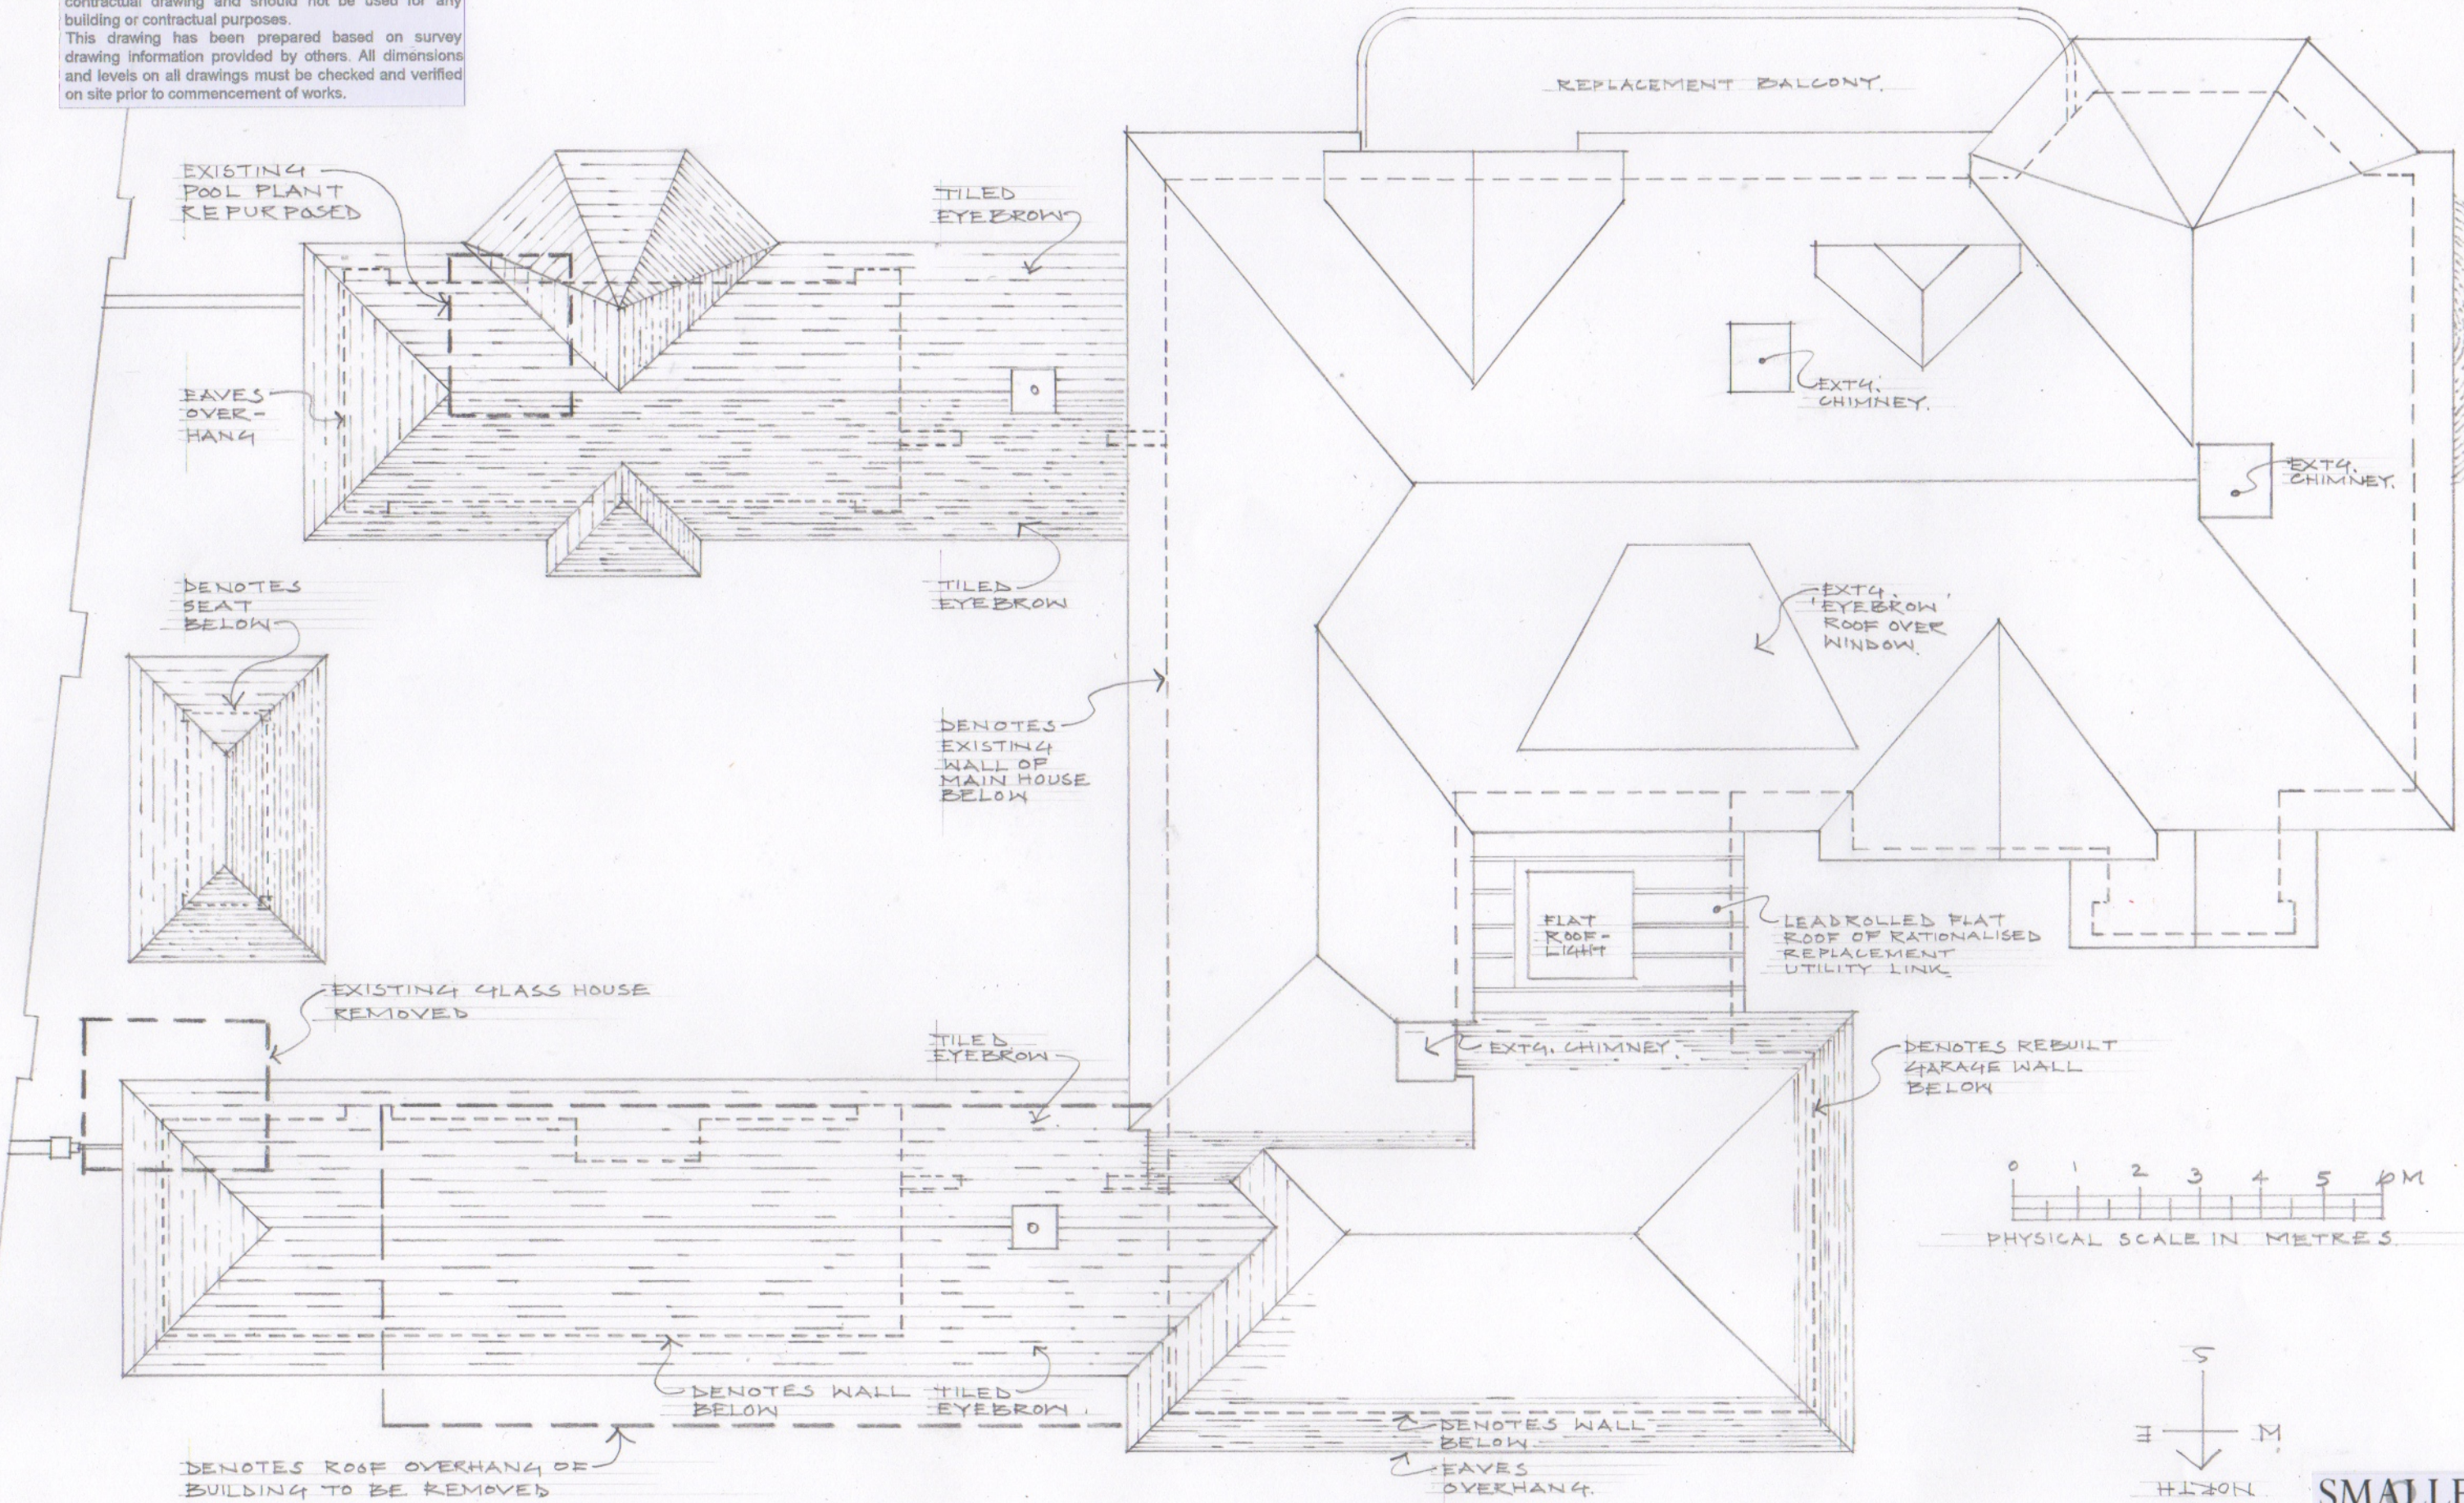

PROPOSED ROOF PLAN

PROPOSED RESTORATION, REMODELLING + EXTENSIONS AT  
THE BREAKERS, TAMARISK WAY, EAST PRESTON, WEST SUSSEX, BN14 2TE

PROPOSED ROOF PLAN  
DRAWING No. 1462/09-  
SCALE 1:100 AT A3.  
© NOVEMBER 2020

**SMALLEY  
HALES**  
ARCHITECTS

Steyning and Walberton  
West Sussex  
07813 003558 / 07980 838864  
office@smalleyhales.com  
smalleyhales.com  
Registered in England & Wales  
Company No. 8888394