




This drawing has been prepared as part of a package for the purpose of submitting an application for planning permission only. It does not purport to be a working or contractual drawing and should not be used for any building or contractual purposes.
This drawing has been prepared based on survey drawing information provided by others. All dimensions and levels on all drawings must be checked and verified on site prior to commencement of works.

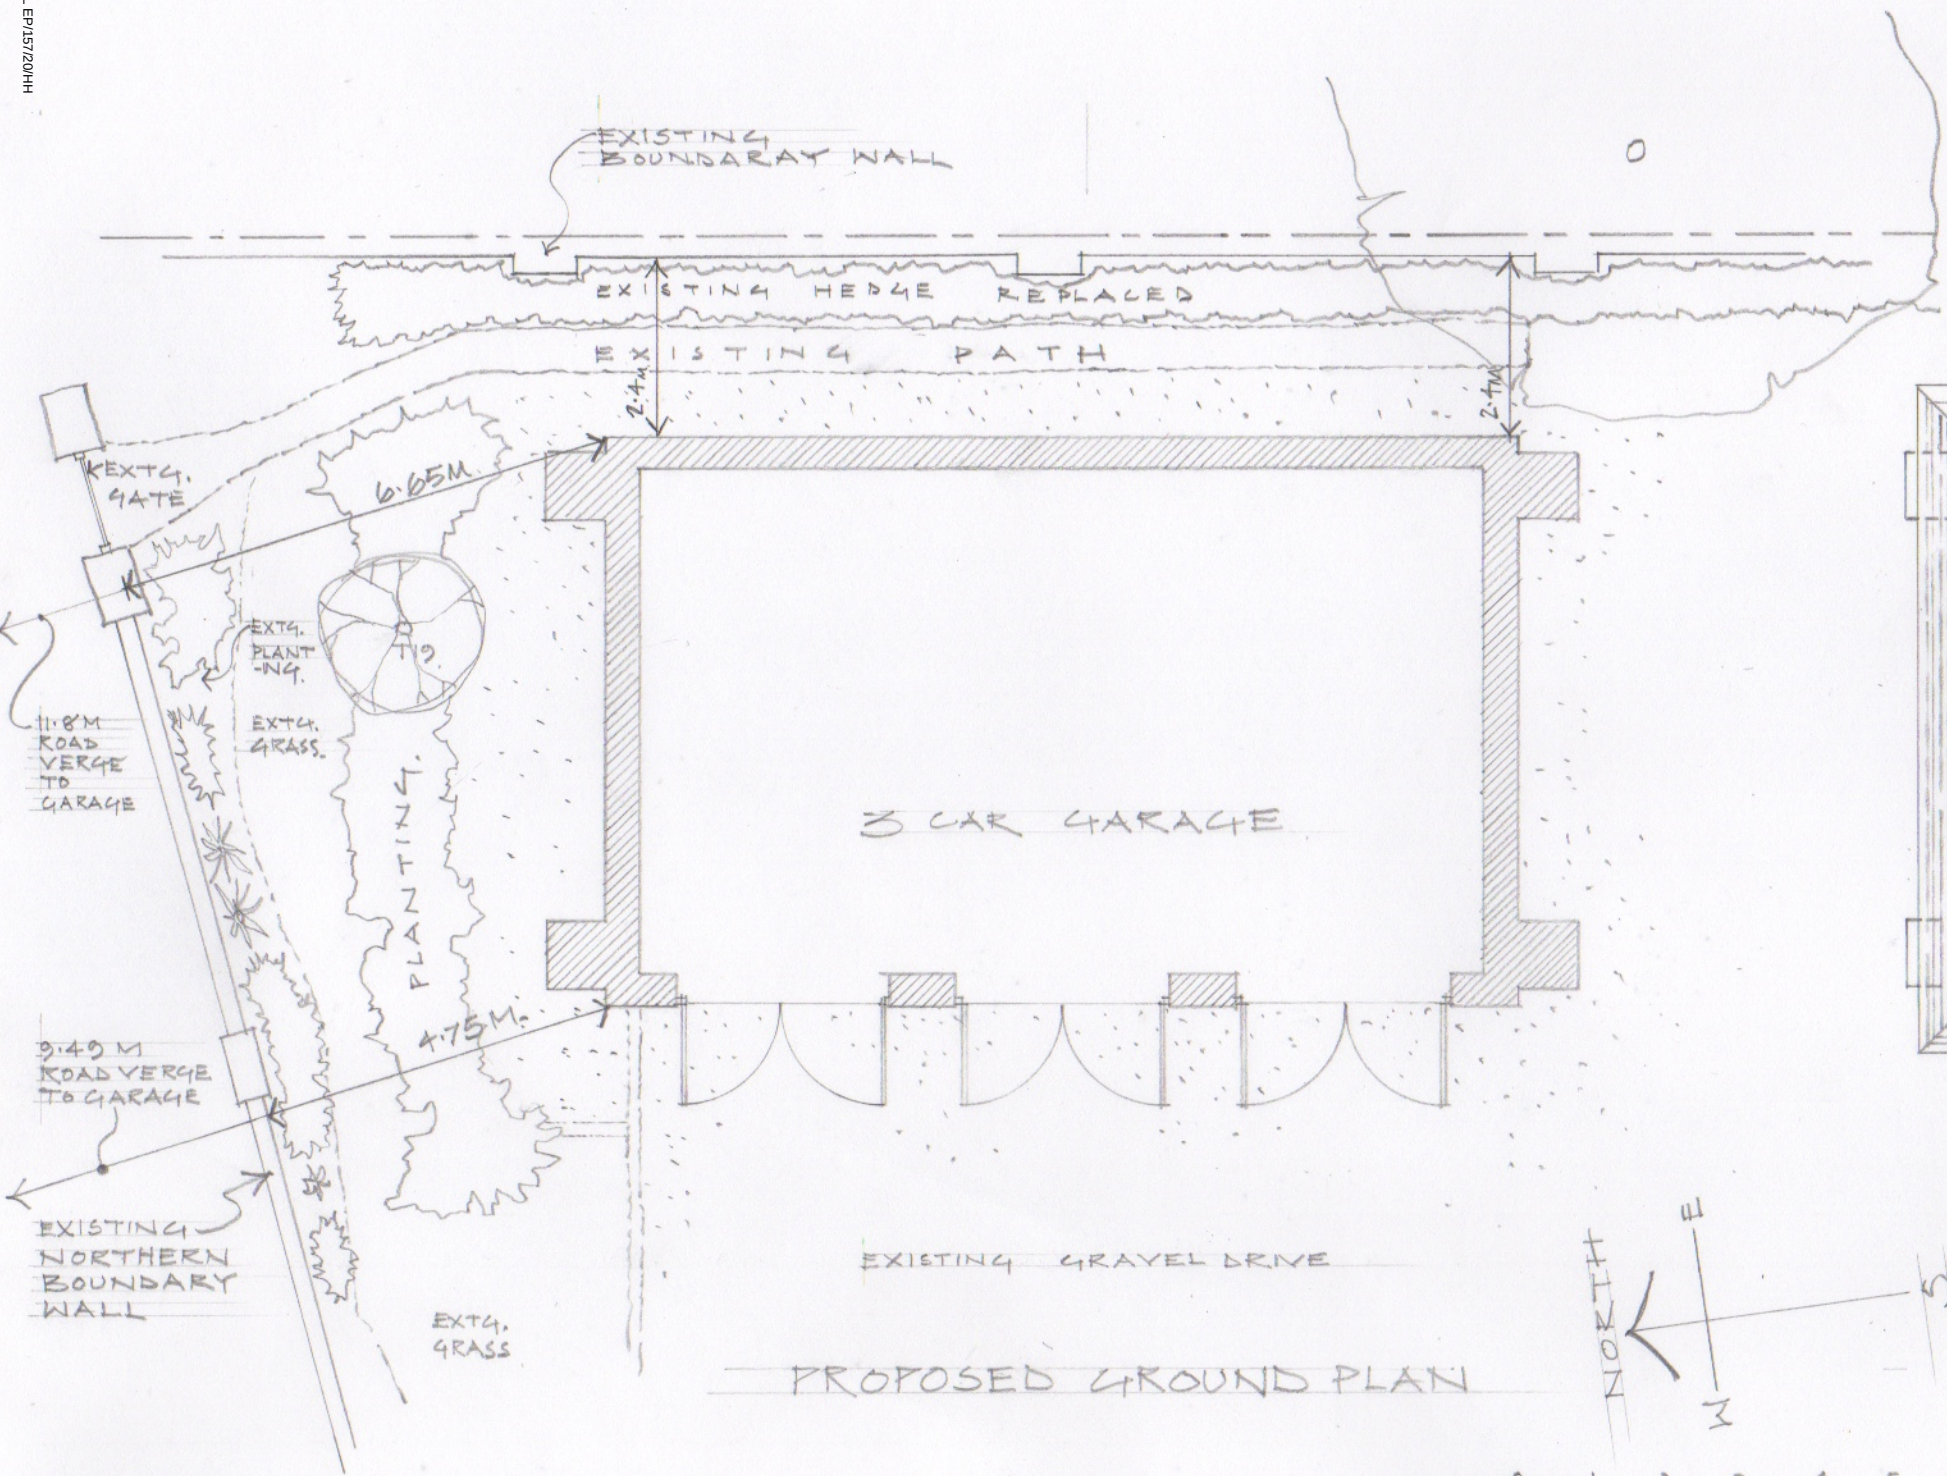

PROPOSED GROUND PLAN

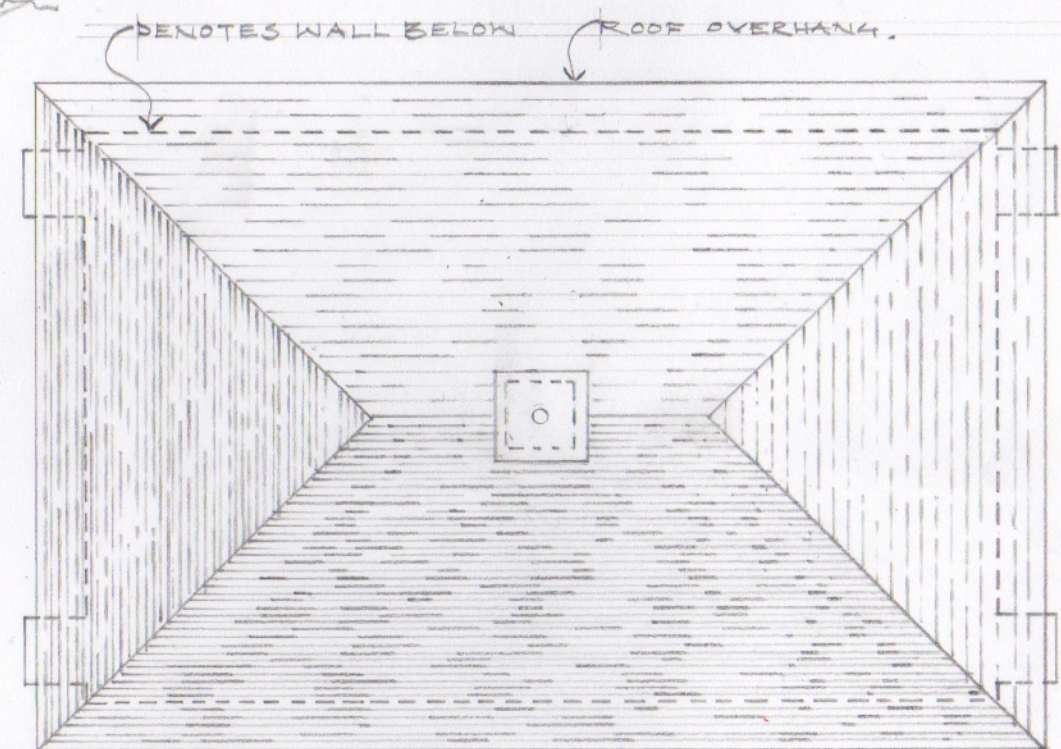

PROPOSED ROOF PLAN

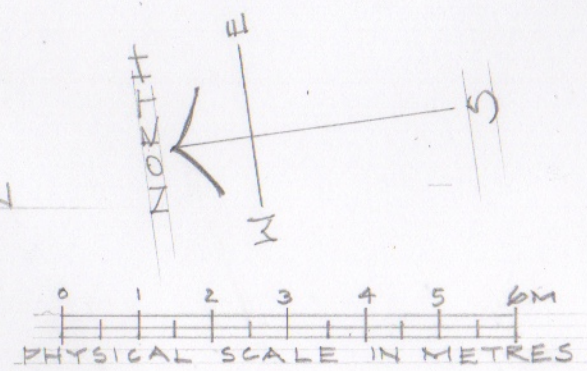

PROPOSED GARAGE PLANS
PROPOSED RESTORATION, REMODELLING + EXTENSIONS AT
THE BREAKERS, TAMARISK WAY, EAST PRESTON, WEST SUSSEX. BN16 2TE

PROPOSED GARAGE PLANS
DRAWING No. 1469/10-
SCALE 1:100 AT A3
© NOVEMBER 2020