


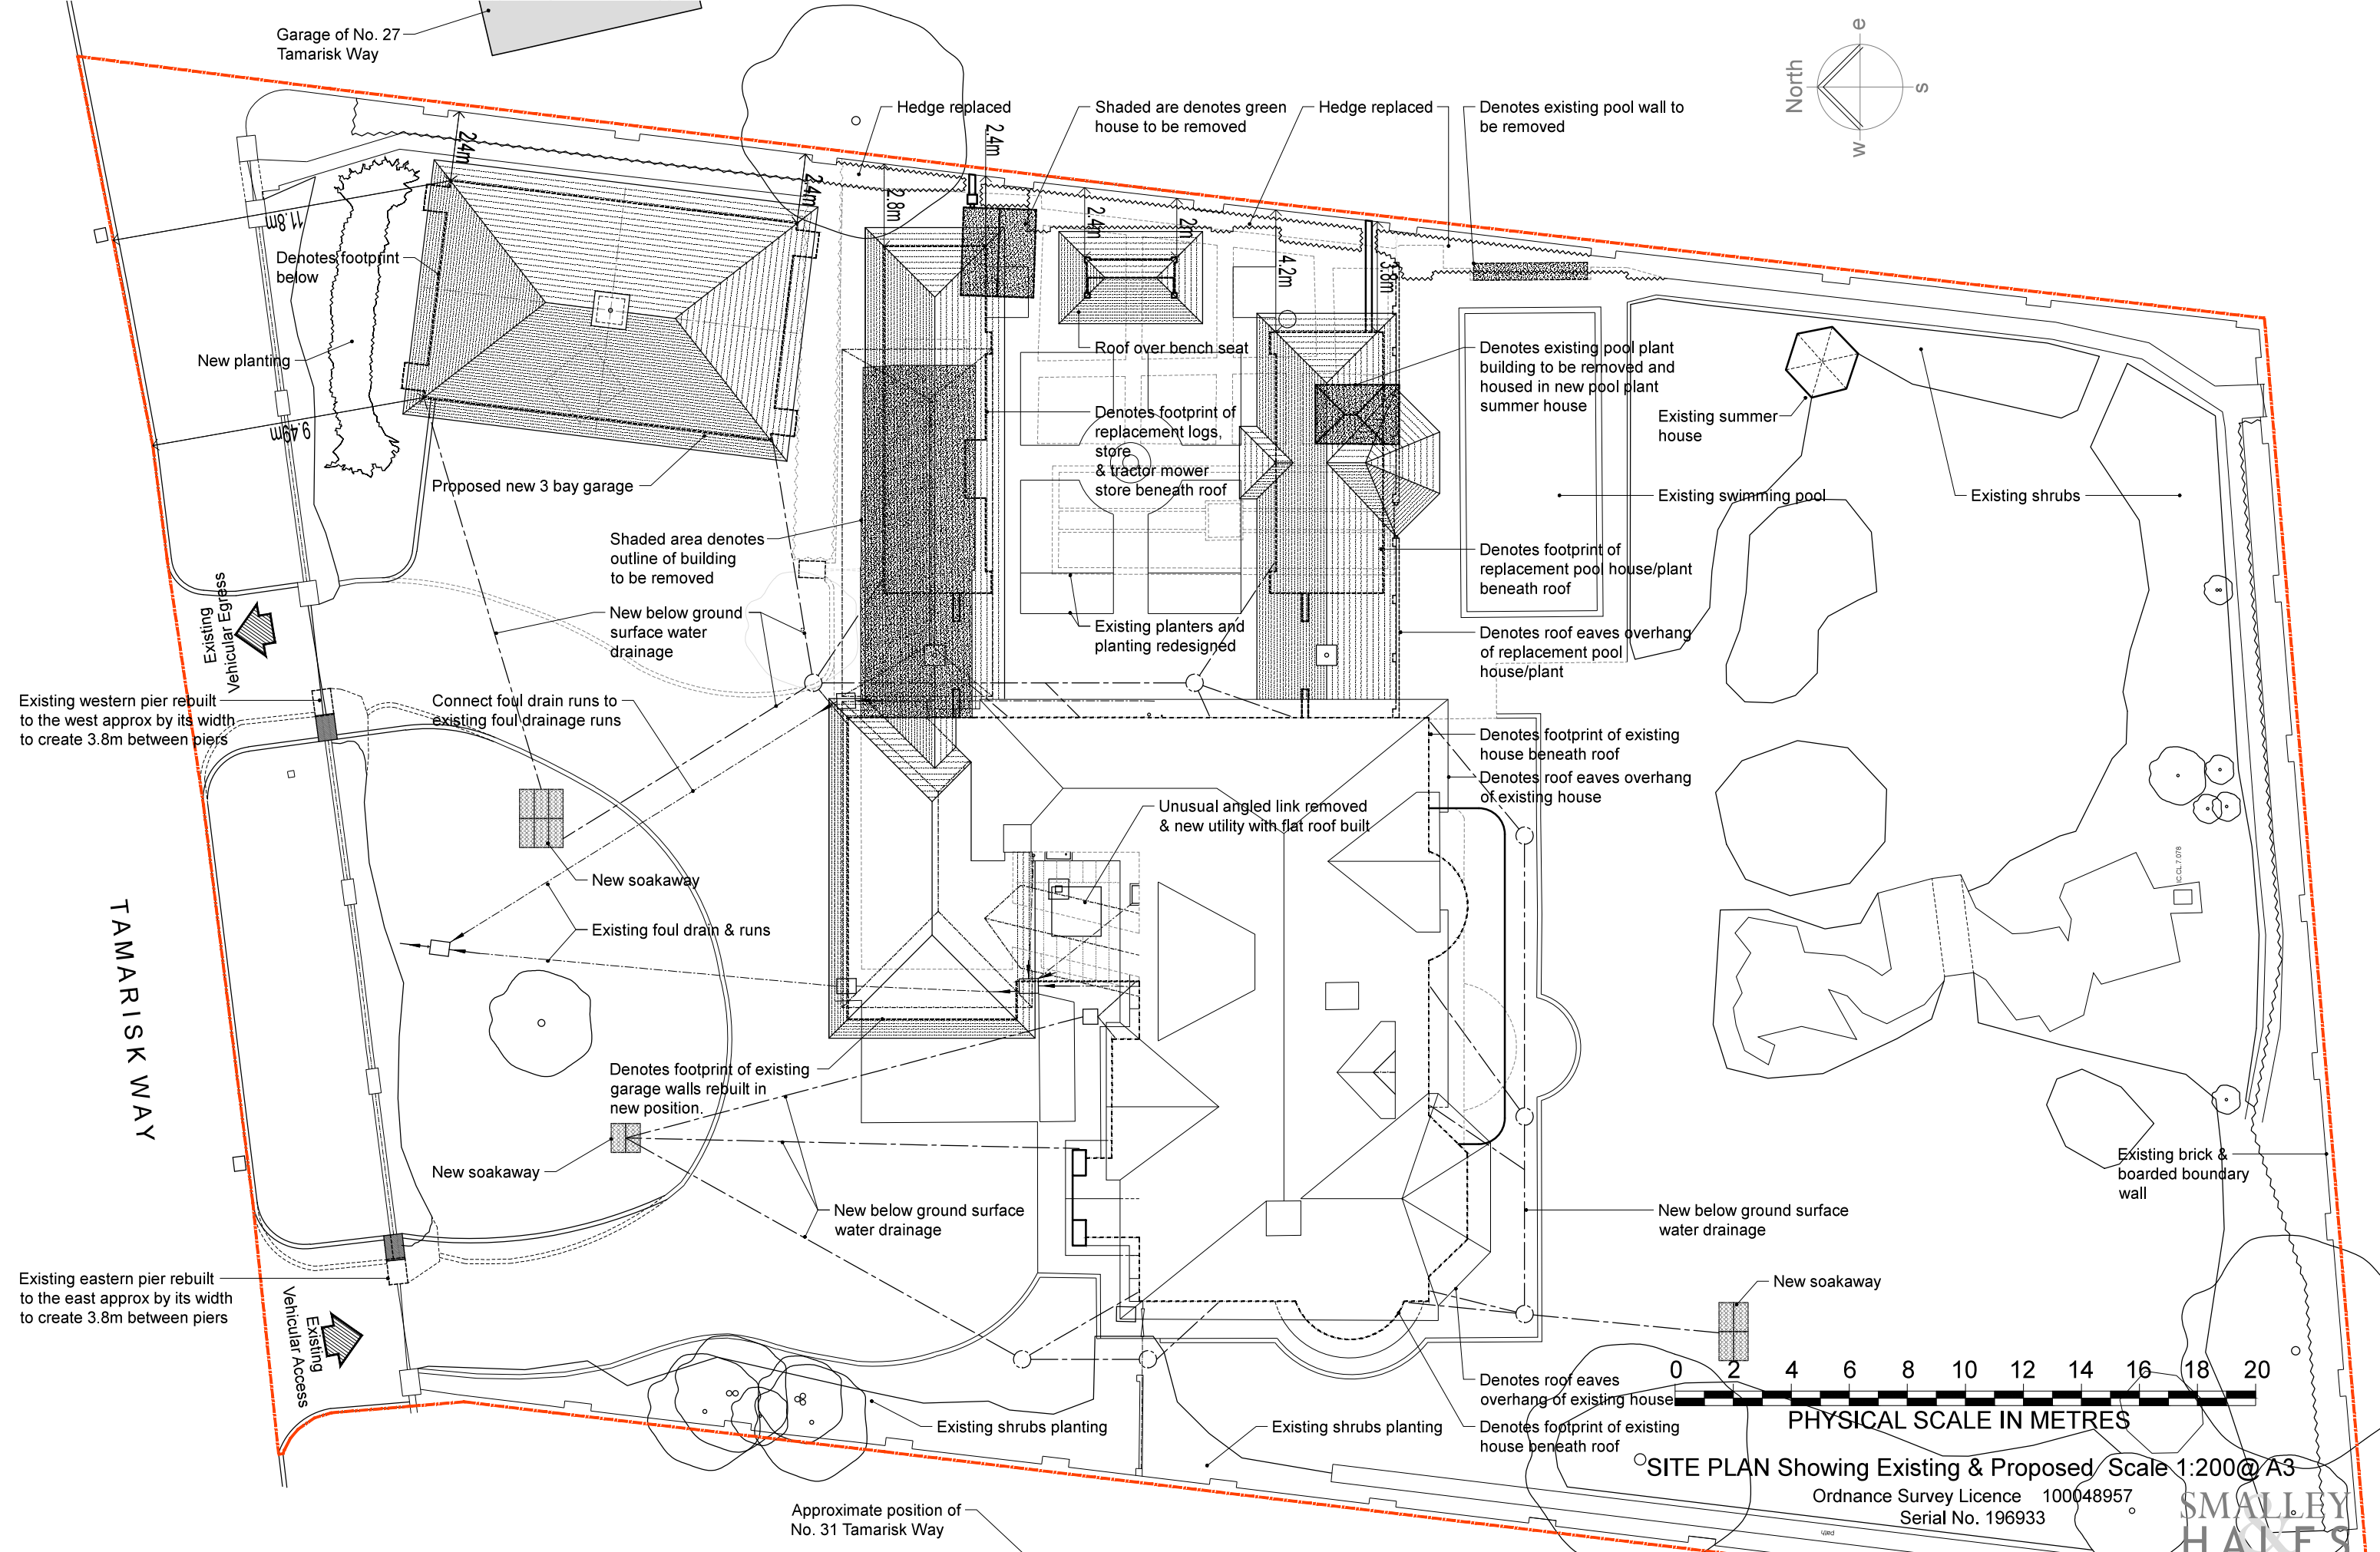

**PROPOSED RESTORATION, REMODELING & EXTENSIONS AT
THE BREAKERS . TAMARISK WAY . EAST PRESTON . WEST SUSSEX . BN16 2TE**

Drawing Title :
Drawing No.
29th October 2020

PROPOSED SITE PLAN
Showing Existing & Proposed
1469/04-
Scale 1:200 at A3 .

**SMALLEY
HALES**
ARCHITECTS
Steyning and Walsby
West Sussex
07813 003558 / 07980 838864
office@smalleyhales.com
smalleyhales.com
Registered in England & Wales
Company No. 8888394