


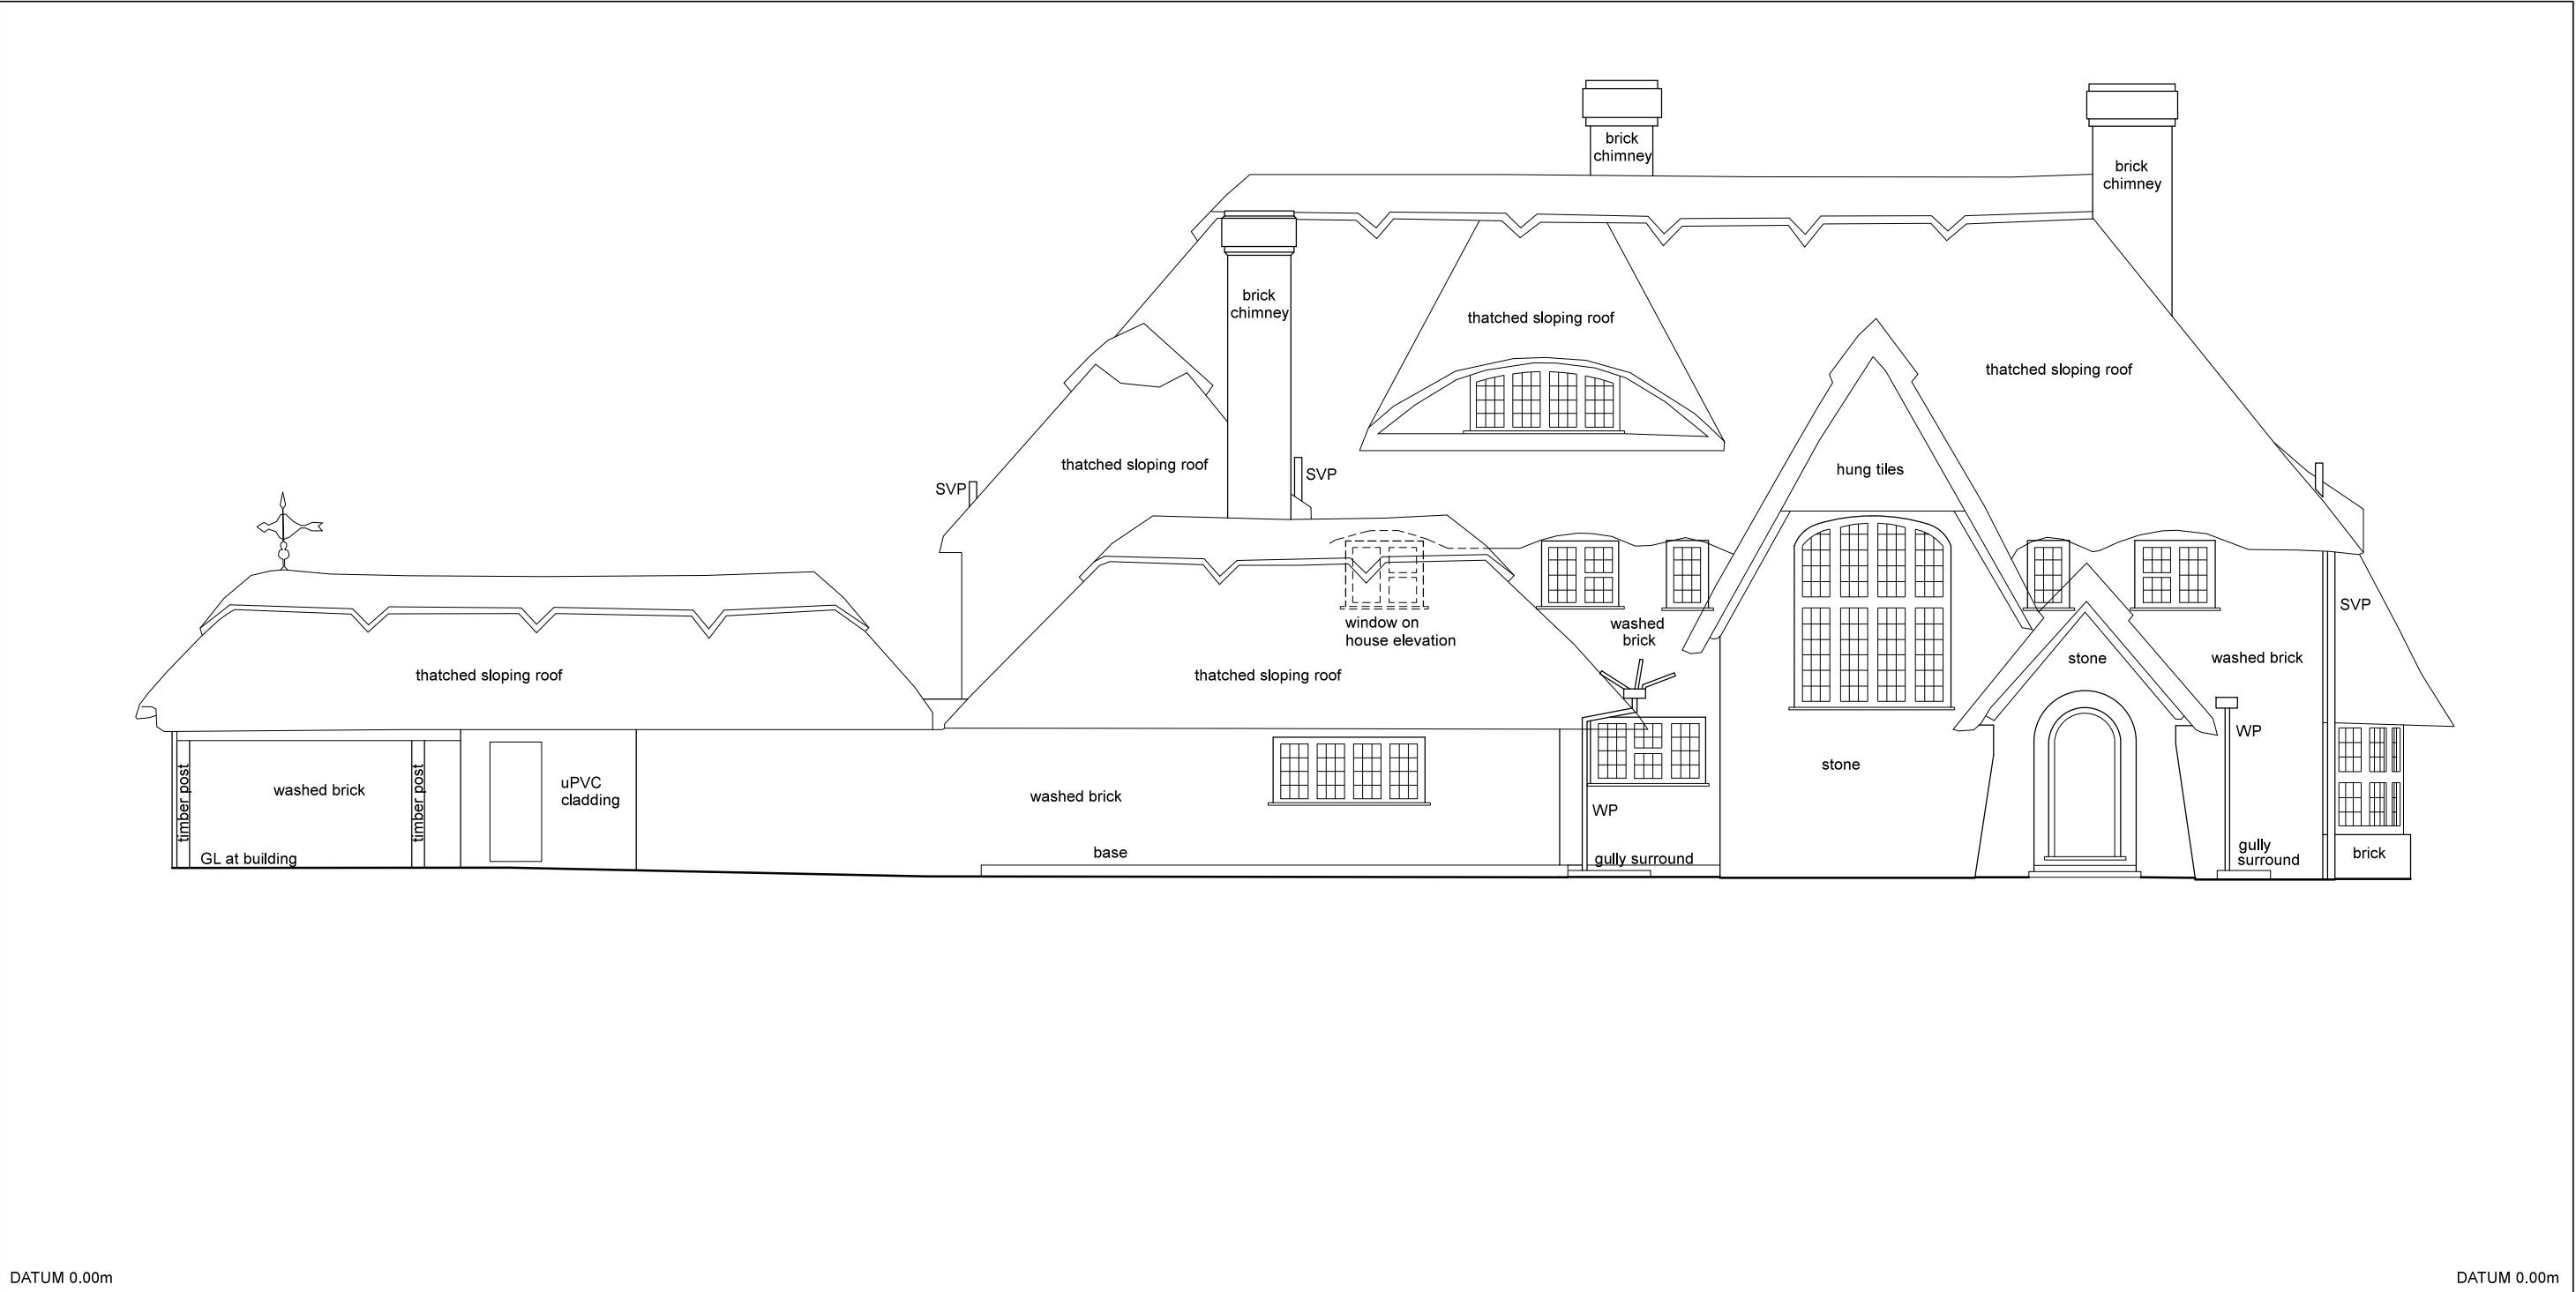



Offington Land Surveys Ltd
15 Cherry Tree Close
Worthing
West Sussex, BN13 3QJ

Tel/fax 01903 267883
surveyors@offington.com

Job THE BREAKERS
TAMARISK WAY
EAST PRESTON

Drawing No. 16790719 / AE06
NORTH Elevation

Client Mr G Folland

Survey Date(s): 23/07/2019
Surveyor: ST
Drafted by: JW
Checked by: ST

Copyright © 2019

STANDARD REFERENCE

Datum Used Newlyn
Survey translated to ODN & OSGB36(15) by non-scaled best fit to GNSS RTK of controls (GNSS accuracy +/- 50mm rmse).

ABBREVIATIONS

GL Ground Level
RWP Rainwater Pipe
SVP Soil & Vent Pipe
WP Waste Pipe

For section/elevation lines see drawing 16790719 floor plans.

VERSION HISTORY

Version	Date	Description
1.0	02/08/2019	Original Version

SCALE

Plot Scale: 1:100
Sheet Size: A3 Landscape
Sheet: 1 of 7 ELEVATIONS

If printing a PDF version, to retain scale please ensure print options are selected for 100% original size / no scaling / no shrink to fit, as appropriate.

0m

5m

SCALE 1:100

Key:
Scale 1:500

