
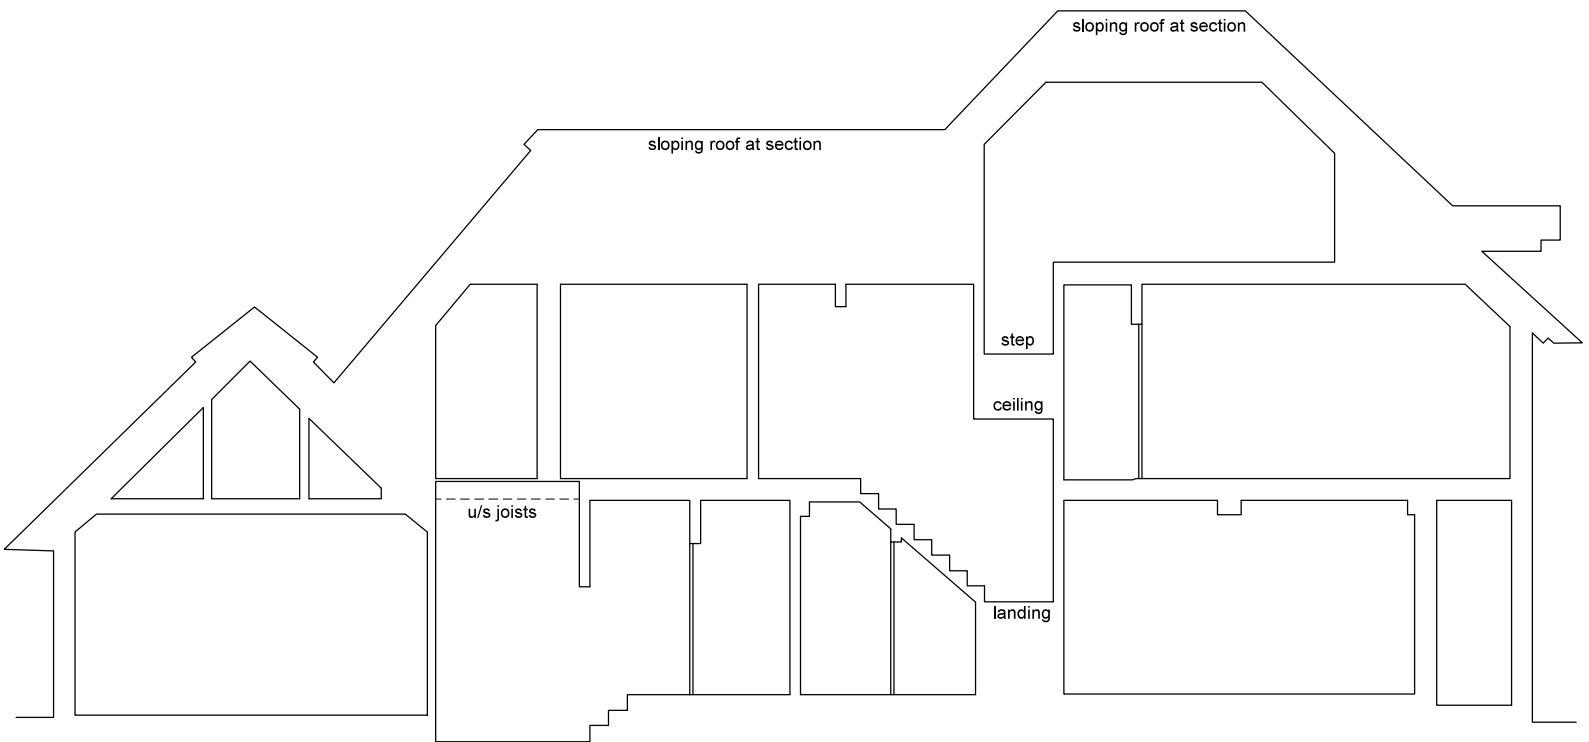
 


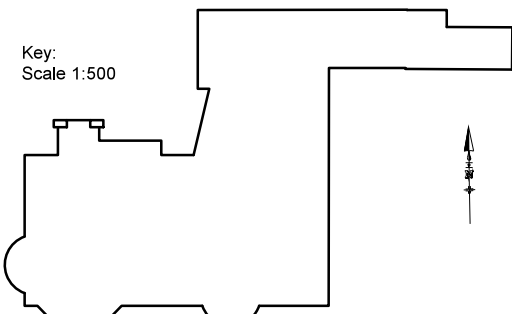

DATUM 0.00m

 Offington Land Surveys Ltd 15 Cherry Tree Close Worthing West Sussex, BN13 3QJ Tel/fax 01903 267883 surveyors@offington.com	Job THE BREAKERS TAMARISK WAY EAST PRESTON Drawing No. 16790719 / AE11 Section EE Client Mr G Folland Survey Date(s): 23/07/2019 Surveyor: ST Drafted by: JW Checked by: ST Copyright © 2019	STANDARD REFERENCE Datum Used Newlyn Survey translated to ODN & OSGB36(15) by non-scaled best fit to GNSS RTK of controls (GNSS accuracy +/- 50mm rmse). ABBREVIATIONS GL Ground Level RWP Rainwater Pipe SVP Soil & Vent Pipe u/s Underside WP Waste Pipe For section/elevation lines see drawing 16790719 floor plans.	VERSION HISTORY <table><tr><th>Version</th><th>Date</th><th>Description</th></tr><tr><td>1.0</td><td>02/08/2019</td><td>Original Version</td></tr></table>	Version	Date	Description	1.0	02/08/2019	Original Version	SCALE Plot Scale: 1:100 Sheet Size: A3 Landscape Sheet: 6 of 7 ELEVATIONS If printing a PDF version, to retain scale please ensure print options are selected for 100% original size / no scaling / no shrink to fit, as appropriate.  0m 5m SCALE 1:100	Key: Scale 1:500 
Version	Date	Description									
1.0	02/08/2019	Original Version									