




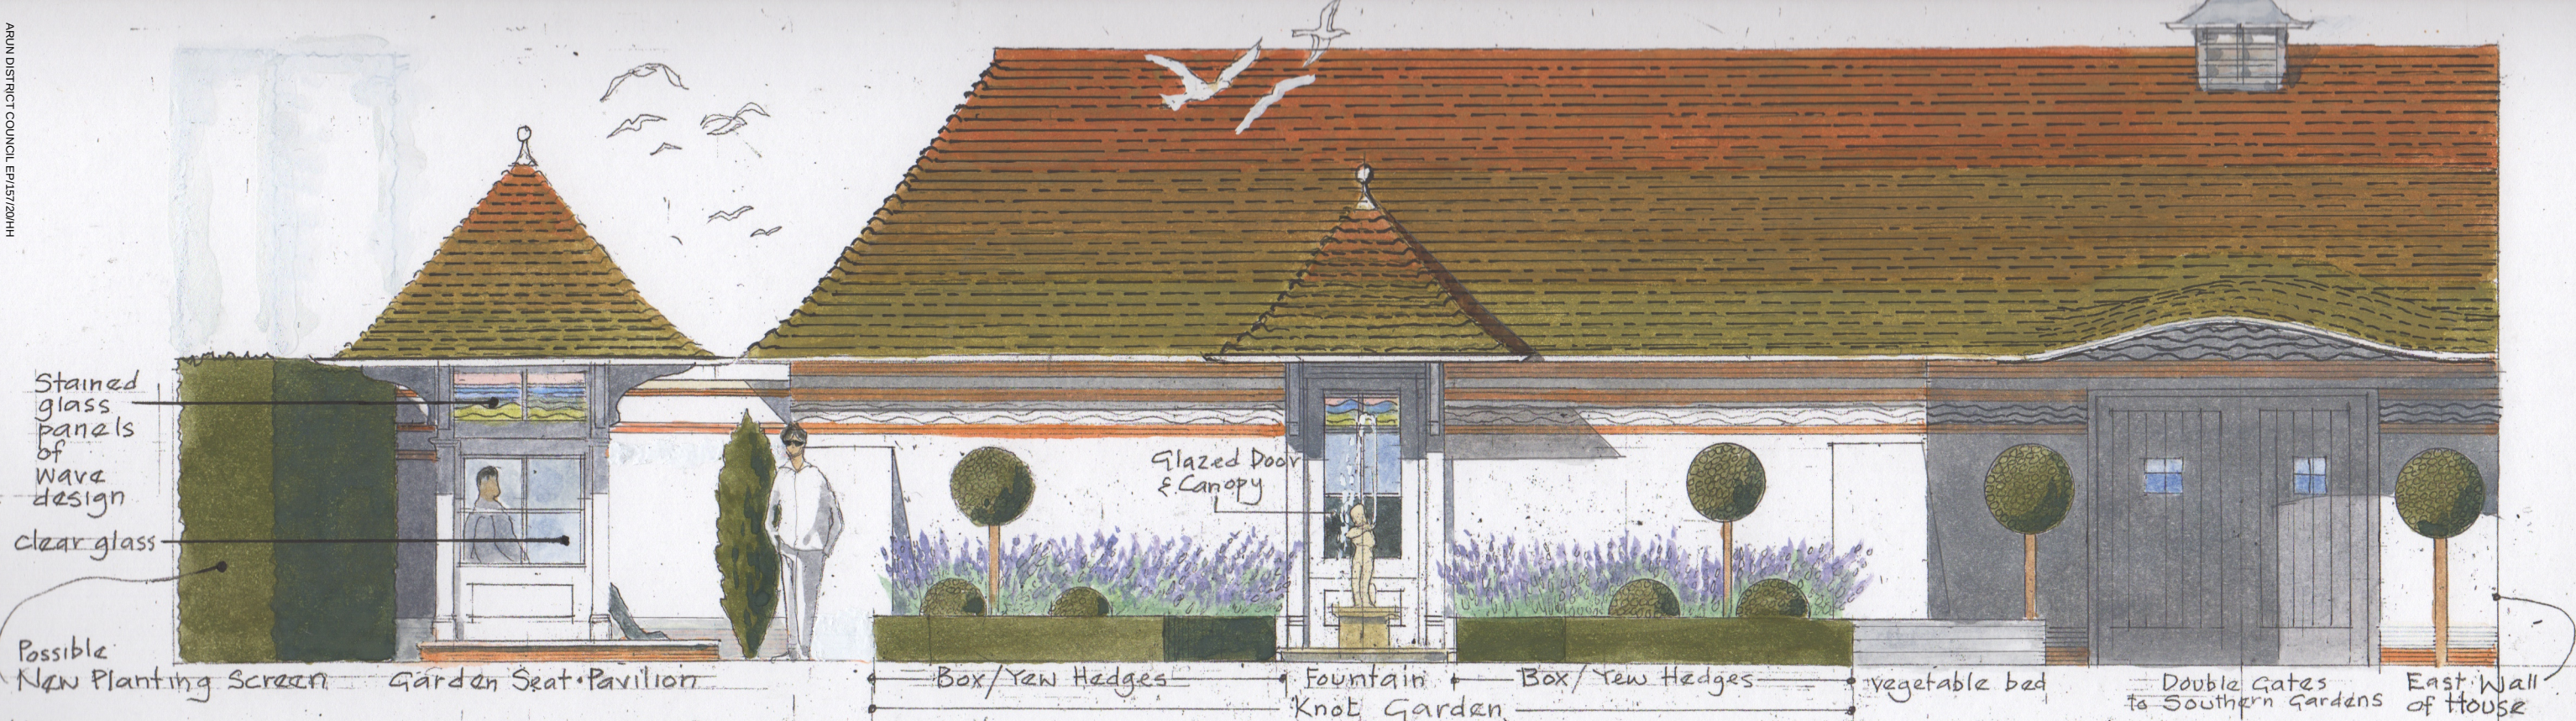


NORTH ELEVATION OF GARDEN SEAT PAVILION, KNOT GARDEN, POOL HOUSE & GATEWAY TO SOUTHERN GARDENS

SCALE 1:50 @ A3

Approx Site Boundary
(To Be checked & verified on site before commencement of working drawings & work on site)

Possible New Hedge Planting Screen

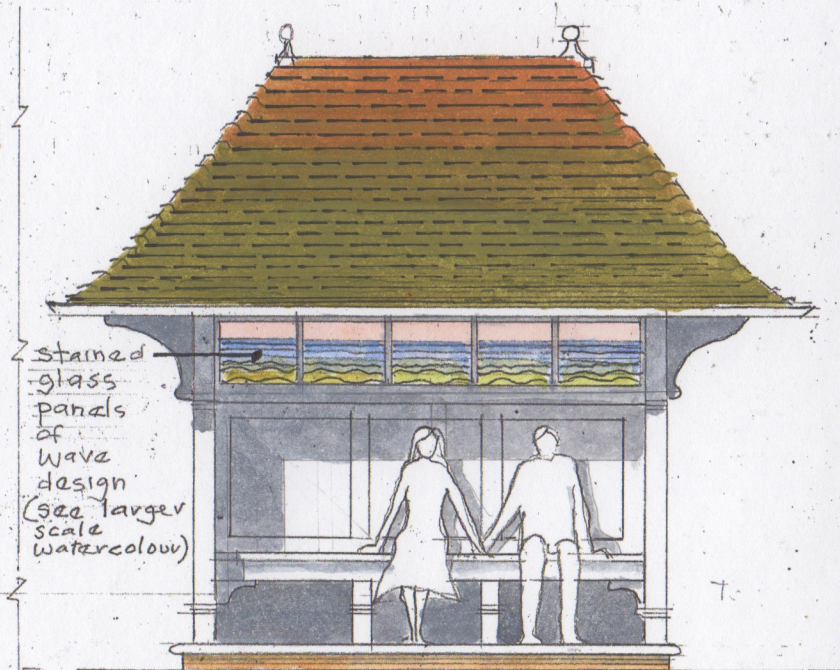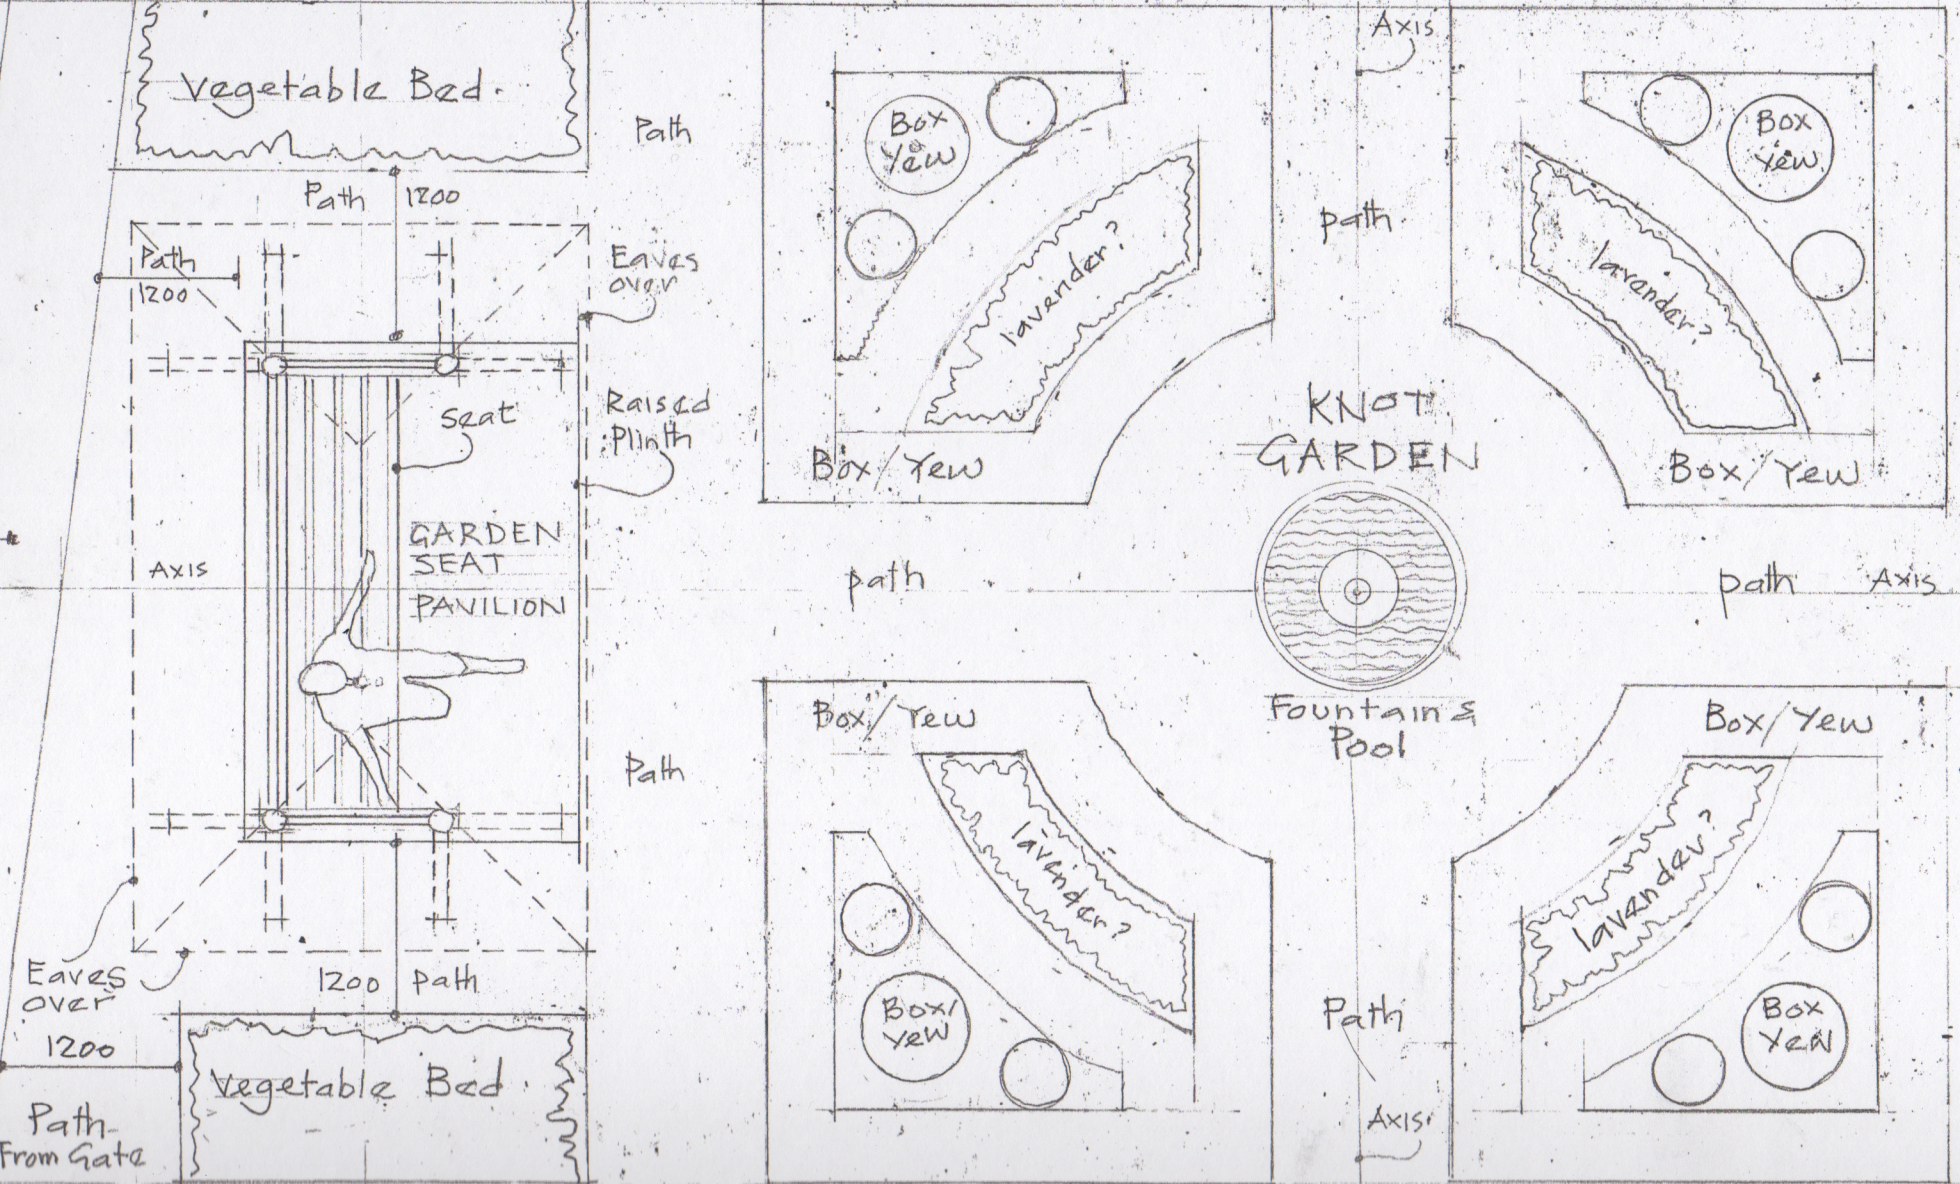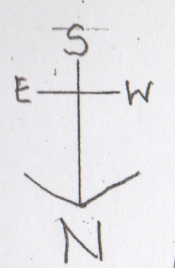

WEST FACING ELEVATION OF GARDEN SEAT SCALE 1:50 @ A3

"THE BREAKERS" TAMARISK WAY
EAST PRESTON

REMODELLING RESTORATION
& EXTENSIONS FOR Mr & Mrs Folland.

SMALLEY HALES ARCHITECTS	DESIGN By NEIL SHOLLAND	15 08 2020
--------------------------------	-------------------------------	---------------

PLAN OF KNOT GARDEN & SEAT PAVILION

SCALE 1:50 @ A3