




EAST ELEVATION
Scale 1:100 @ A3

Garden Access Gates
width of New Pool House
3.200 externally
position of ex. door
New Door slightly North of existing door opening with tiled hipped roof over
width of storage building (new)
3.200 externally

KNOT GARDEN

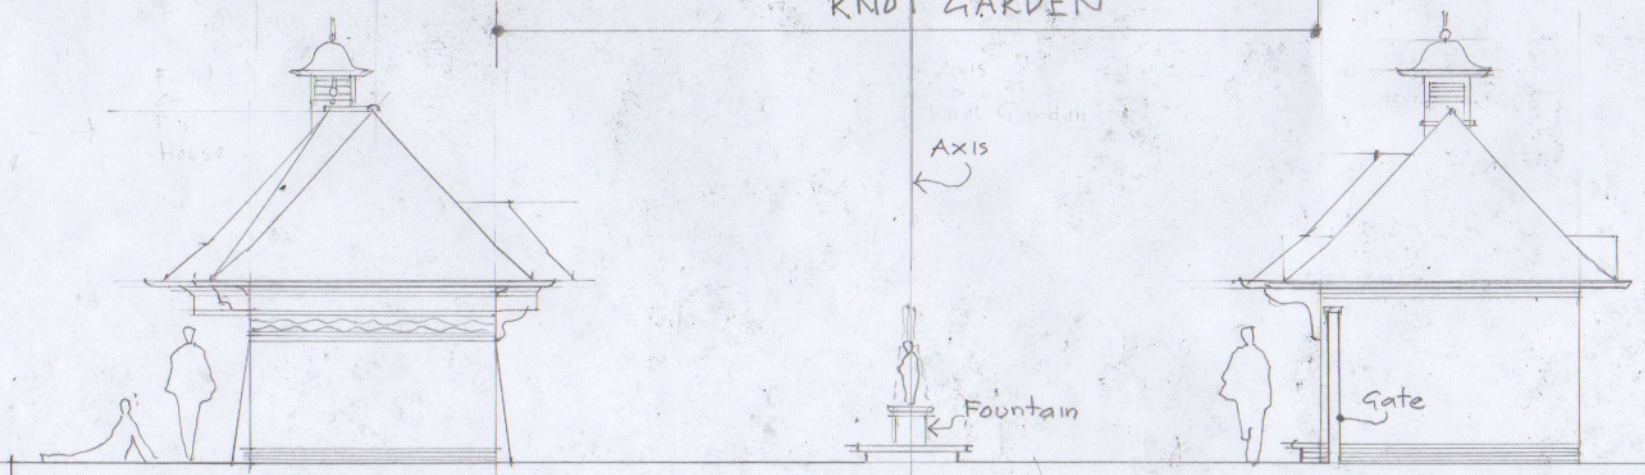

EAST ELEVATION OF POOL HOUSE
Scale 1:100 @ A3

KNOT GARDEN

EAST ELEVATION OF NEW STORAGE BUILDING

"THE BREAKERS"
TAMARISK WAY
EAST PRESTON
RESTORATION
REMODELLING &
EXTENSIONS
FOR GUY & KAREN
HOLLAND
SMALLEY & HALS
ARCHITECTS
DESIGN BY
NEIL
HOLLAND
ARCHITECTURE
30 09
2020