





SOUTH ELEVATION SCALE 1:100 @ A3

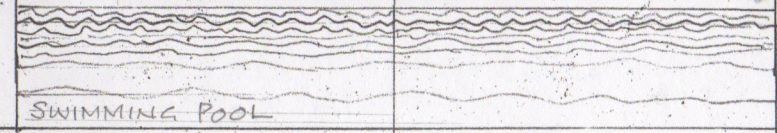

SWIMMING POOL

DETAIL OF THE  
POOL HOUSE  
&  
GARDEN  
ACCESS  
GATE

Scale 1:50  
@ A3

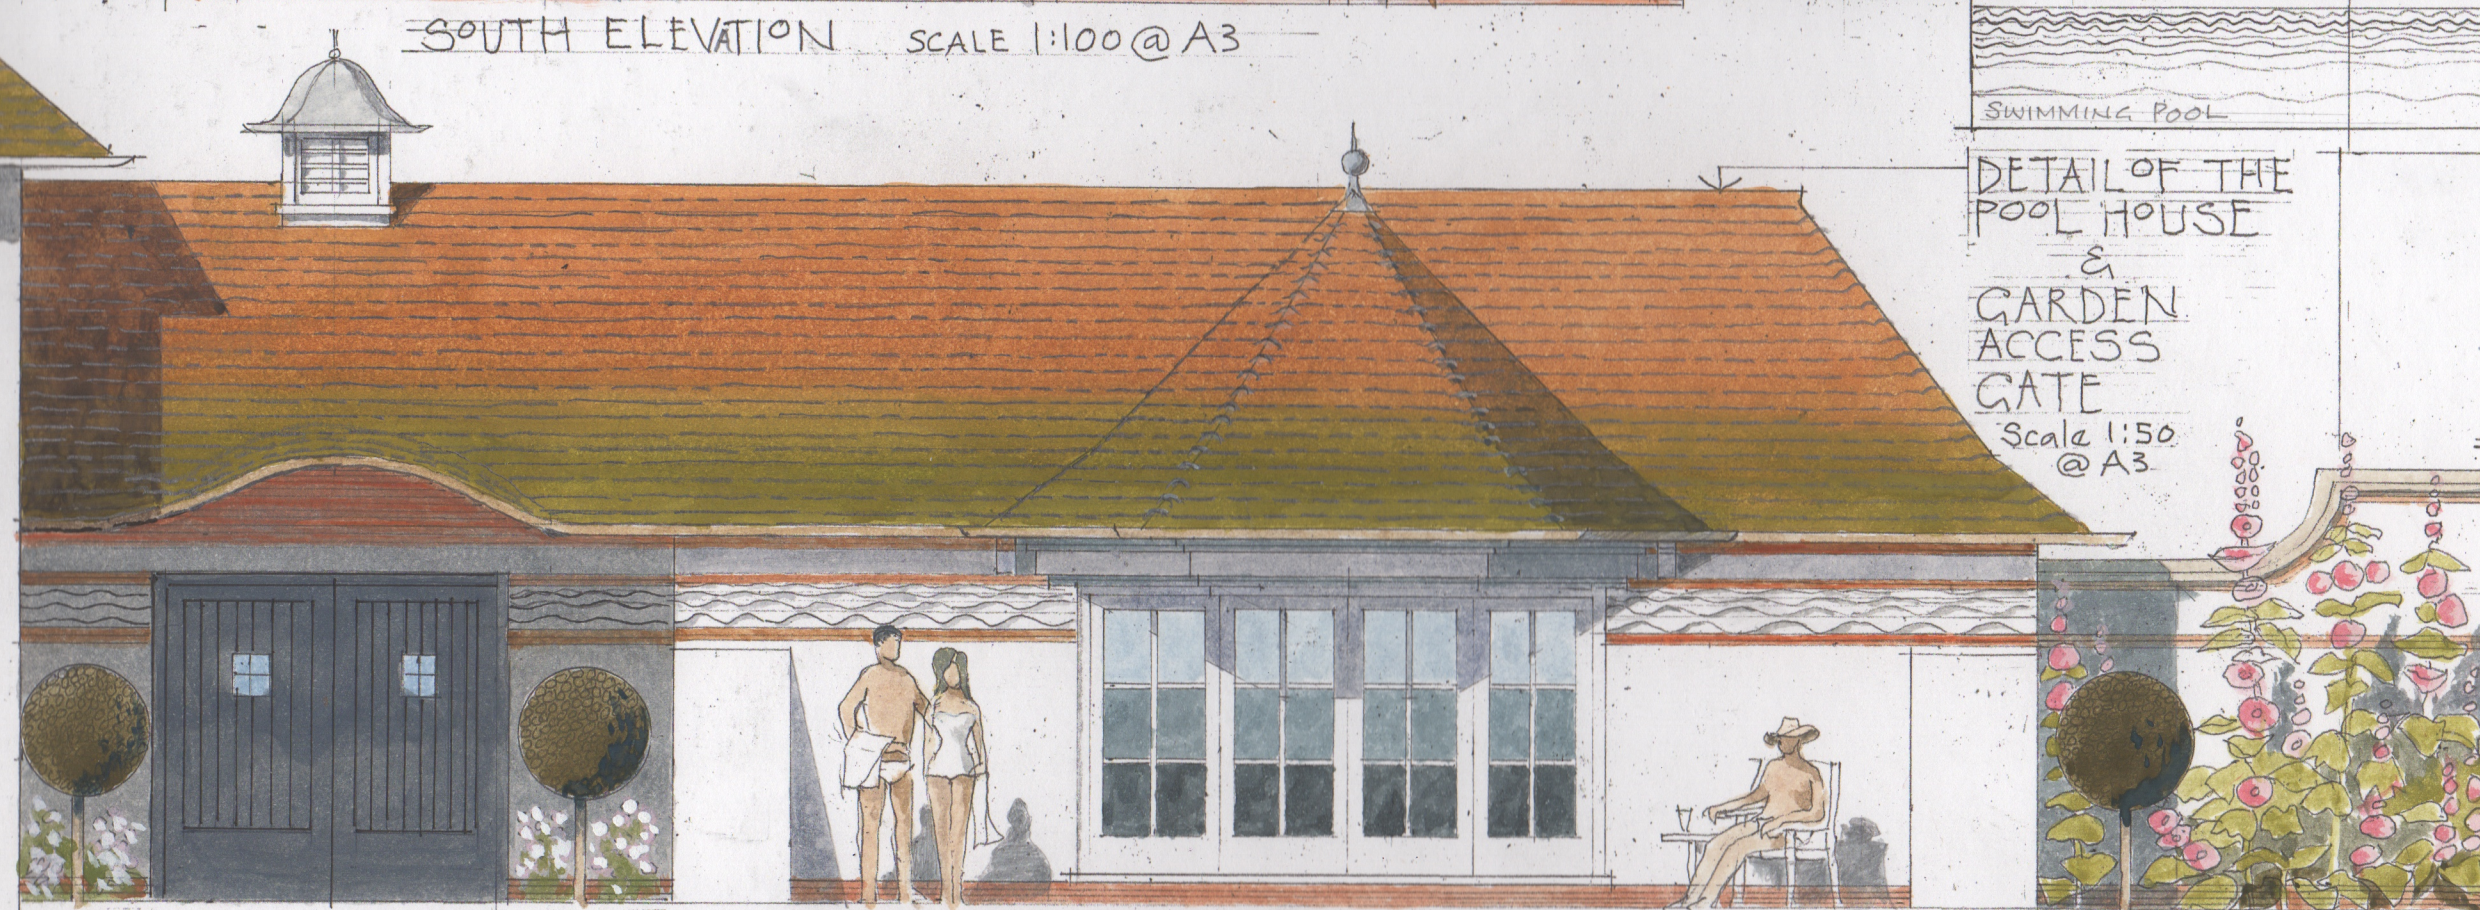

"THE BREAKERS"  
TAMARISK WAY  
EAST PRESTON  
RESTORATION,  
RE-MODELLING  
& EXTENSIONS  
FOR: GUY & KAREN  
FOLLAND  
SMALLEY & HALES  
ARCHITECTS

DESIGN BY  
NEIL  
HOLLAND  
ARCHITECTURE

|      |    |
|------|----|
| 17   | 03 |
| 2020 |    |