


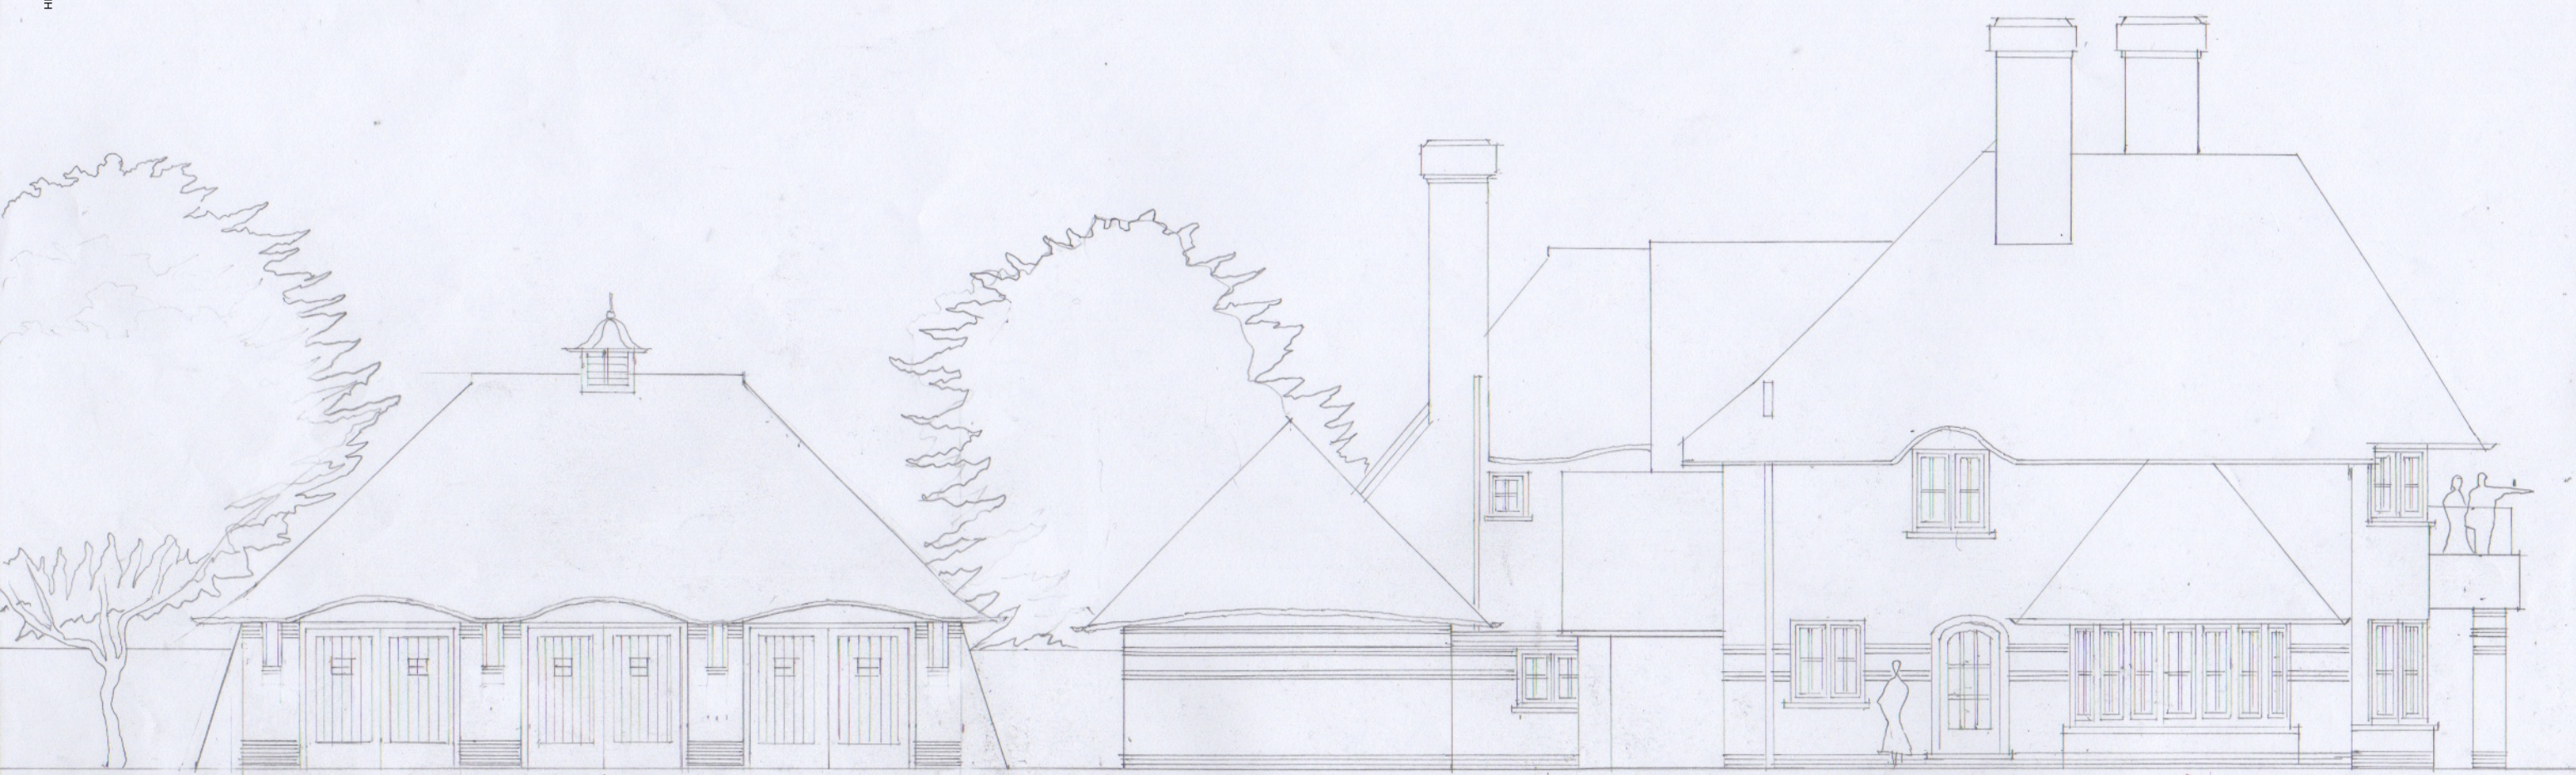

WEST ELEVATION


New 3-car garage

width between new 3 car garage & New Storage building varies i.e. at the East End width is 3m at the West End width is 3.8m (see 1:200 Ground Floor Plan.)

Handmade Clay Plain Tiles
RAFTER
Soffite

Detail of Fretwork or carved hardwood under "eyebrows" over garage doors (ie winter Tamarisk Branches)

Hardwood Braces

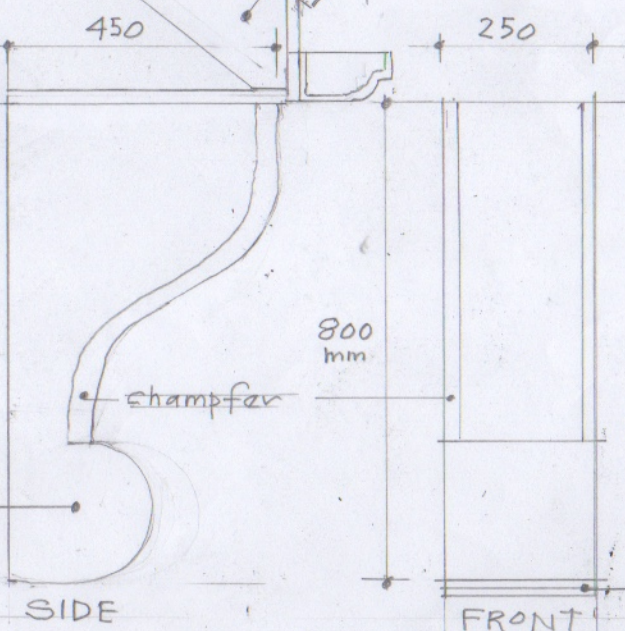

DETAIL OF CURVED HARDWOOD BRACKETS BETWEEN GARAGE DOORS

Scale 1:125

NB These Details are for guidance aesthetically only not to build from.

tile crease under bracket

"THE BREAKERS"
TAMARISK WAY
EAST PRESTON
RESTORATION
REMODELLING &
EXTENSIONS
FOR GUY & KAREN
HOLLAND
SMALLEY & HALES
ARCHITECTS
DESIGN BY
NEIL
HOLLAND
ARCHITECTURE 30 09 2020