




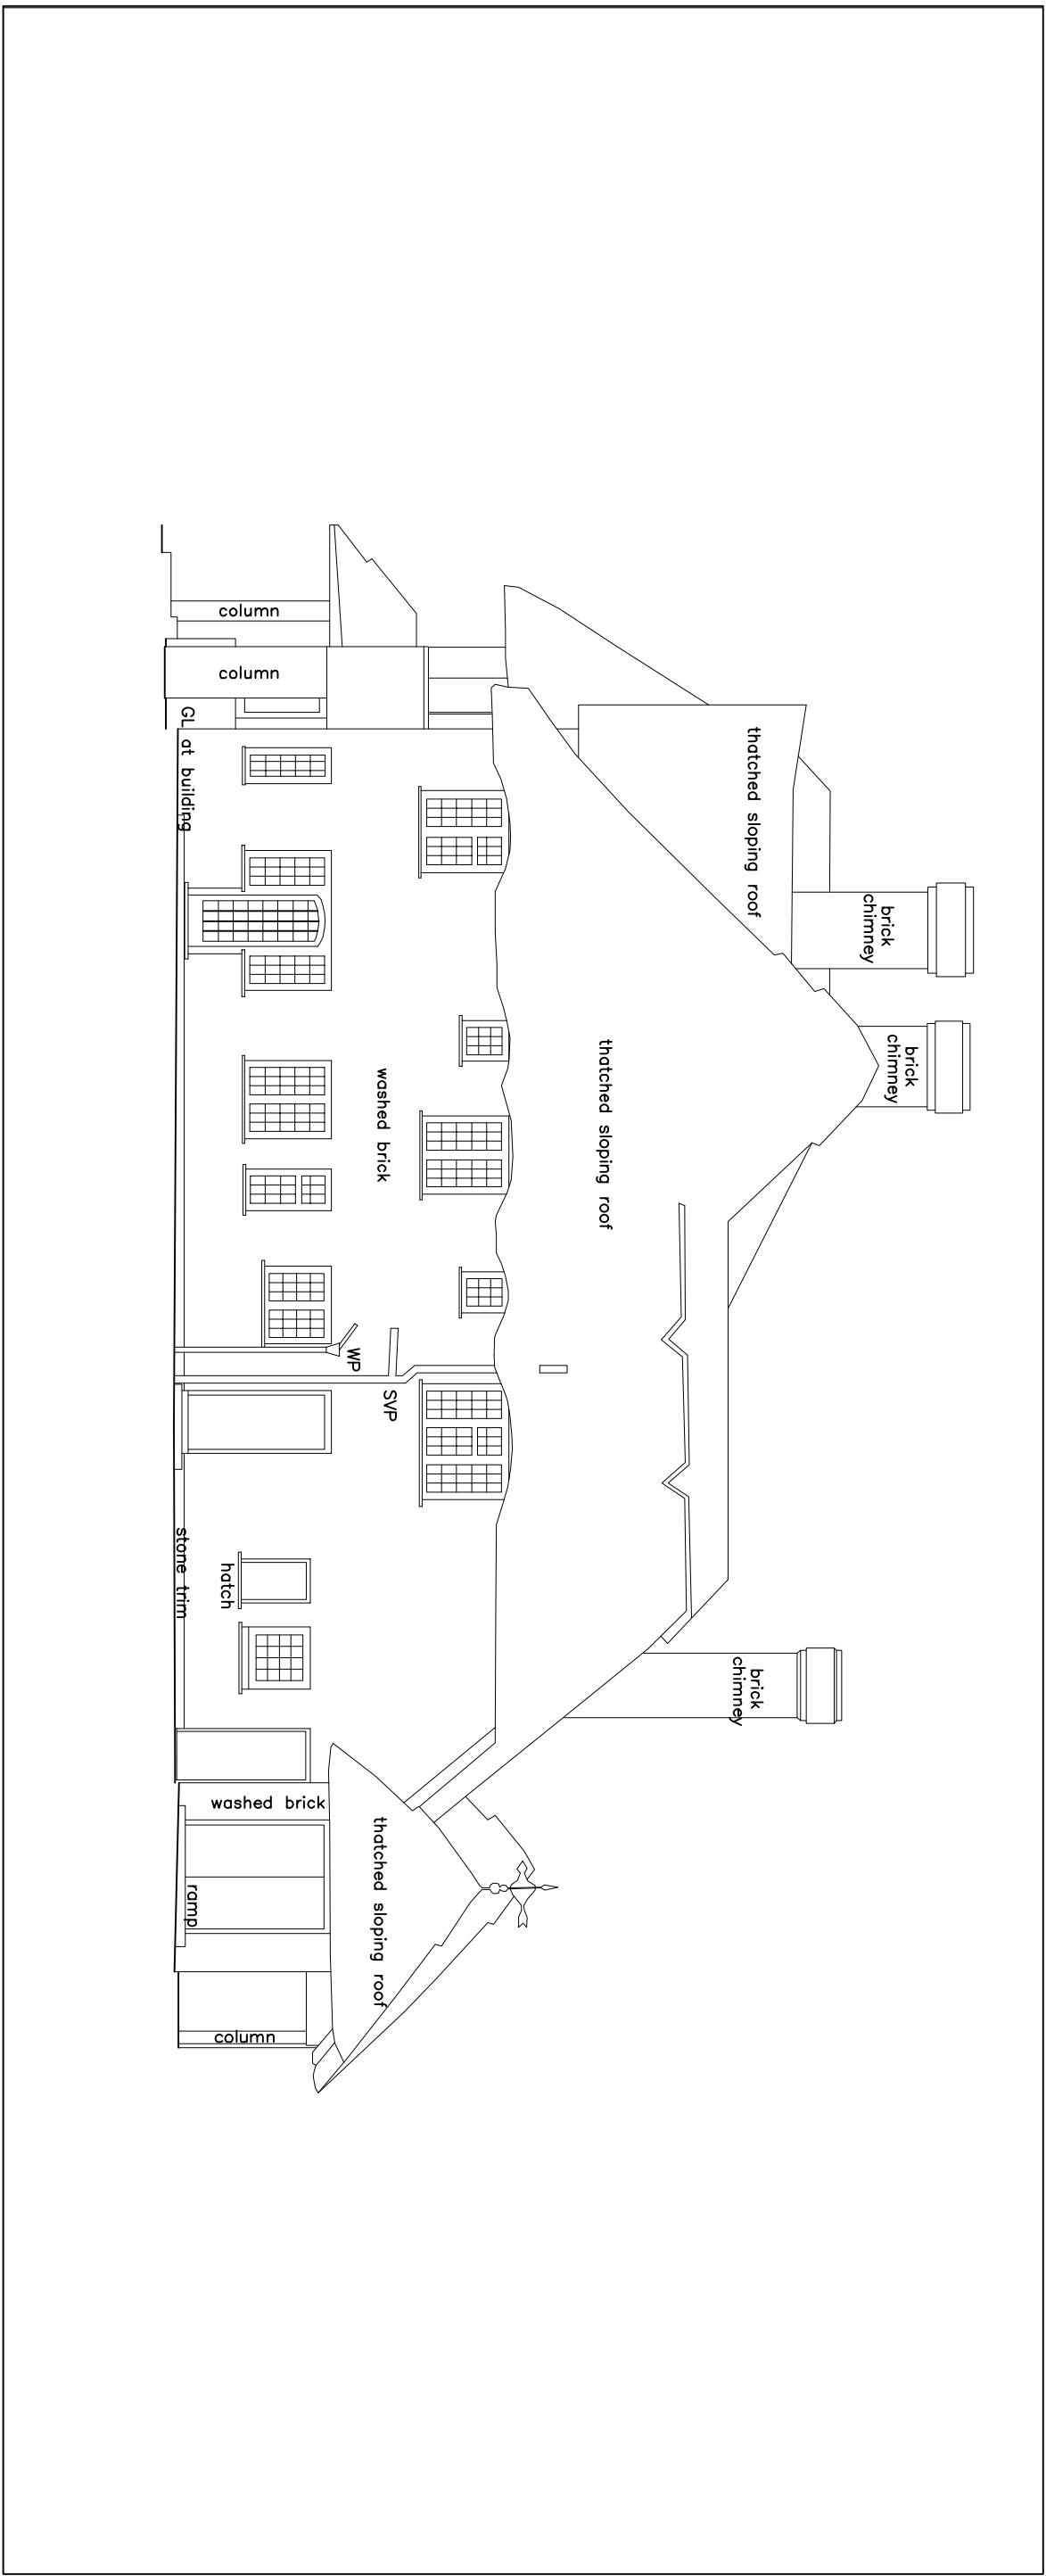


1:100 East elevation as existing

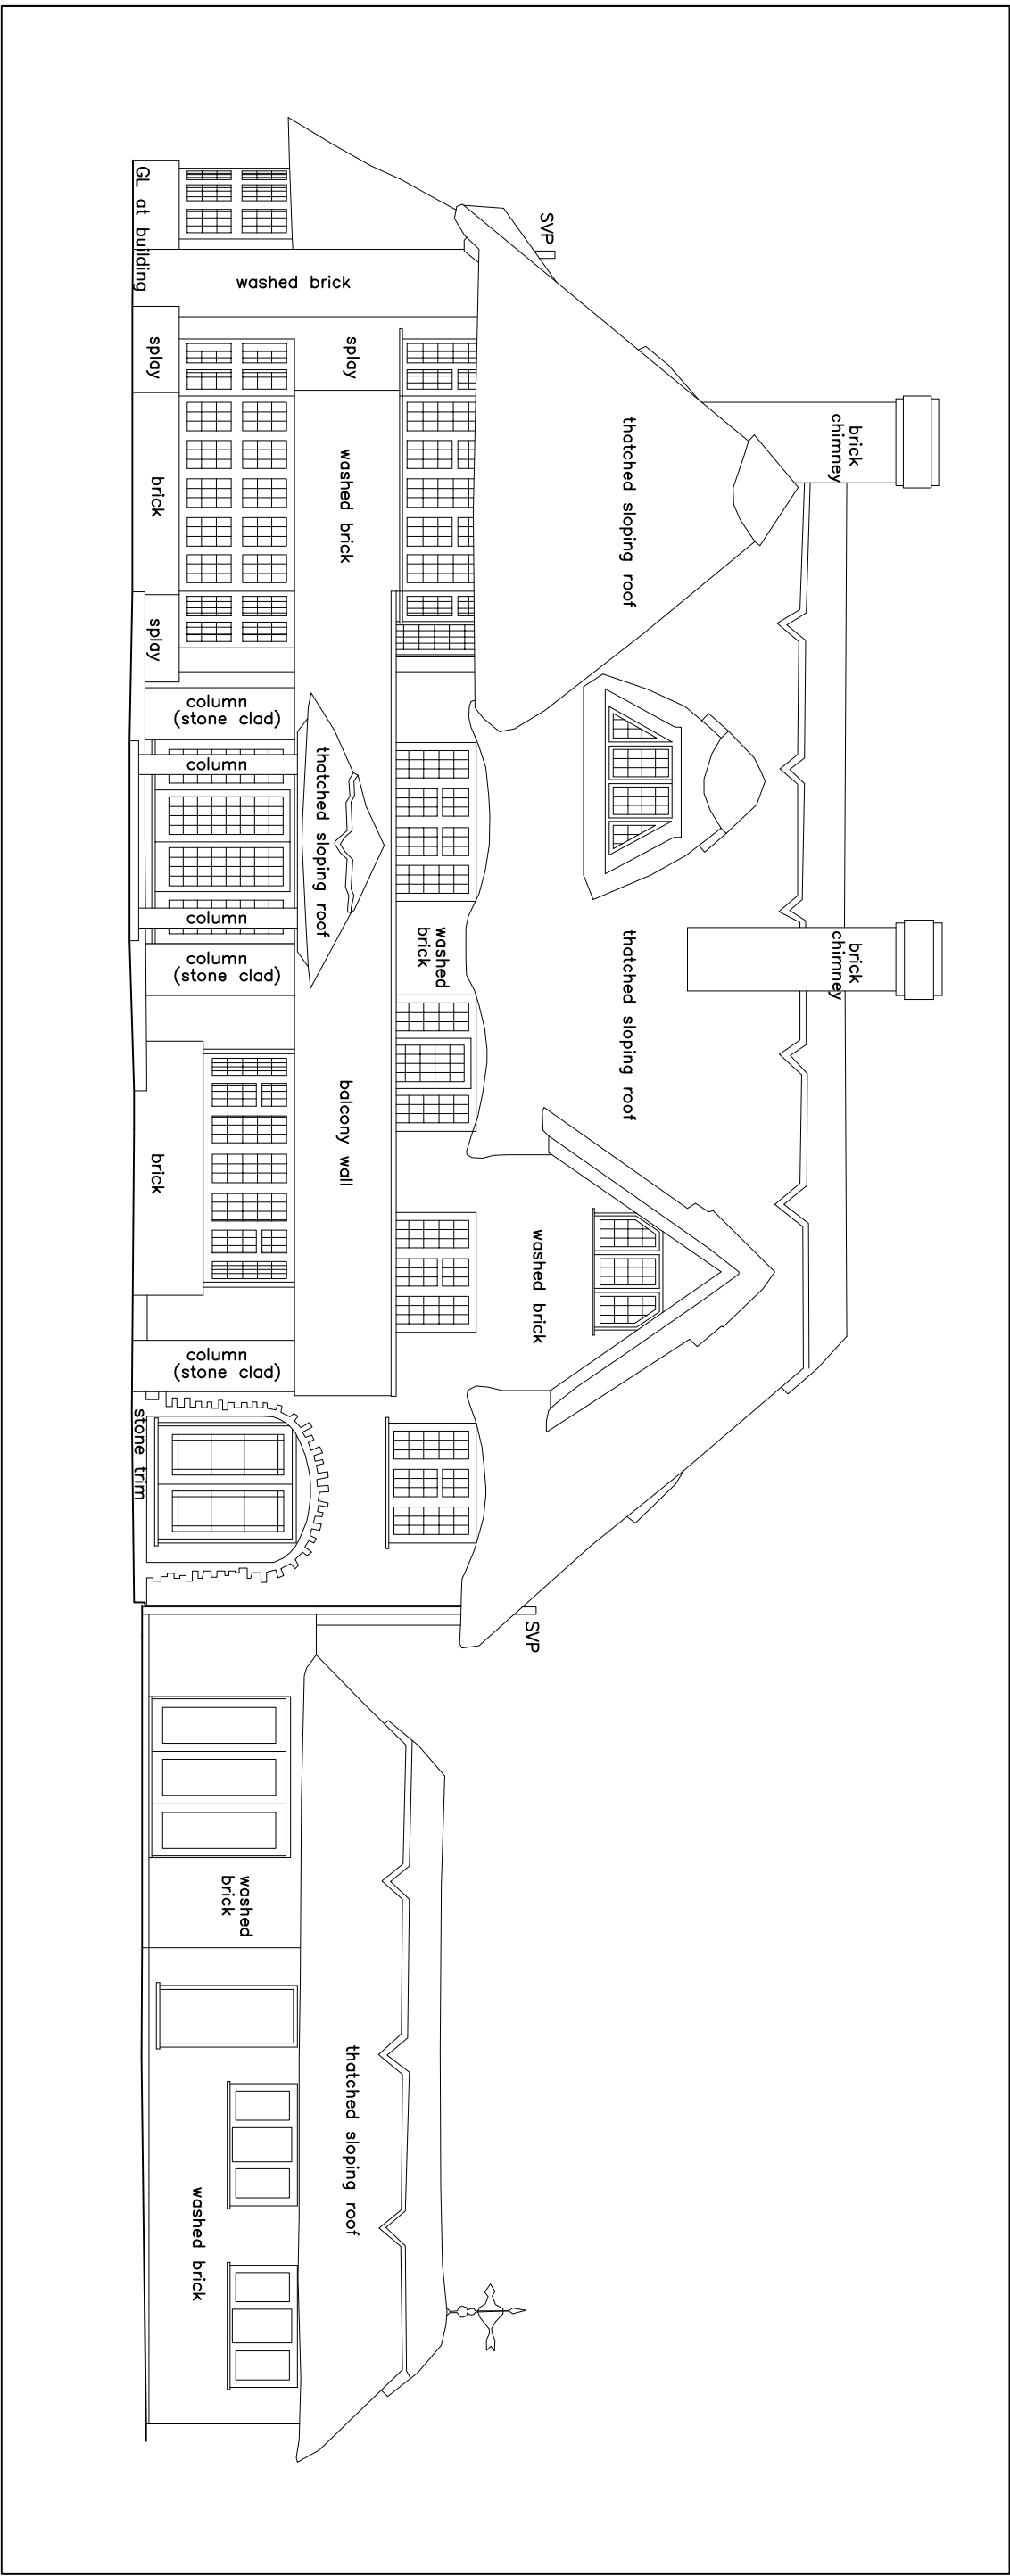


1:100 south elevation (rear) as existing

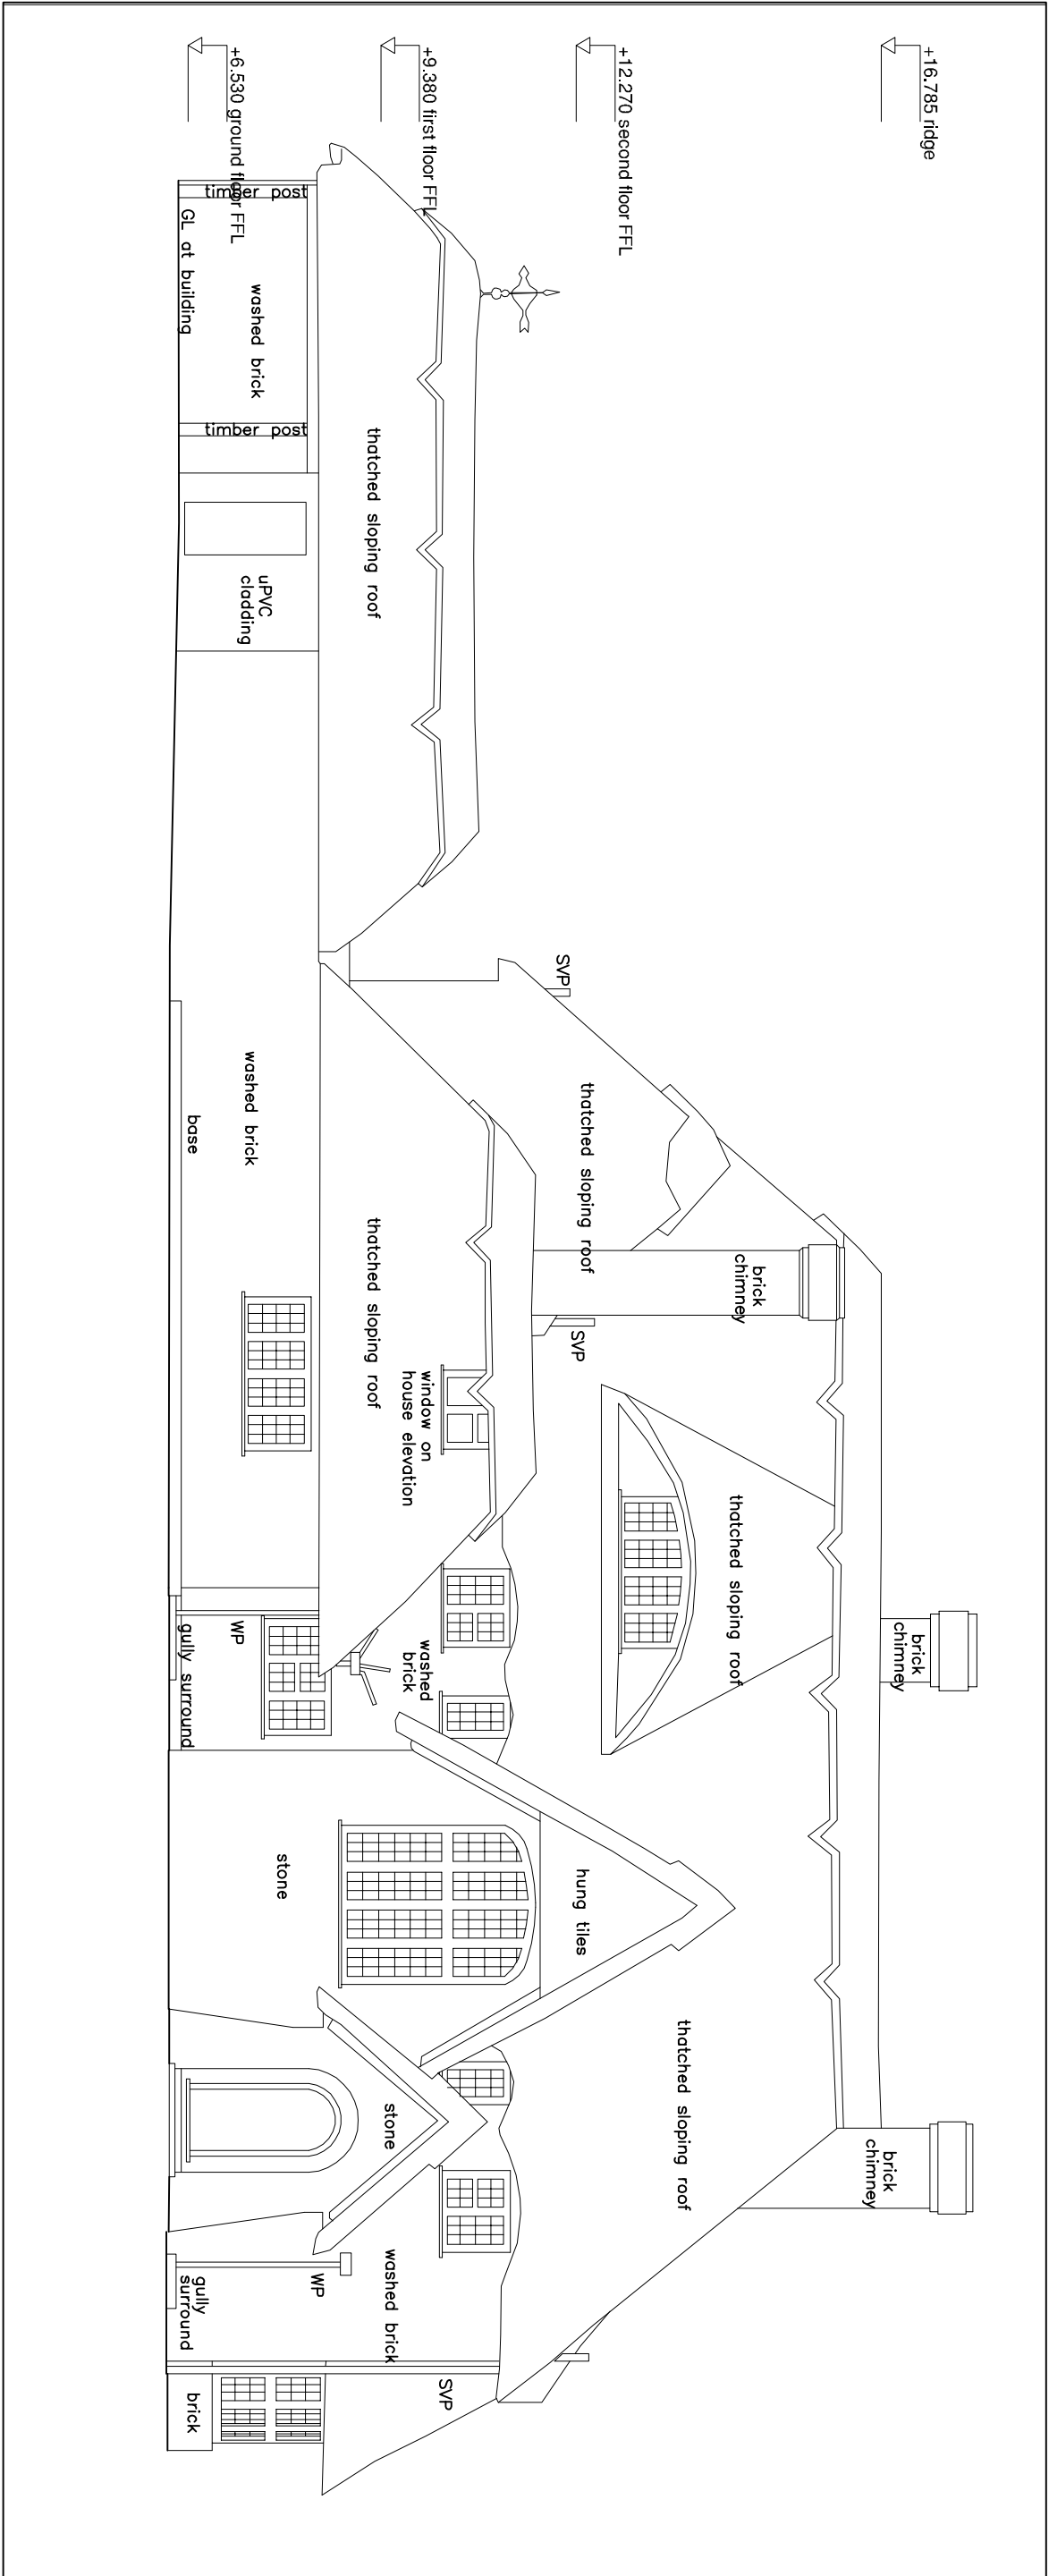

1:100 North elevation (front) as existing

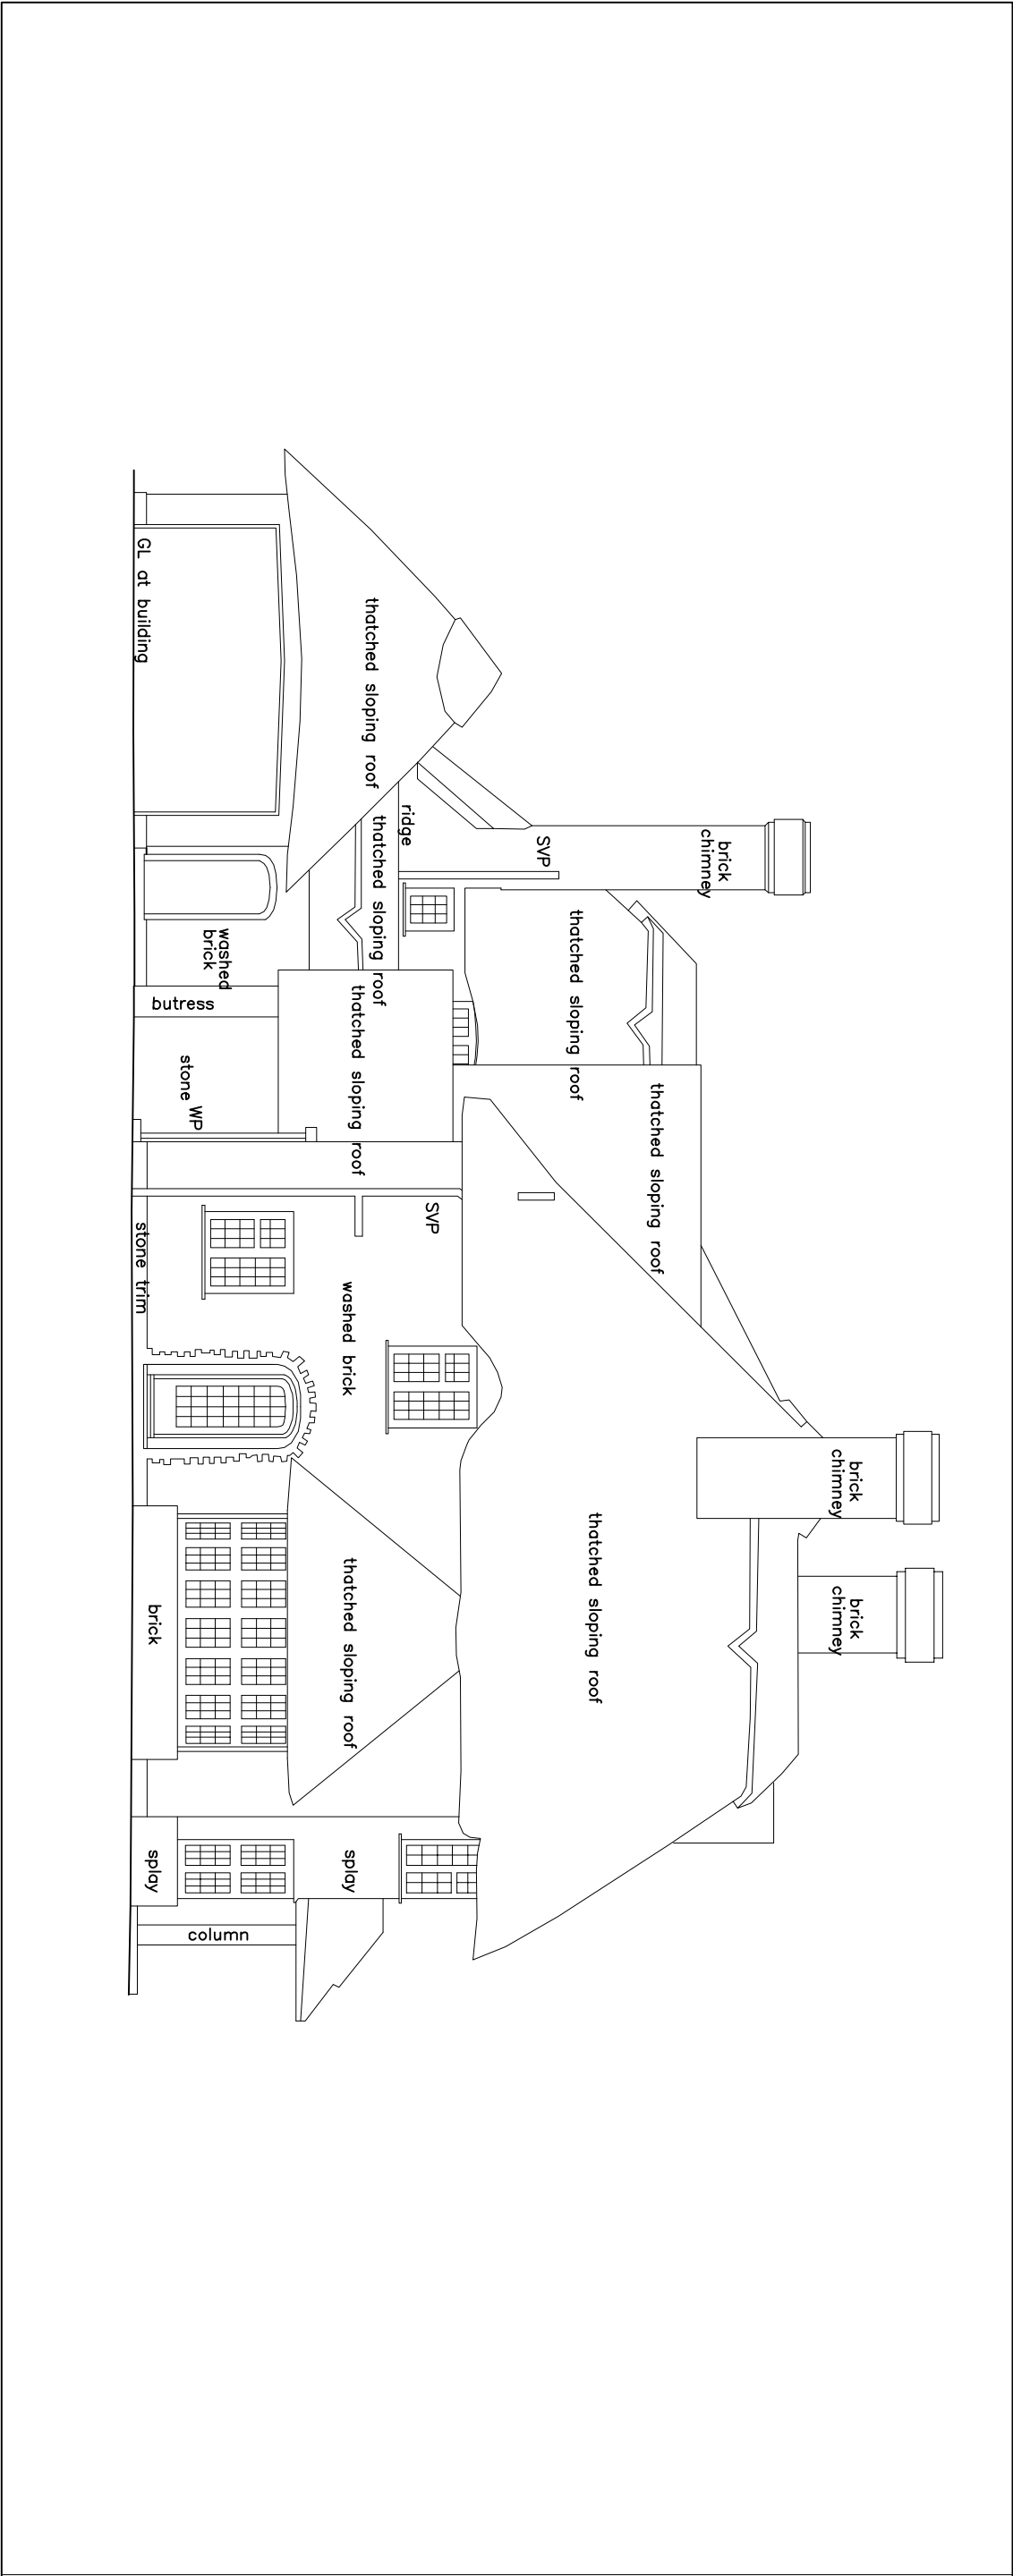

1:100 West elevation as existing

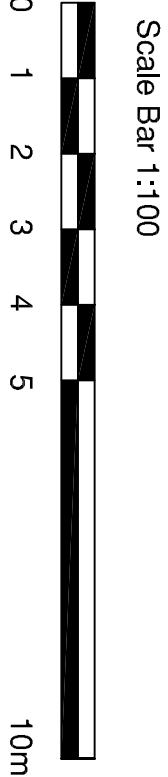

PLANNING

The Breakers, 29 Tamansk Way, East Preston

saville jones | architects

100% VERIFICATION REQUIRED (Scale 1:100)

date:	Aug 19	1908	AL	(0-) 04A
scale:	1:100@ A1			