



REV	DATE	DESCRIPTION
A	09.10.19	Revised to South Elevation. Dormer added and cladding altered to North Elevation.
B	04.11.19	Planning Issue
C	25.11.19	North Elevation cladding added Issued for Planning


- 1 Clay roof tiles
- 2 Fibre cement weatherboarding to first floor elevation and dormers (colour TBC)
- 3 Aluminium Windows and Doors double glazed, with aluminium clad-timber casements
- 4 PPC steel balustrade with timber decking
- 5 PPC aluminium roller shutter
- 6 Through colour render on external insulation
- 7 Painted wood external door
- 8 Narrow slated fibre cement weatherboarding to Garage
- 9 PPC aluminium gutter and downpipes

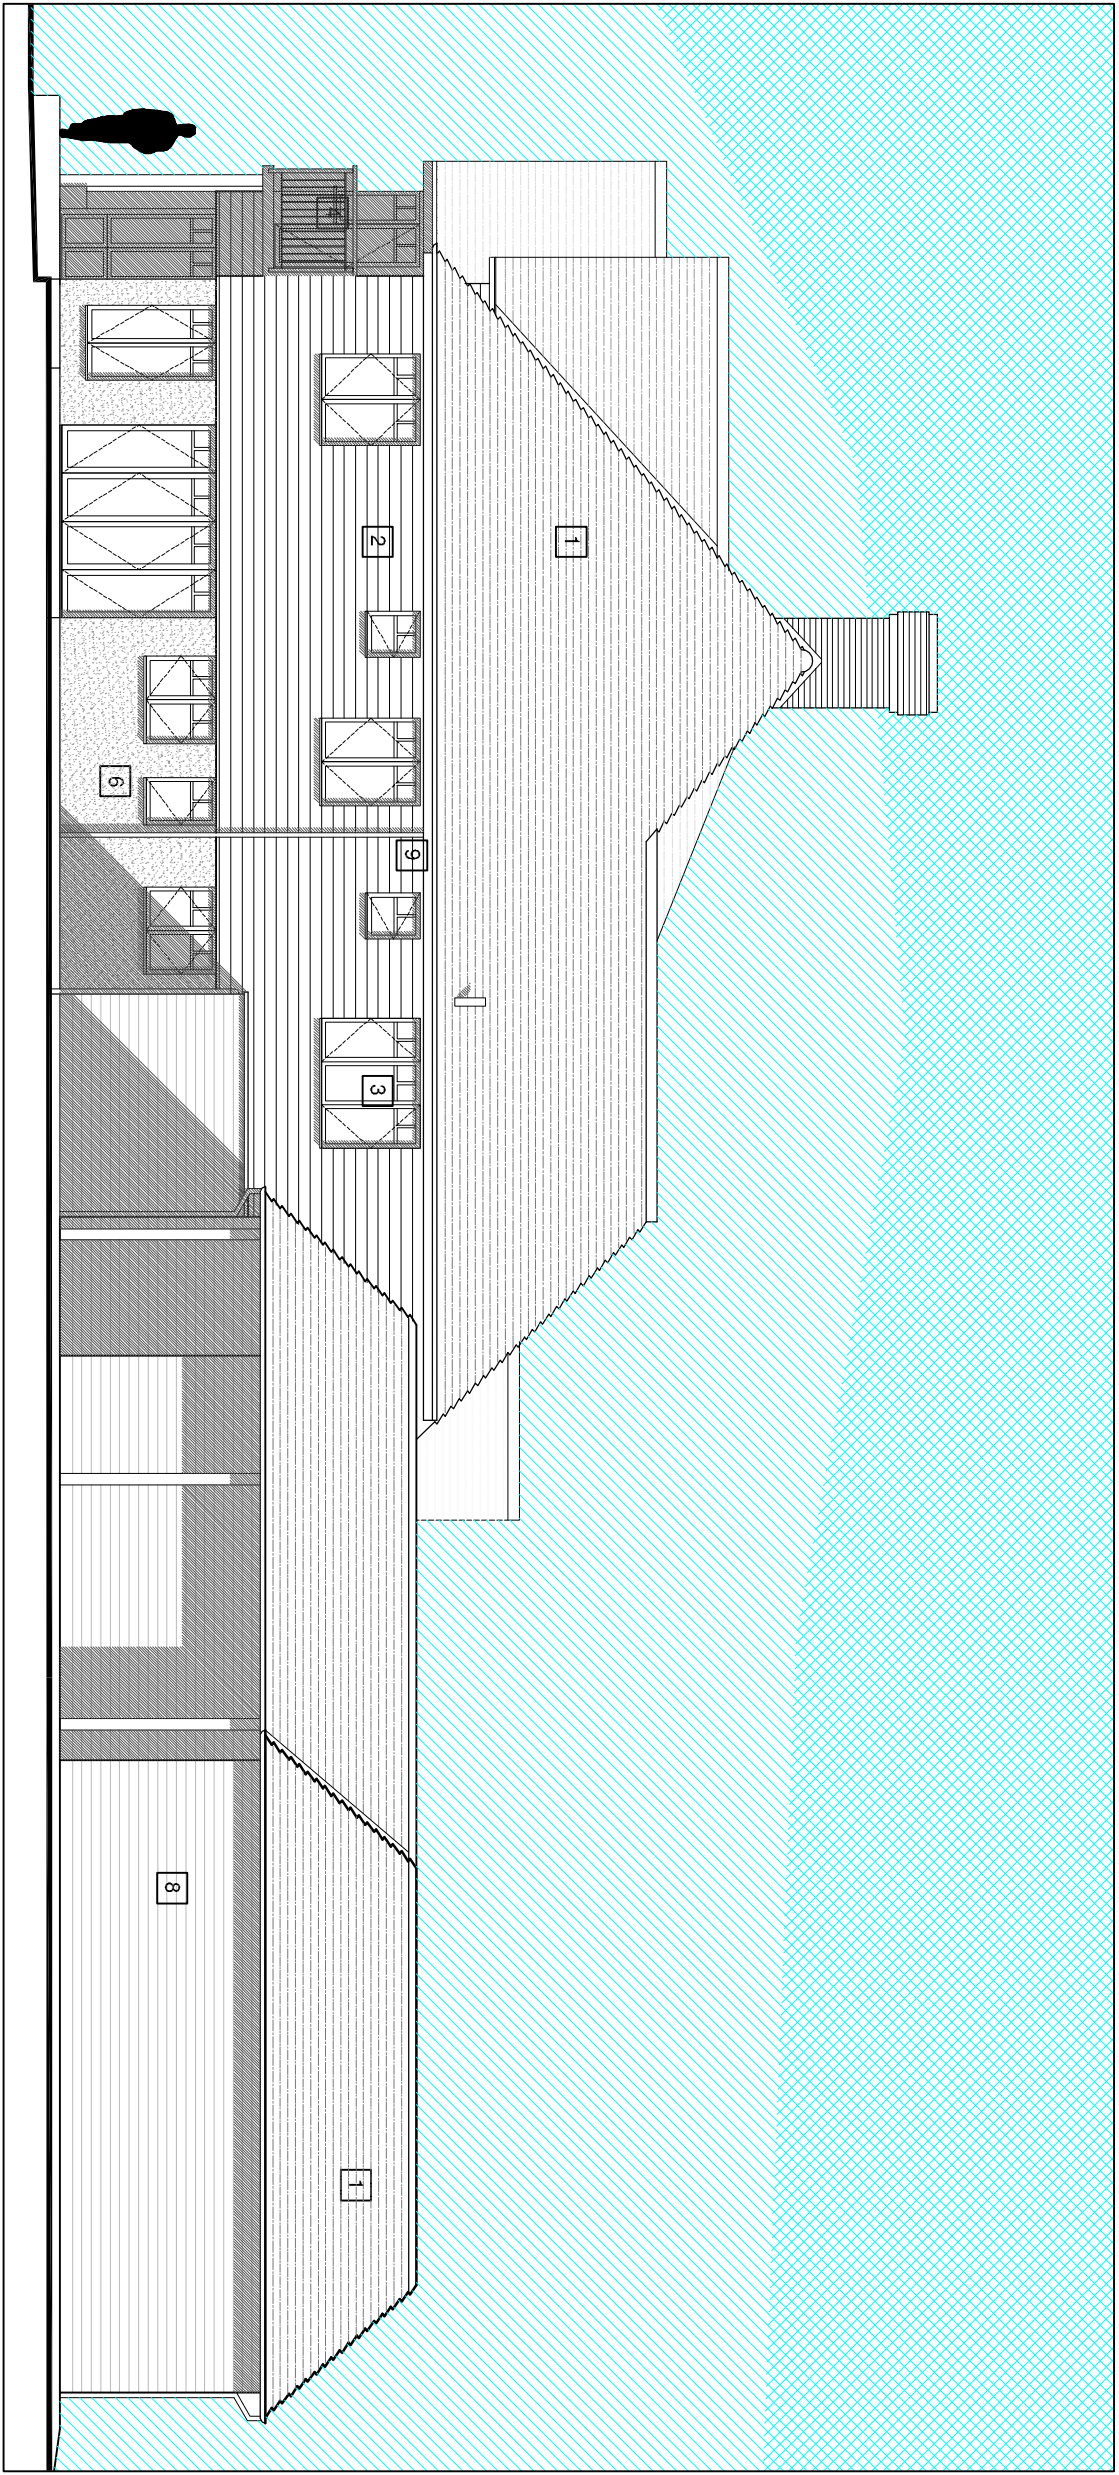


1:100 East Elevation

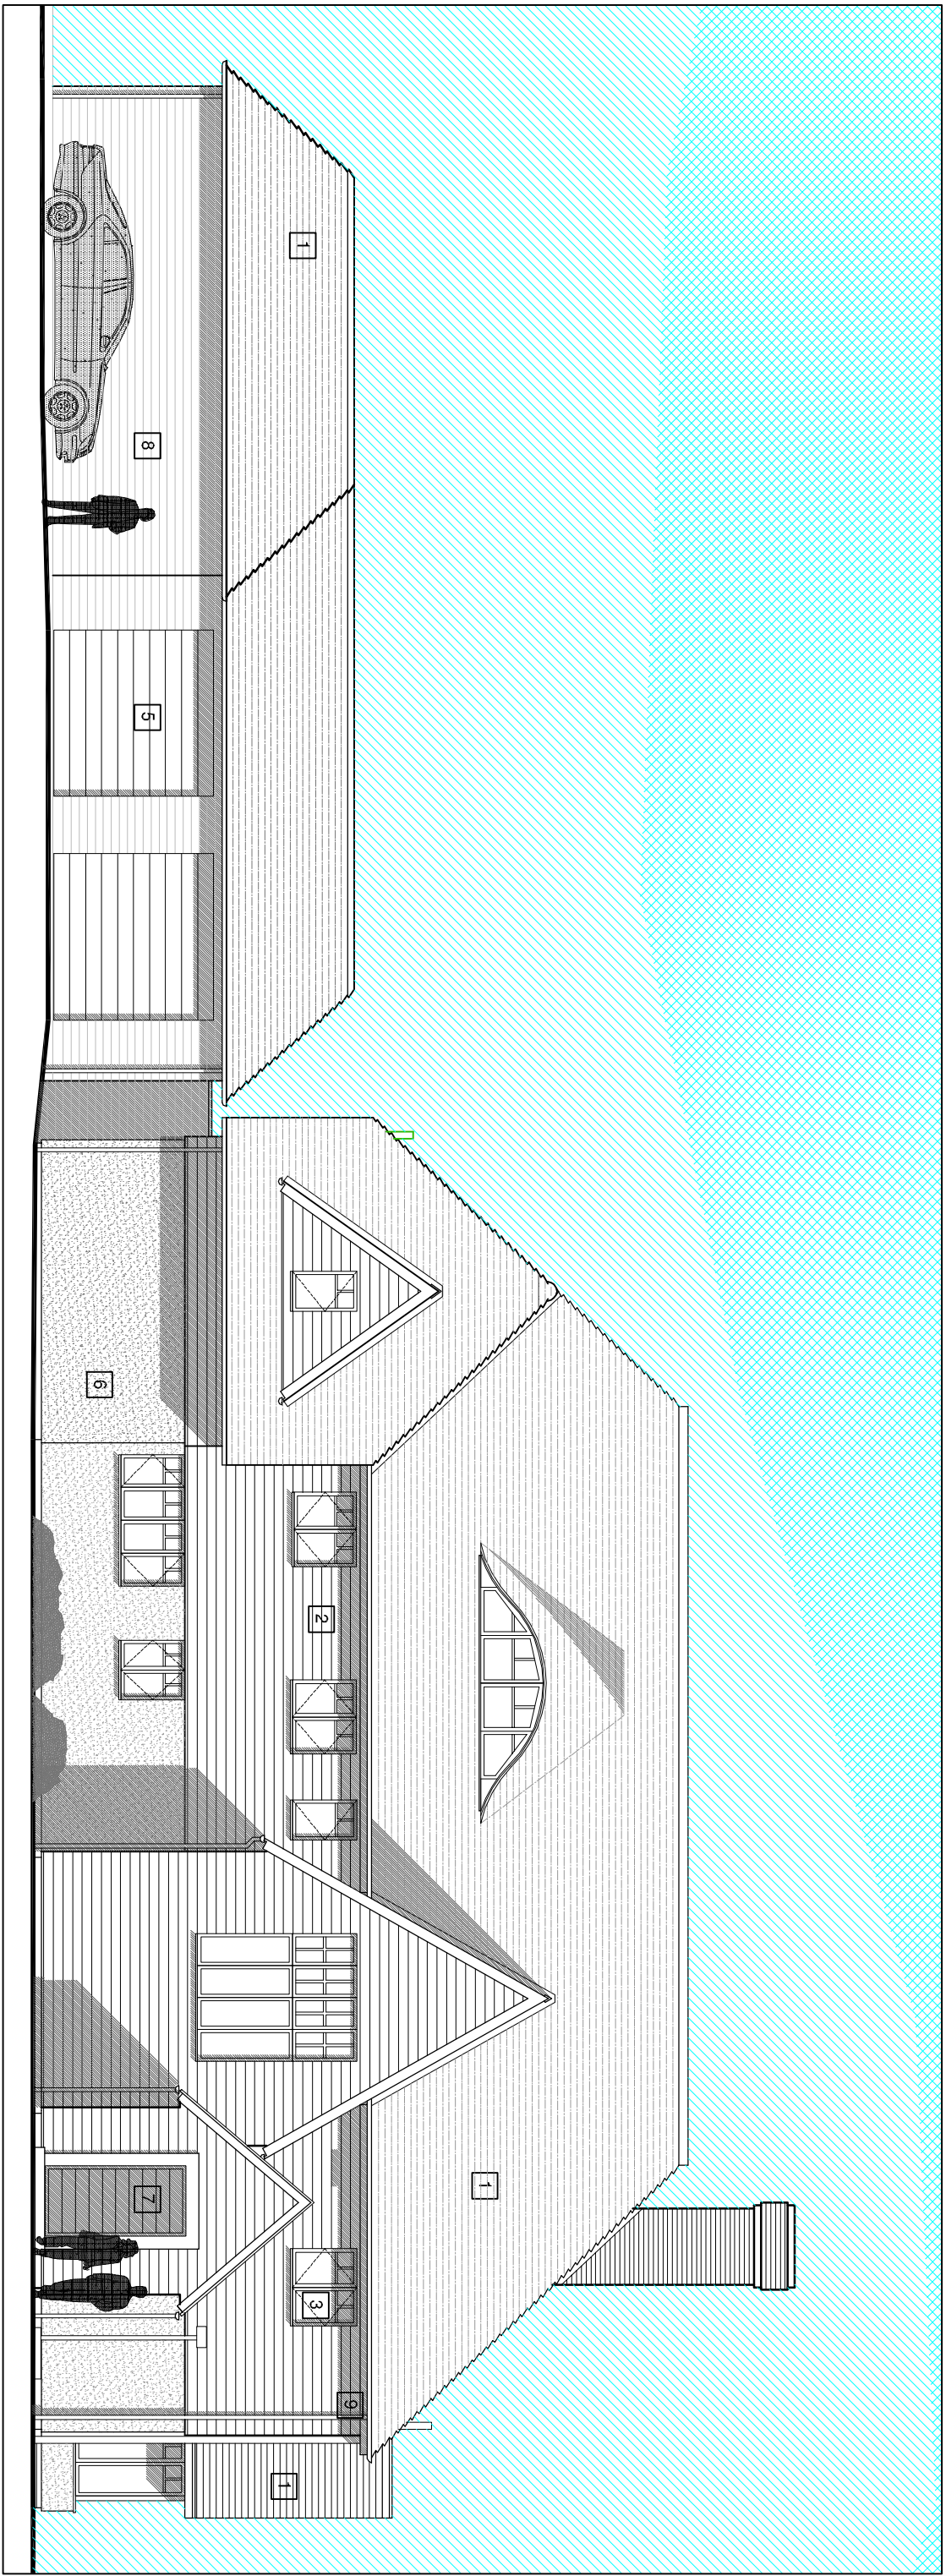

1:100 North Elevation

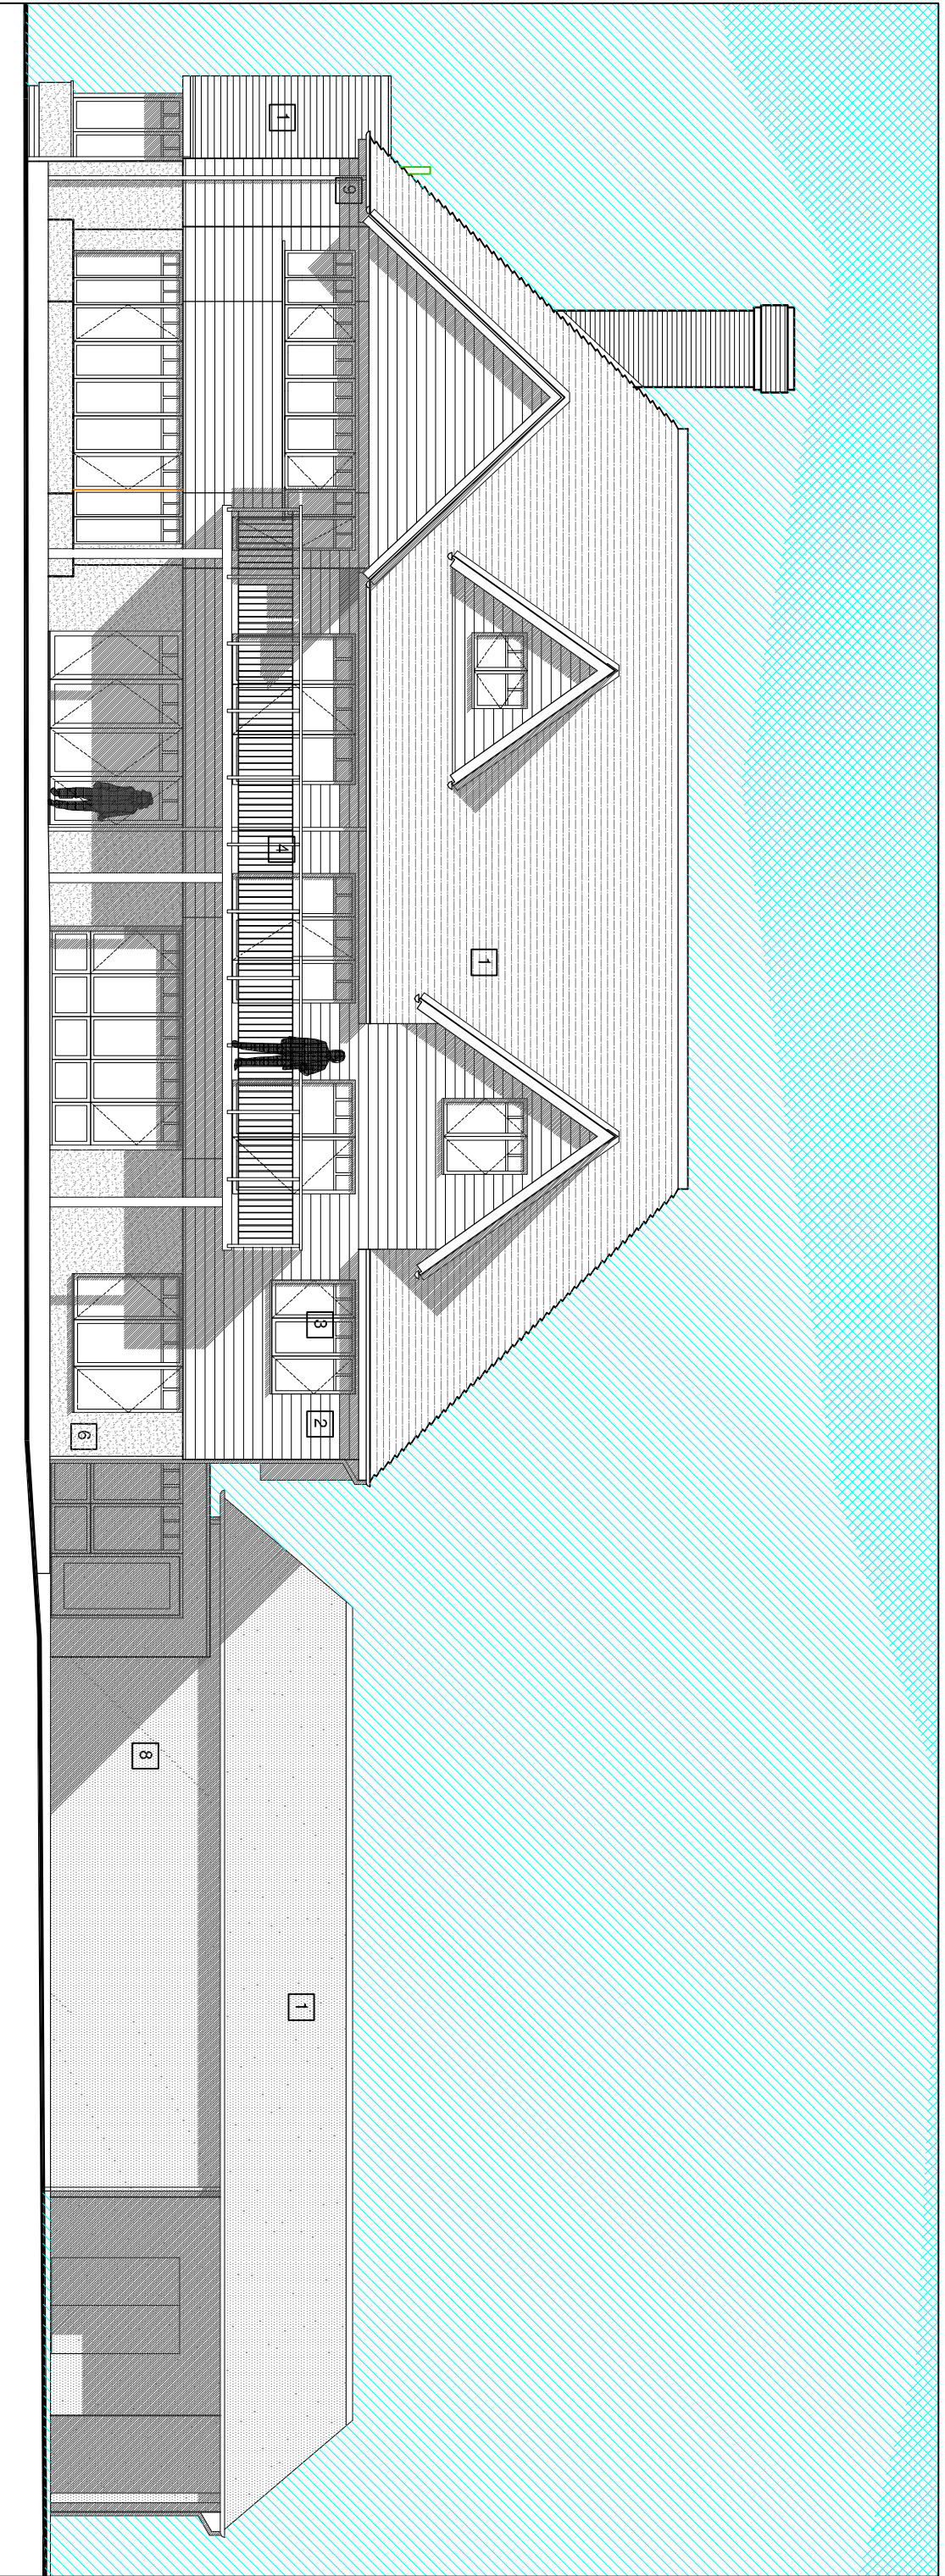

1:100 South Elevation

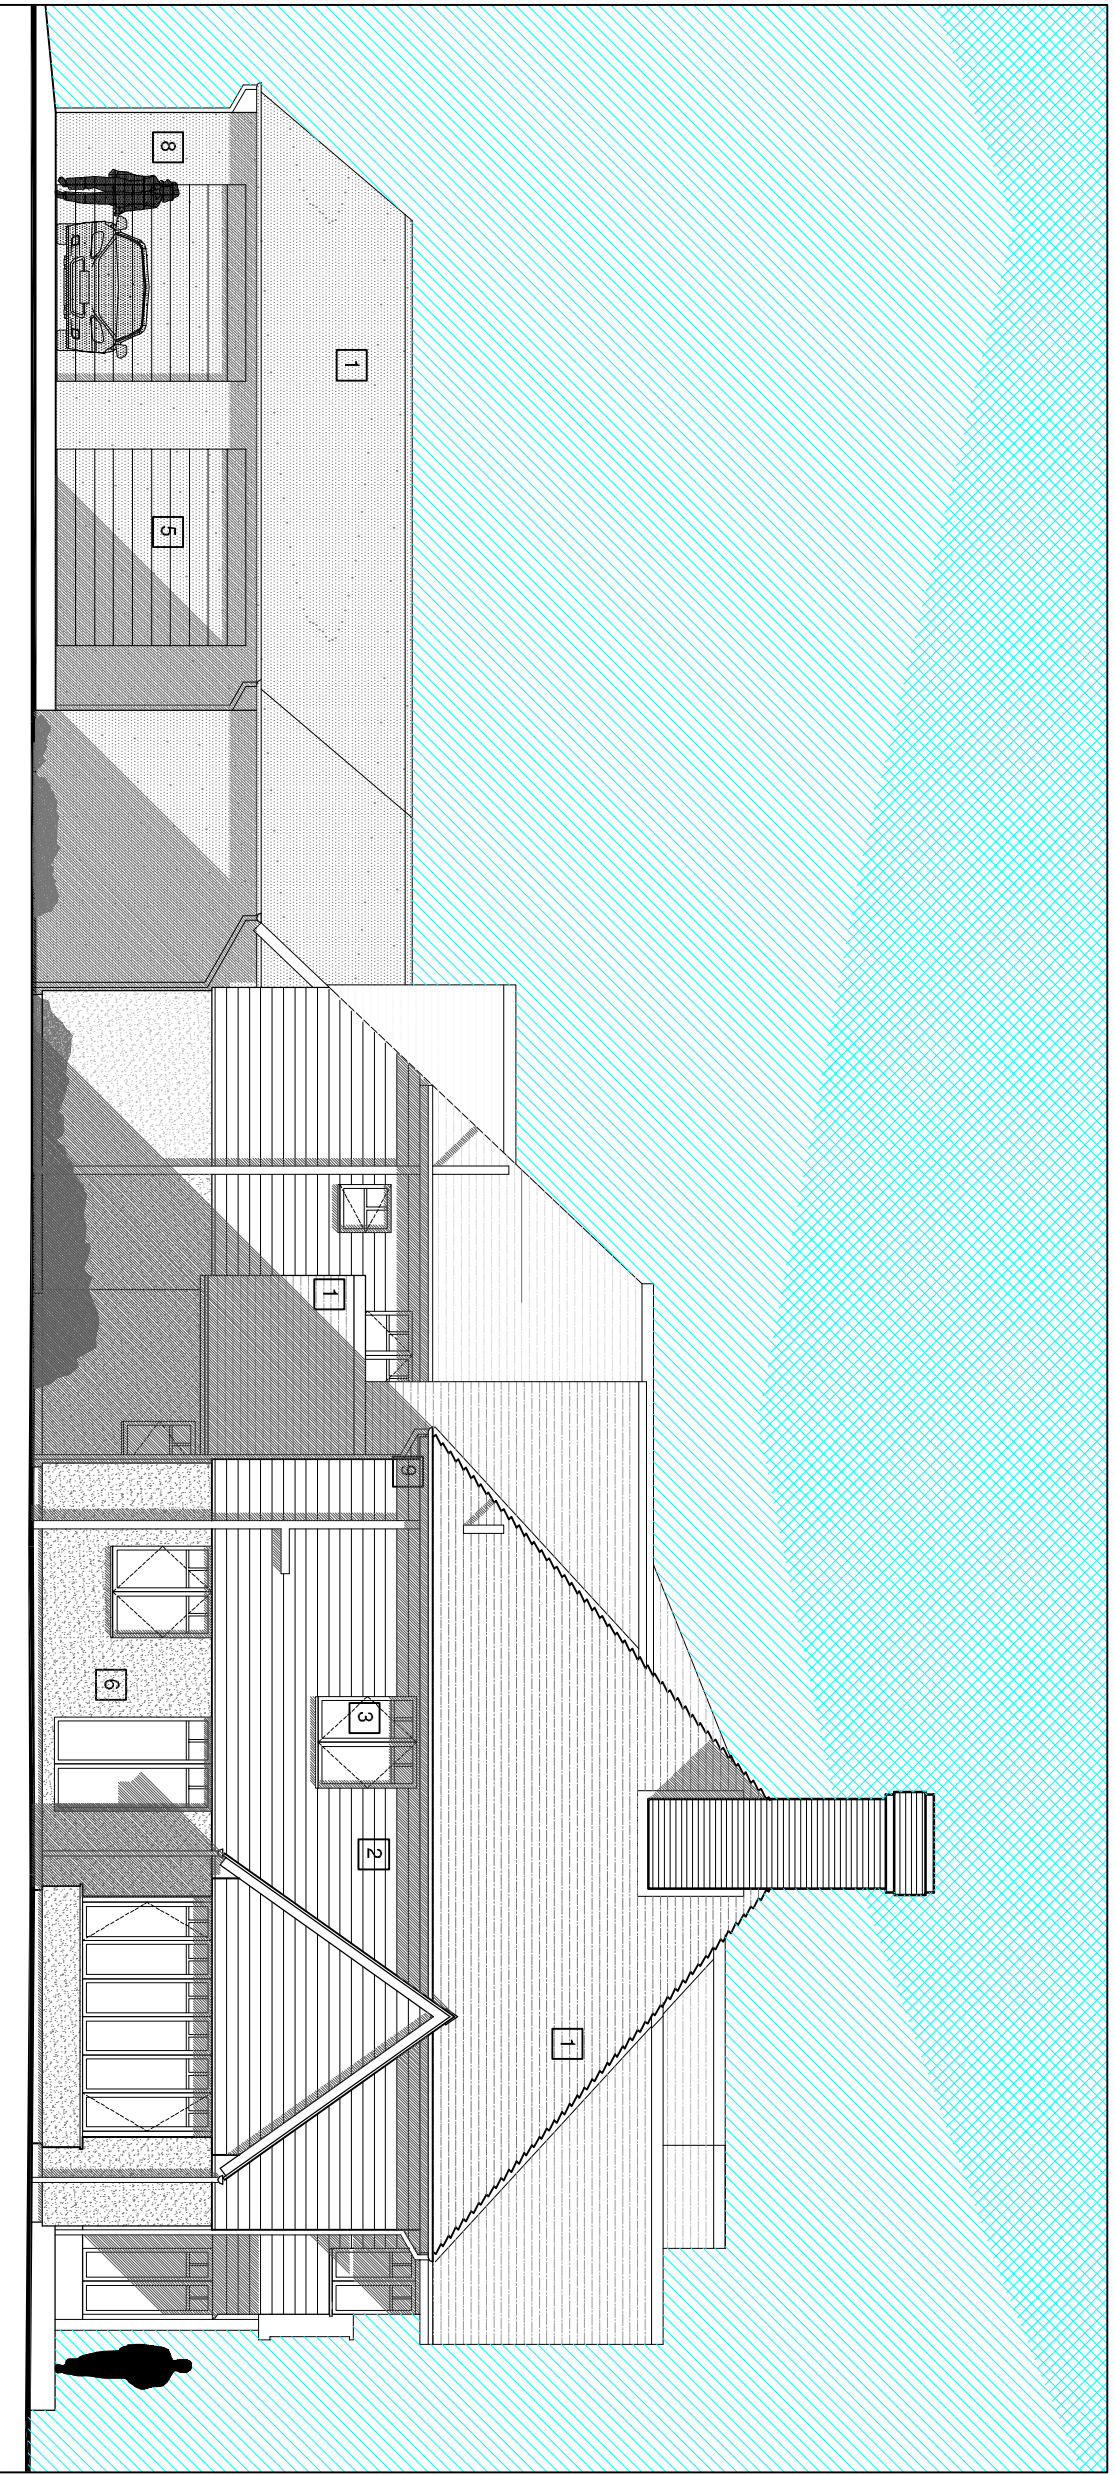


1:100 West Elevation

PLANNING

The Breakers, 29 Tamatisk Way, East Preston

Elevations as Proposed

Scale Bar 1:100

 

saville jones | architects

100, VERNON WAY, EAST PRESTON, L20 9NR

date: Aug 19

scale: 1:100@ A1

1908

AL(0-)

16C