



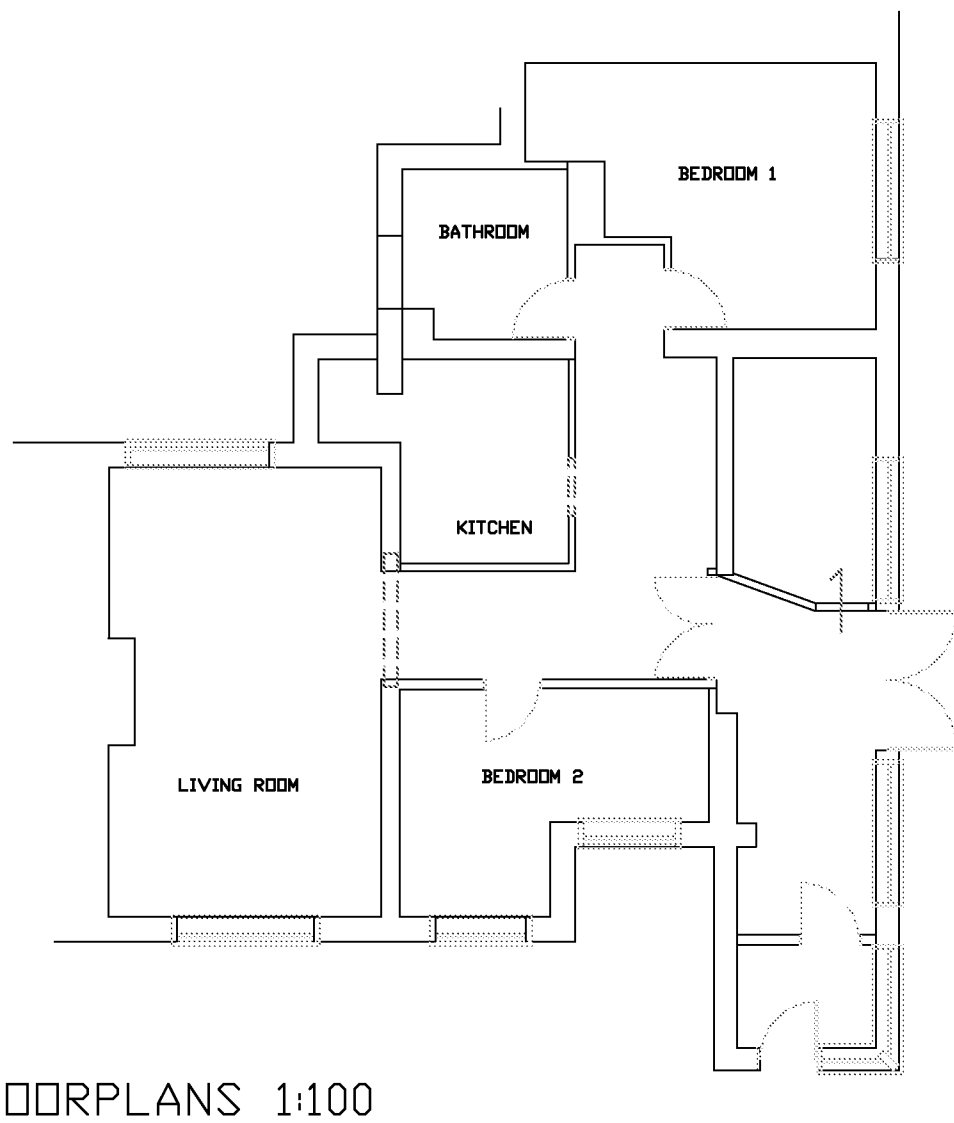


EXISTING ELEVATIONS 1:100


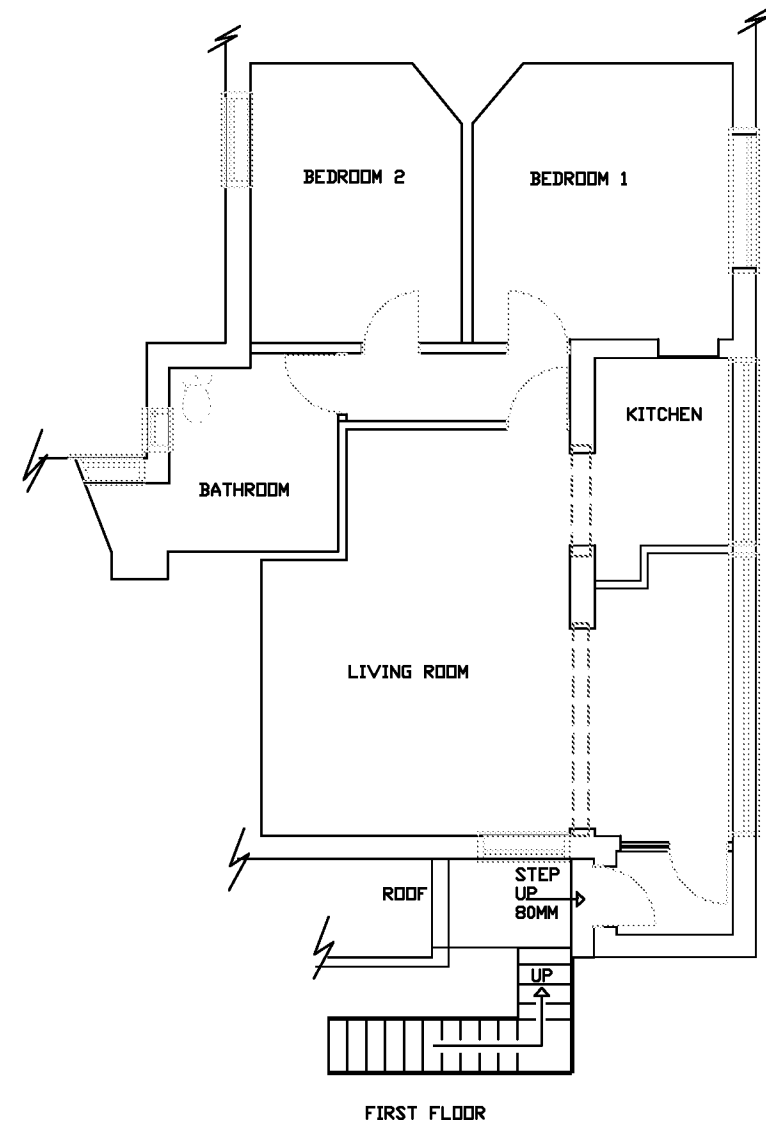


EXISTING FLOORPLANS 1:100

GROUND FLOOR

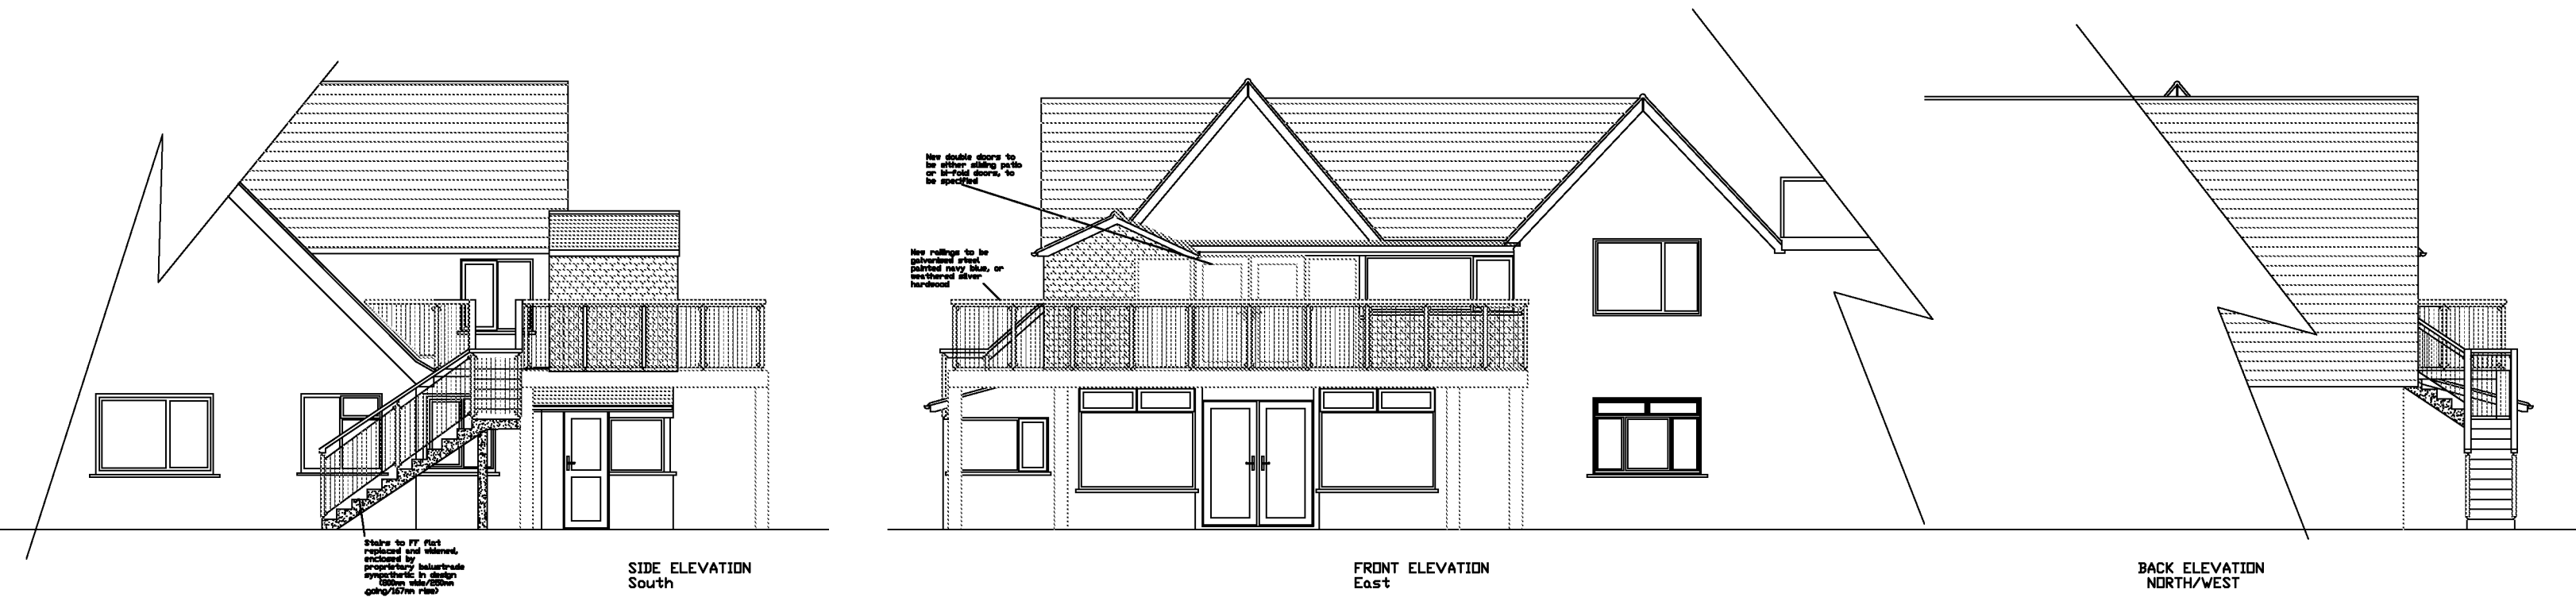


PROPOSED ELEVATIONS 1:100

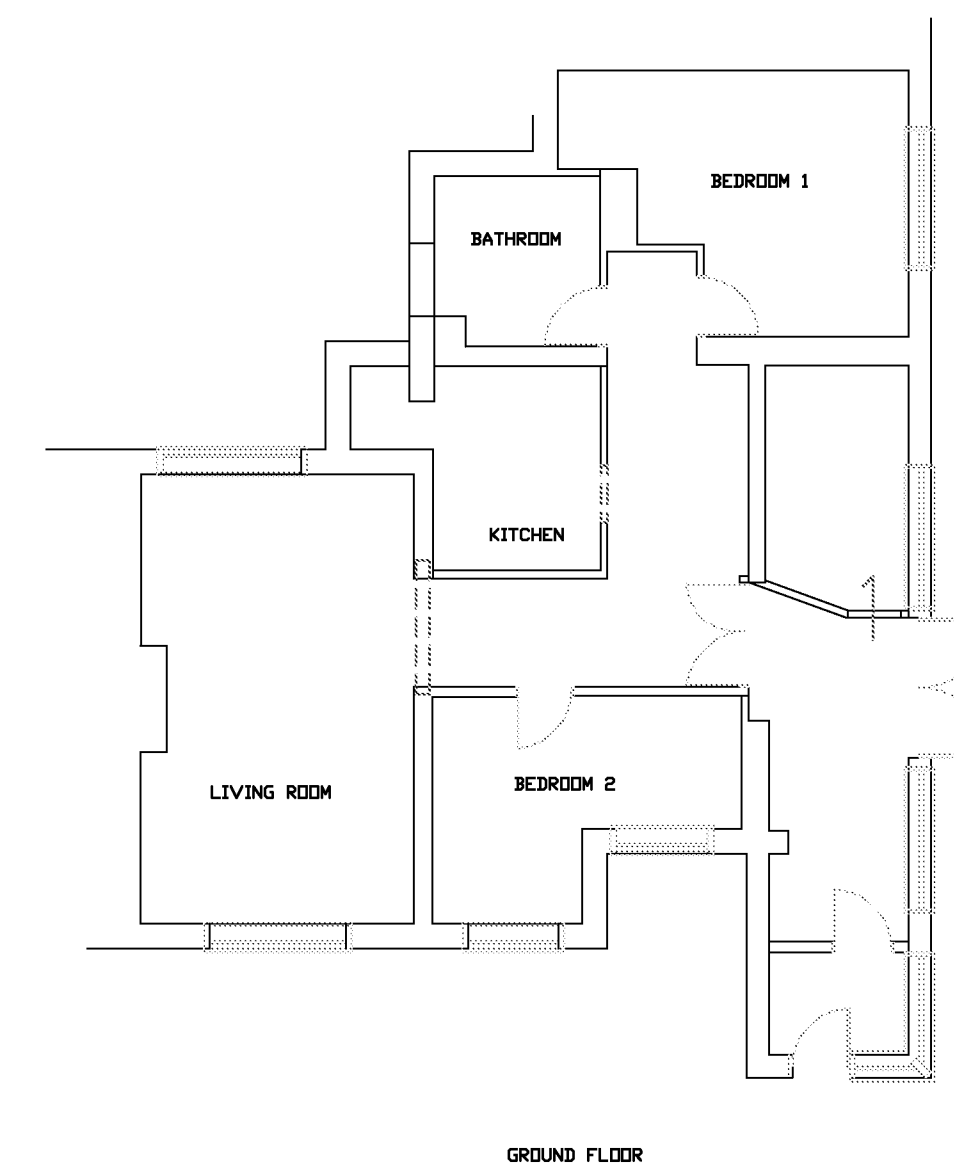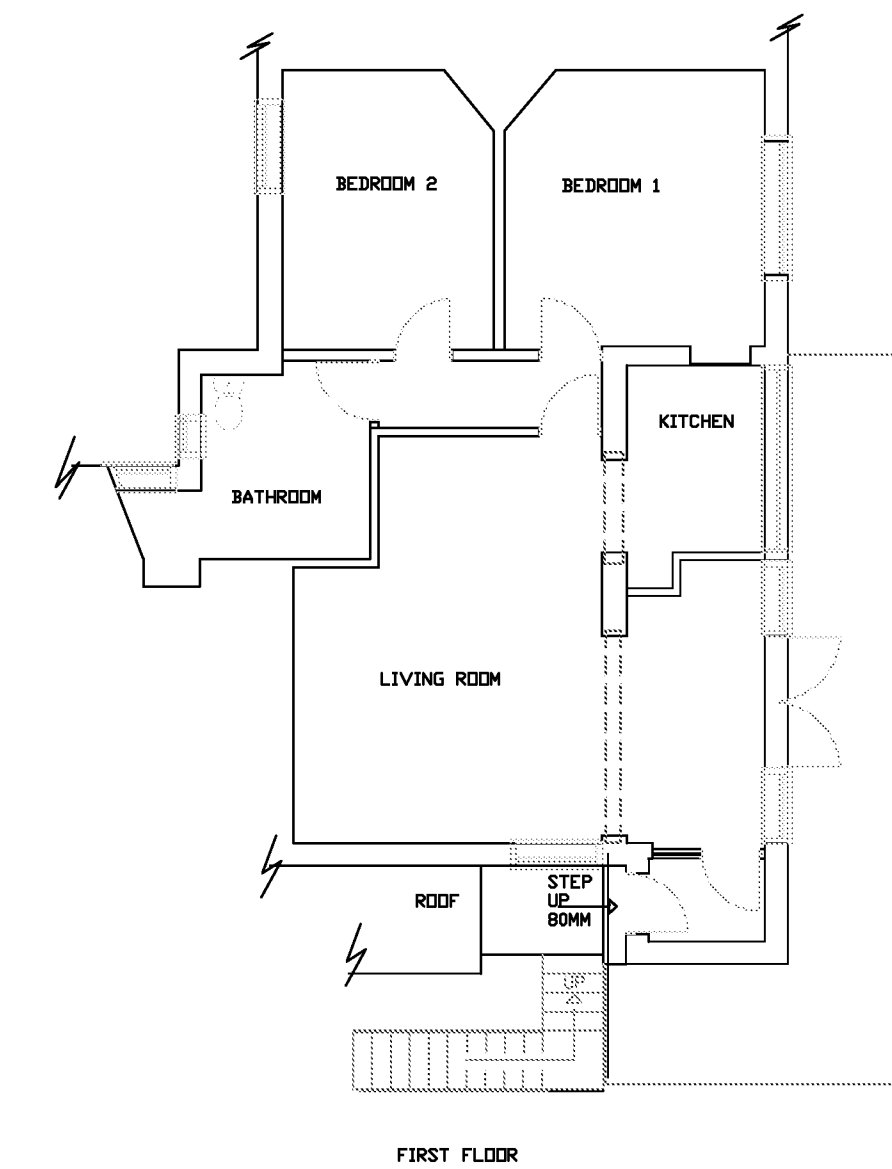


PROPOSED FLOORPLANS 1:100

GROUND FLOOR

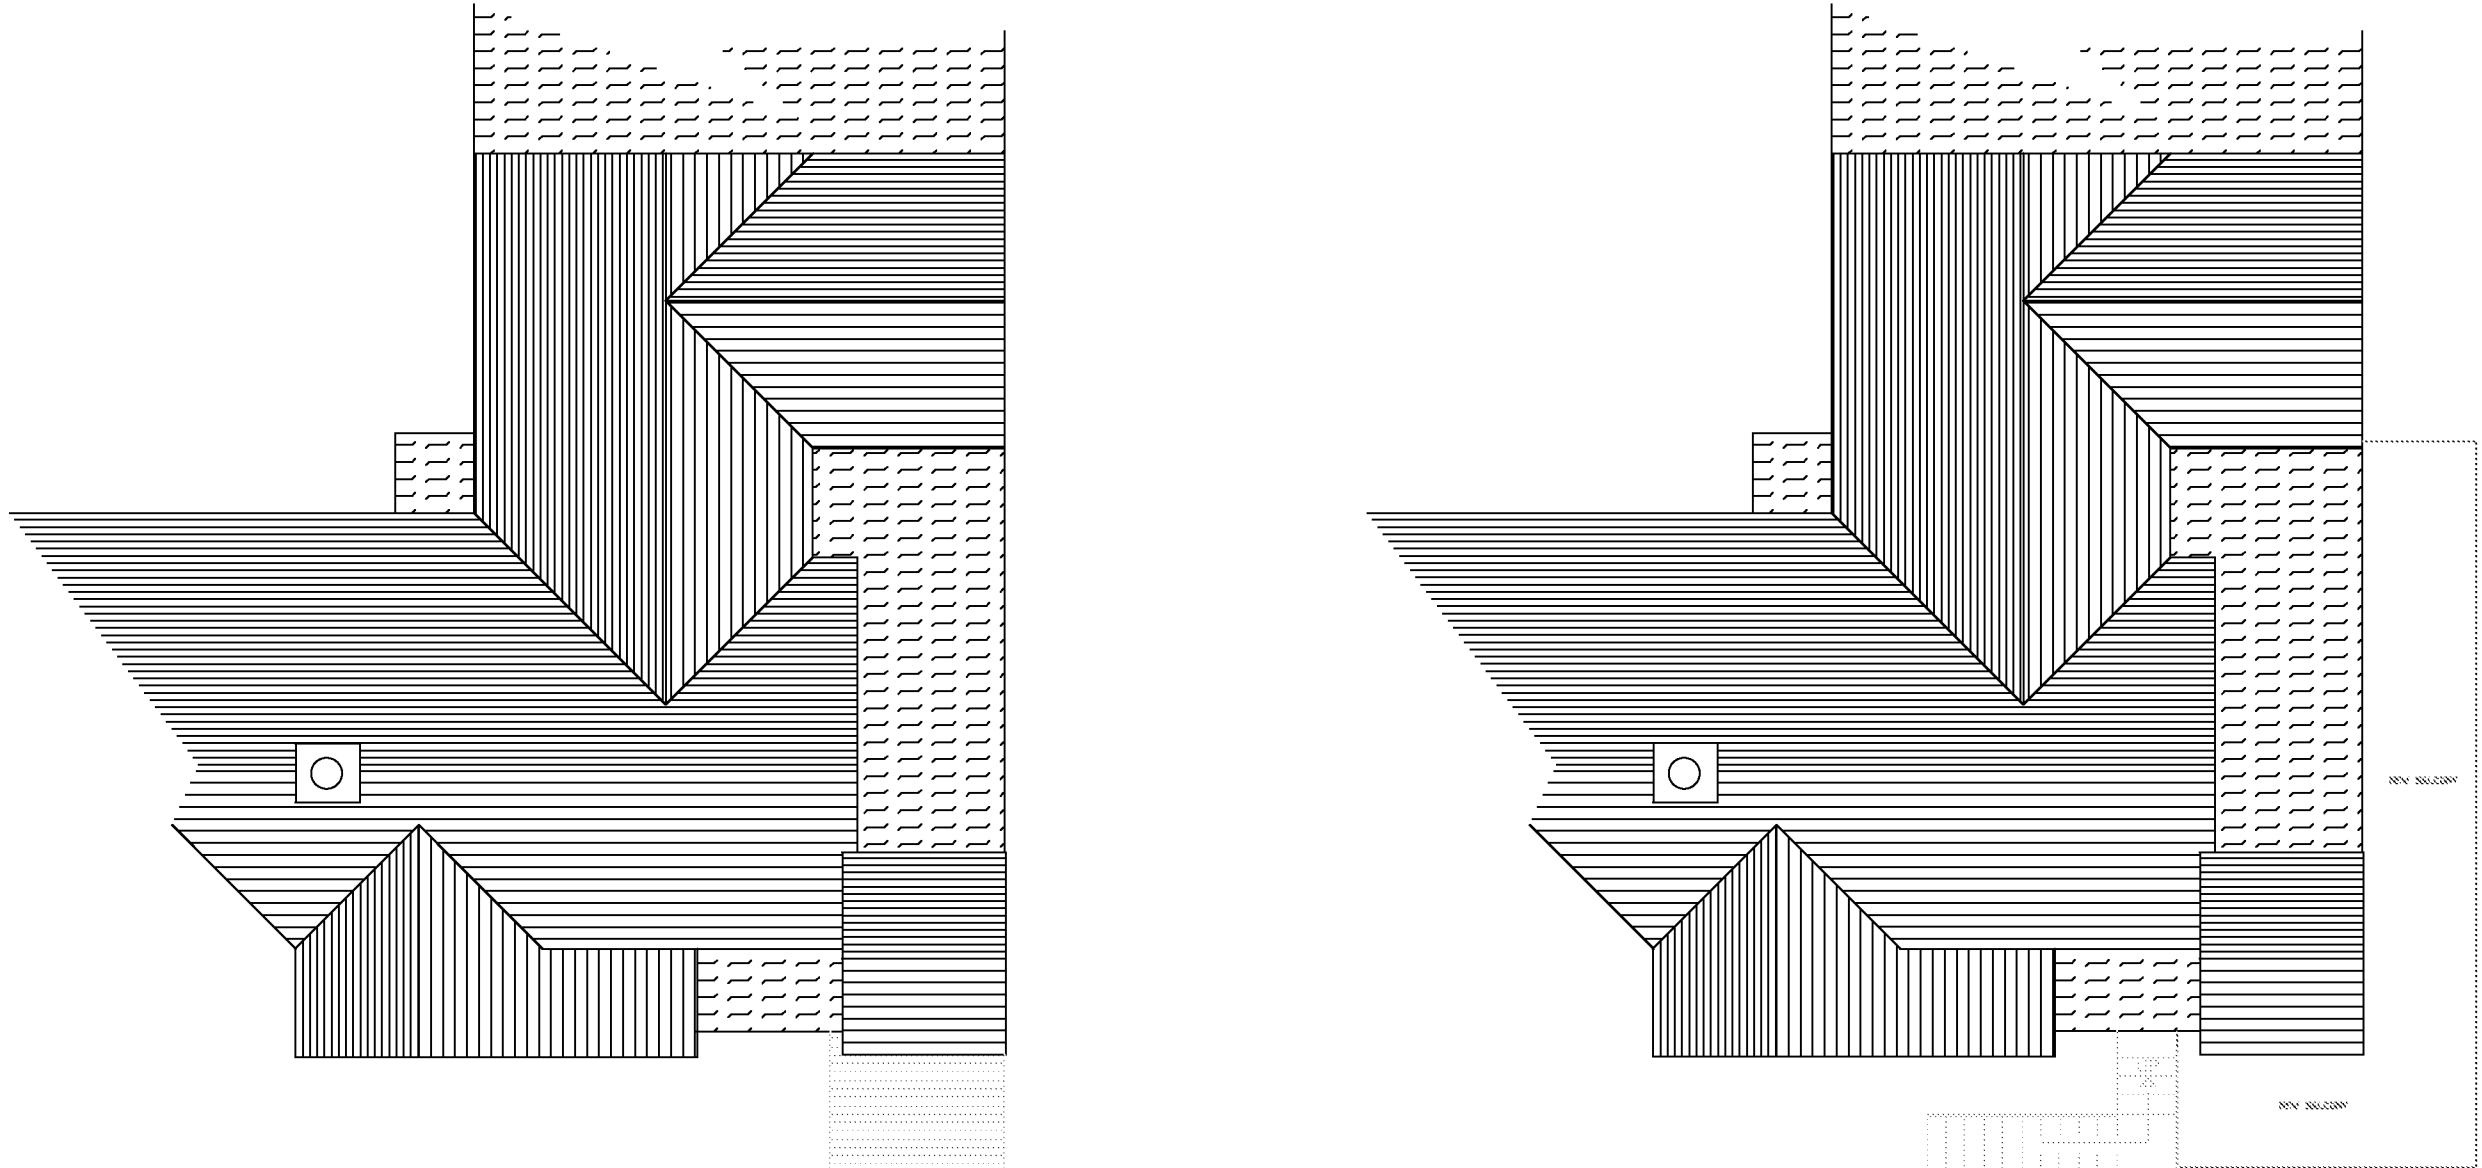


EXISTING ROOF PLAN 1:100

PROPOSED ROOF PLAN 1:100

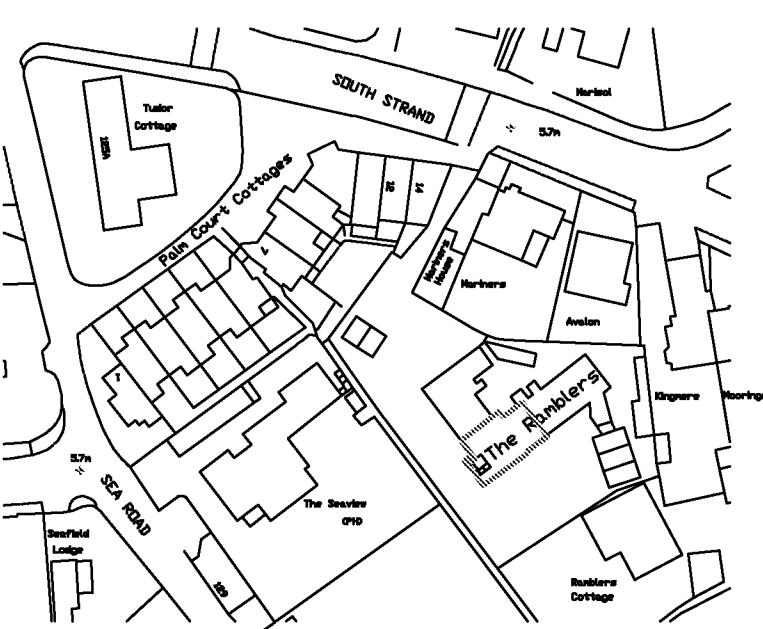

LOCATION 1:1250

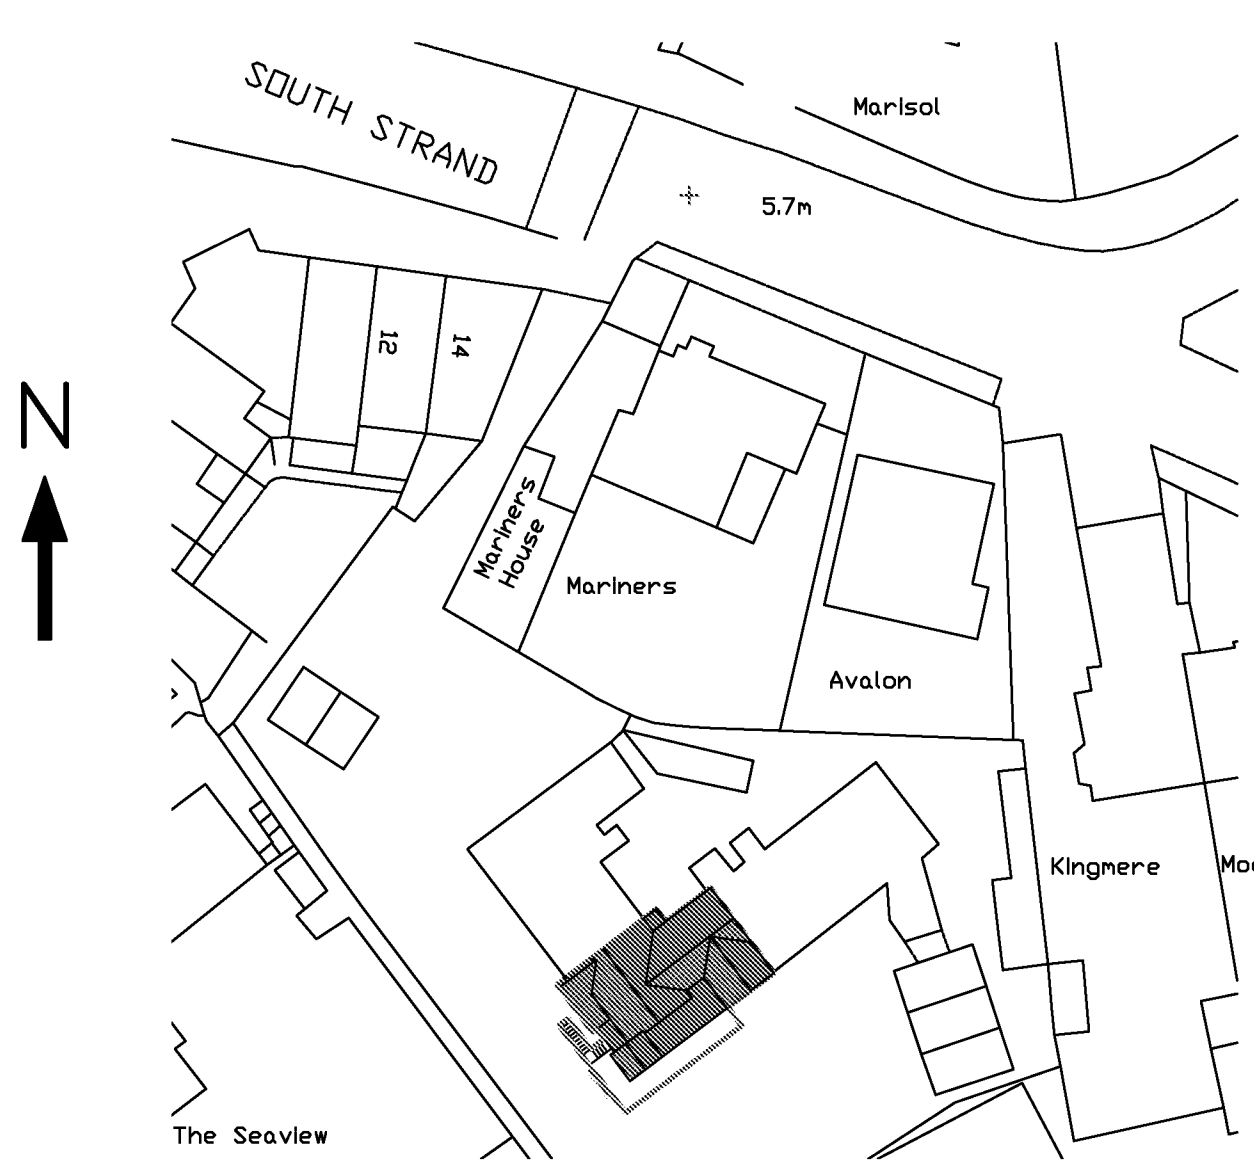

BLOCK 1:500

All dimensions to be checked on site prior to commencement of work, except for planning purposes. This drawing is the copyright of CALDOTECH LTD and may not be copied, altered or reproduced in any way without written authority.			
CALDOTECH LTD 41 WILLOWHAYNE AVE EAST PRESTON WEST SUSSEX BN16 1PL Telephone 01903 859176			
EXISTING & PROPOSED FLOOR PLANS, ELEVATIONS, REEF PLAN, LOCATION & BLOCK Flat 6 The Ramblers, South Strand, East Preston BN16 1NY			
CLIENT Mr & Mrs Chambers			
R1	Block Plan amended	RM	07/02/13
Issue	Details	By	Date
SCALE AS SHOWN ON A1 DATE 07/02/13 DRAWING NUMBER 12054/01R1			