


Site Plan - Scale 1:1250 @ A3



SCALE 1 : 1250
SCALE 1 : 1

Site Plan - Scale 1:500 @ A3

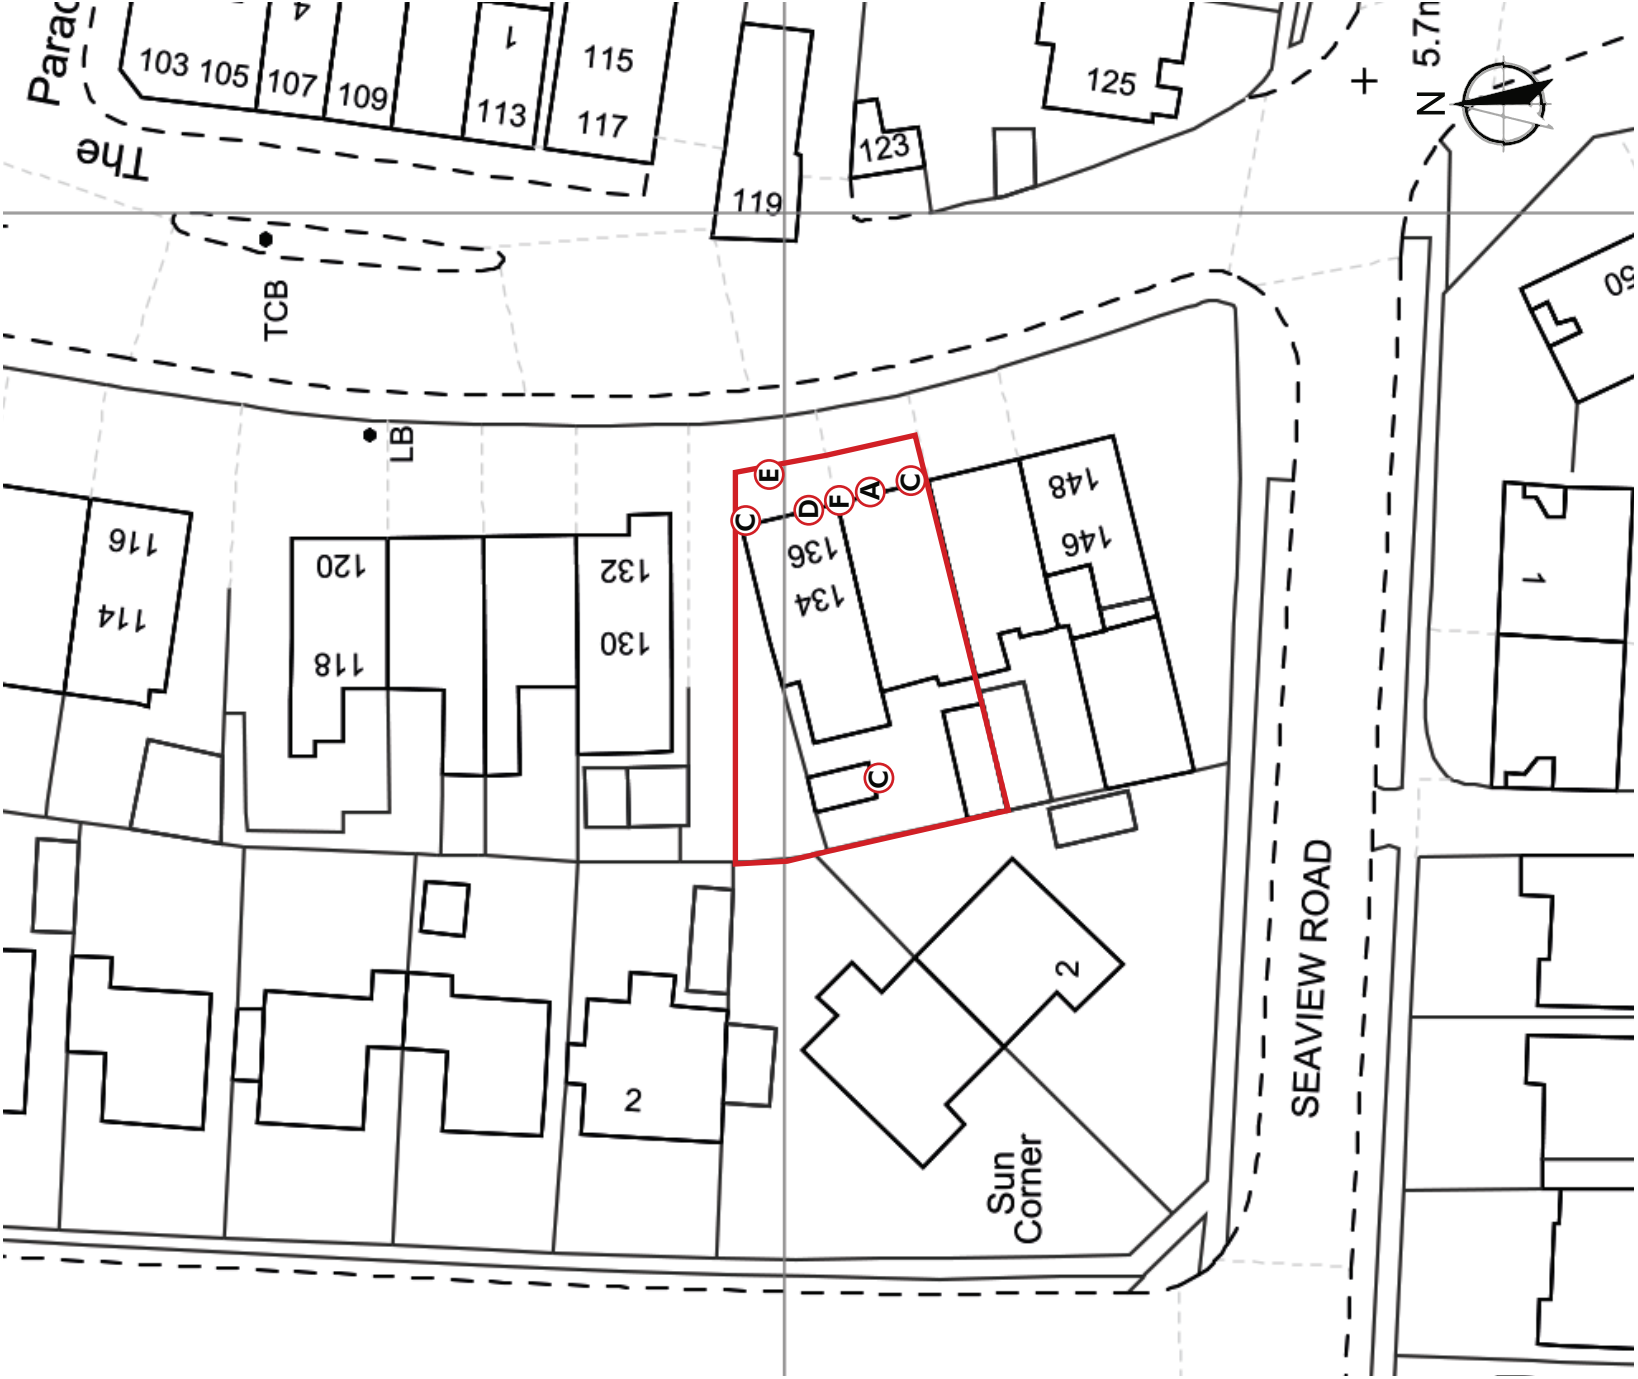

SCALE 1 : 500
SCALE 1 : 1