

WORKS

ARUN DISTRICT COUNCIL

No.

EP 160 07

RECEIVED

22.11.08

SUBSTITUTION

THE WORK IS TO BE CARRIED OUT IN ACCORDANCE WITH THE APPROVAL OF LOCAL AUTHORITY ADMINISTERED BY THE BUILDING CONTROL OFFICER
NO WORK IS TO BE CARRIED OUT PRIOR TO THE RECEIPT OF PLANNING PERMISSION, IF REQUIRED.

ALL WORKS TO BE CARRIED OUT IN STRICT ACCORDANCE WITH RELEVANT PARTS OF BUILDING REGULATIONS ACT 1984 & 1985 AND ALL SUBSEQUENT REVISIONS TO THE APPROVED DOCUMENT 2000 AND SUBSEQUENT AMENDMENTS.

ALL EXTERNAL FINISHES TO MATCH EXISTING. NEW DORMER TO BE TILE HUNG TO MATCH EXISTING. WINDOWS TO BE UPVC AND TO MATCH STYLE MAIN HOUSE.

NO PART OF NEW BUILDING TO EXCEED BOUNDARY.

All dimensions to be checked on site prior to commencement of work, except for planning purposes.

This drawing is the copyright of

CALDOTECH LTD

and may not be copied, altered or reproduced in any way without written authority.

CALDOTECH LTD

41 WILLOWHAYNE AVE

EAST PRESTON

WEST SUSSEX

BN16 1PL

Telephone

01903 859176

PROPOSED ELEVATIONS

5 Kithurst Close
East Preston
West Sussex
BN16 2TQ

CLIENT Mr & Mrs N Pyott


Revision Details By Date

R1 Remove Fire Escape & Julietta Balcony EM 22/11/07

SCALE 1:200 on A3


DATE 22/11/07

DRAWING NUMBER 6277/05 RJ

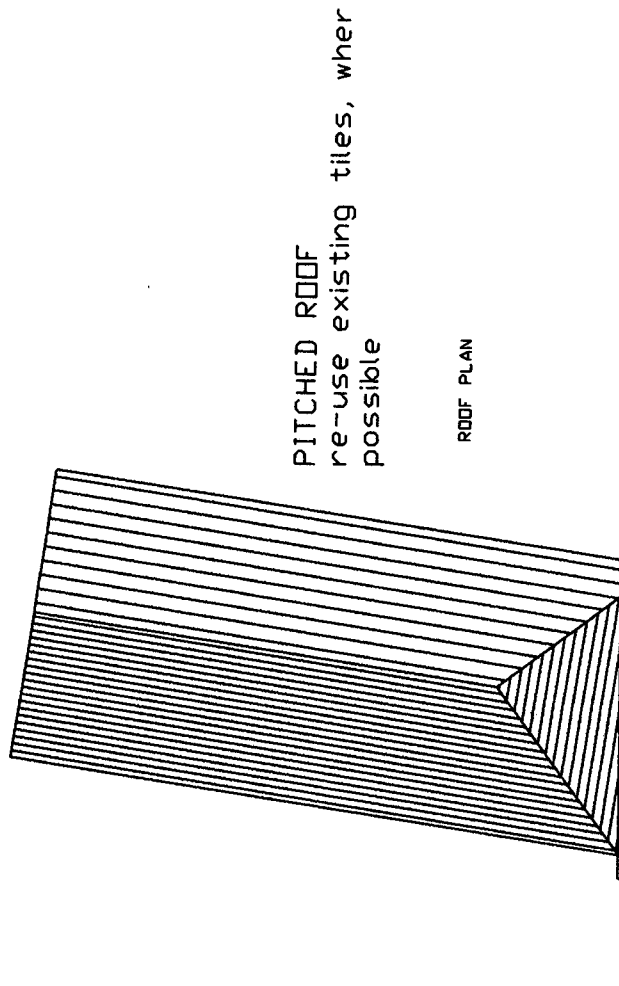

PITCHED ROOF
re-use existing tiles, where possible

ROOF PLAN

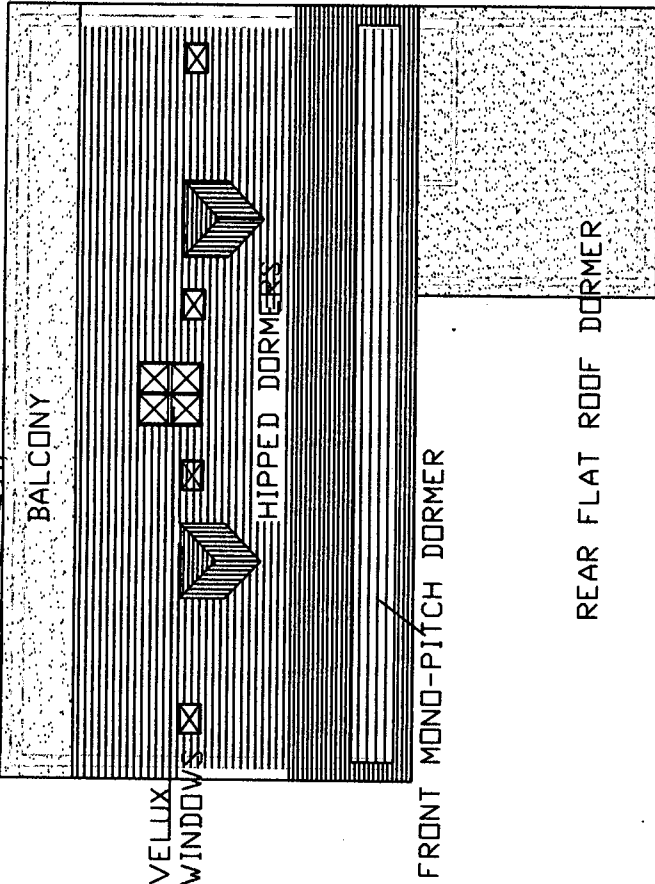


BALCONY

VELUX
WINDOWS


HIPPED DORMERS

FRONT MONO-PITCH DORMER


REAR FLAT ROOF DORMER

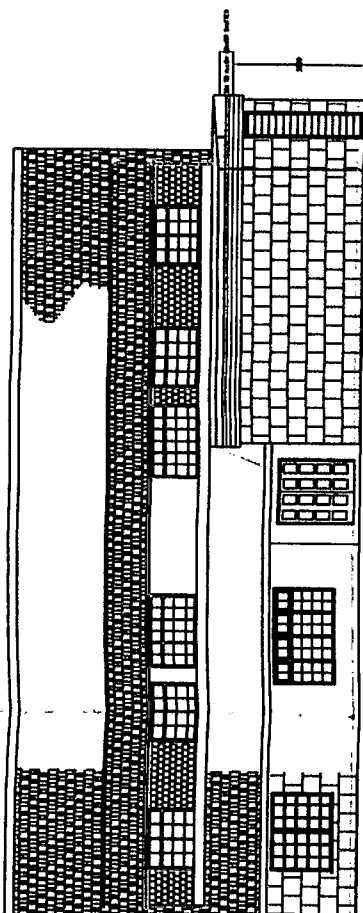


FRONT (north)

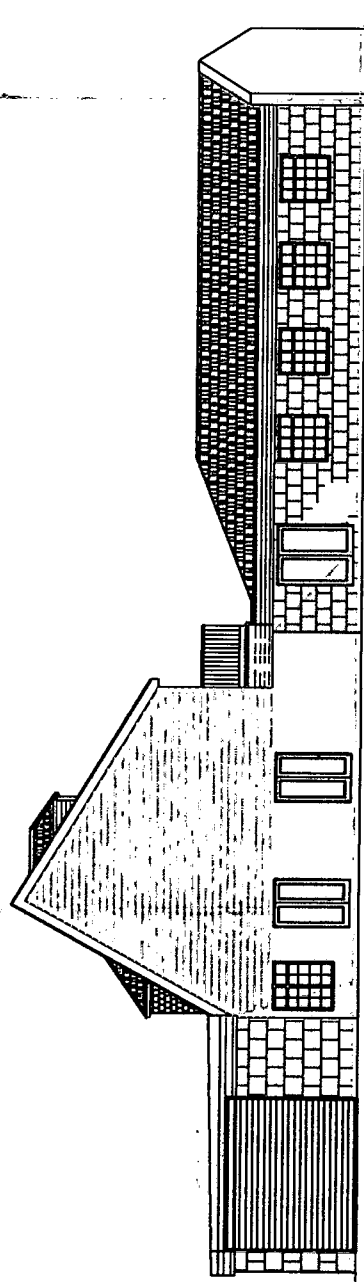

SIDE (west)

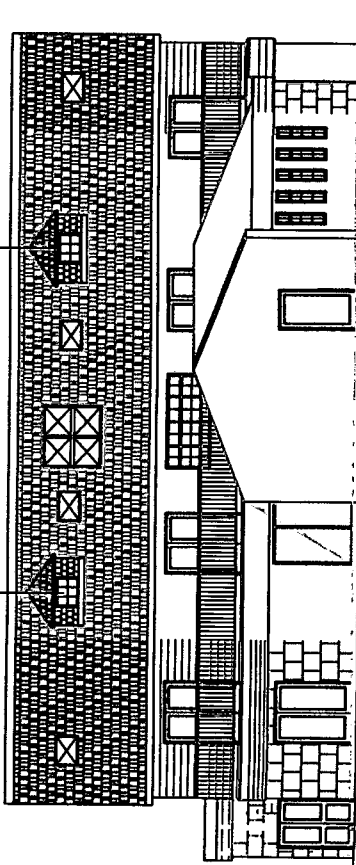

REAR (south)

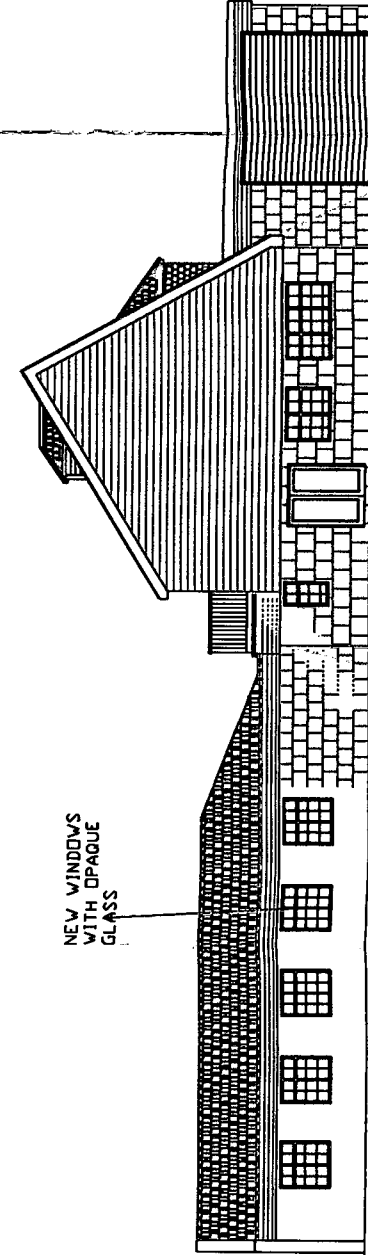

SIDE (east)

NEW WINDOWS
WITH OPAQUE
GLASS

ESCAPE STAIRS 2M x 3M, G-200