

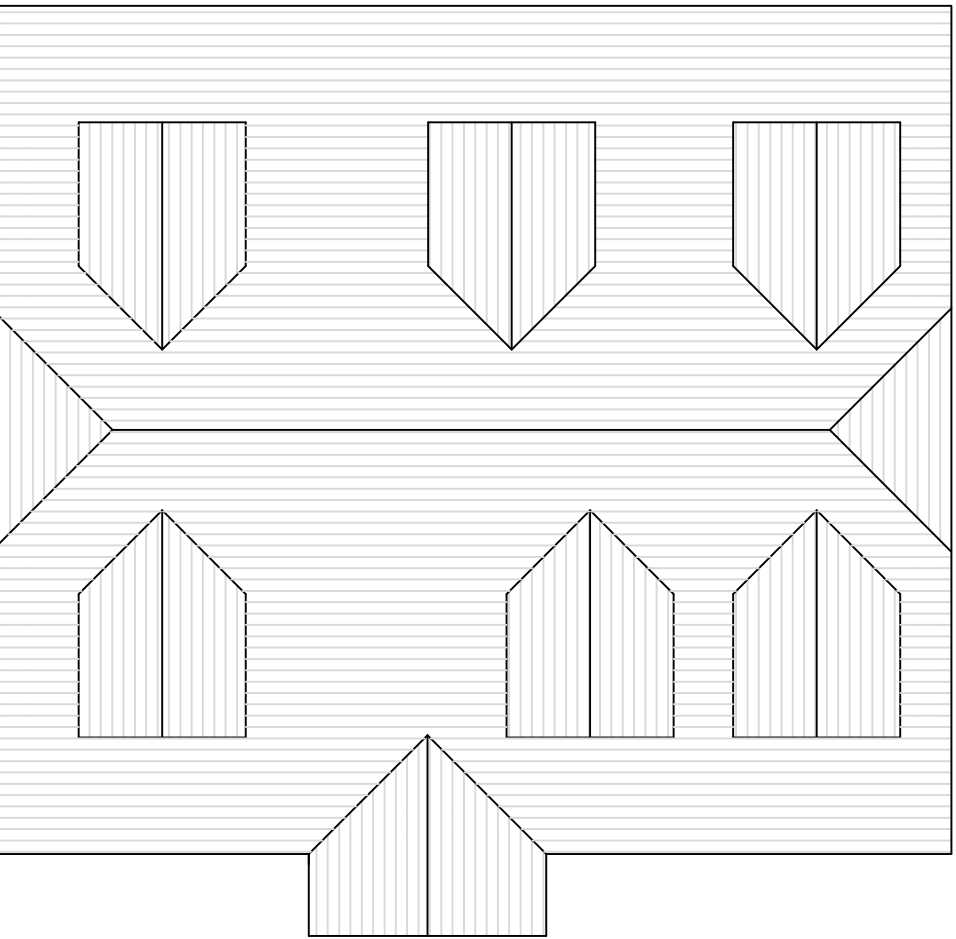
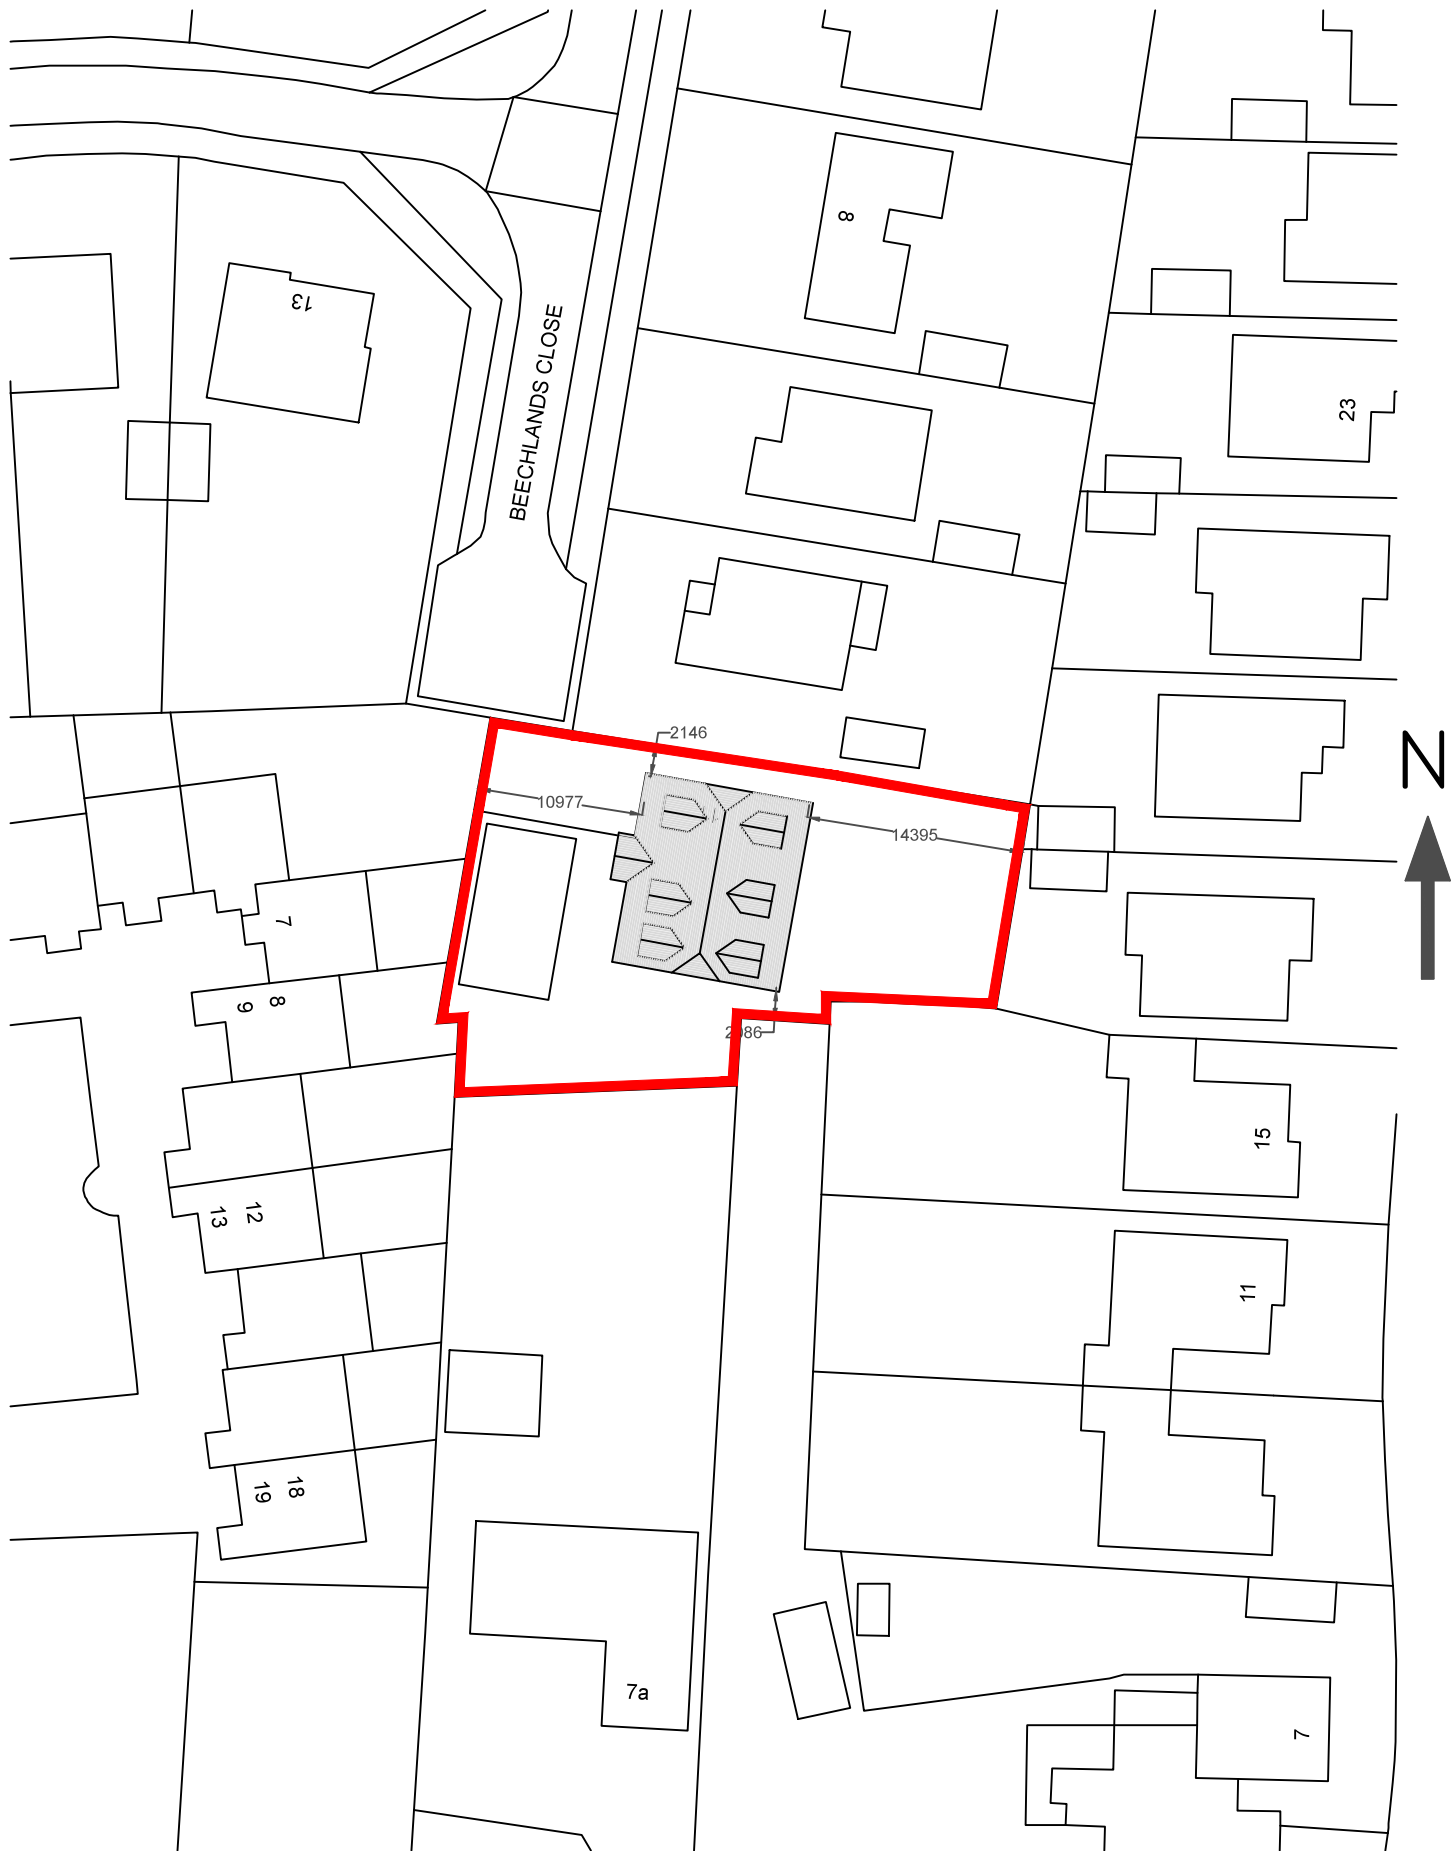


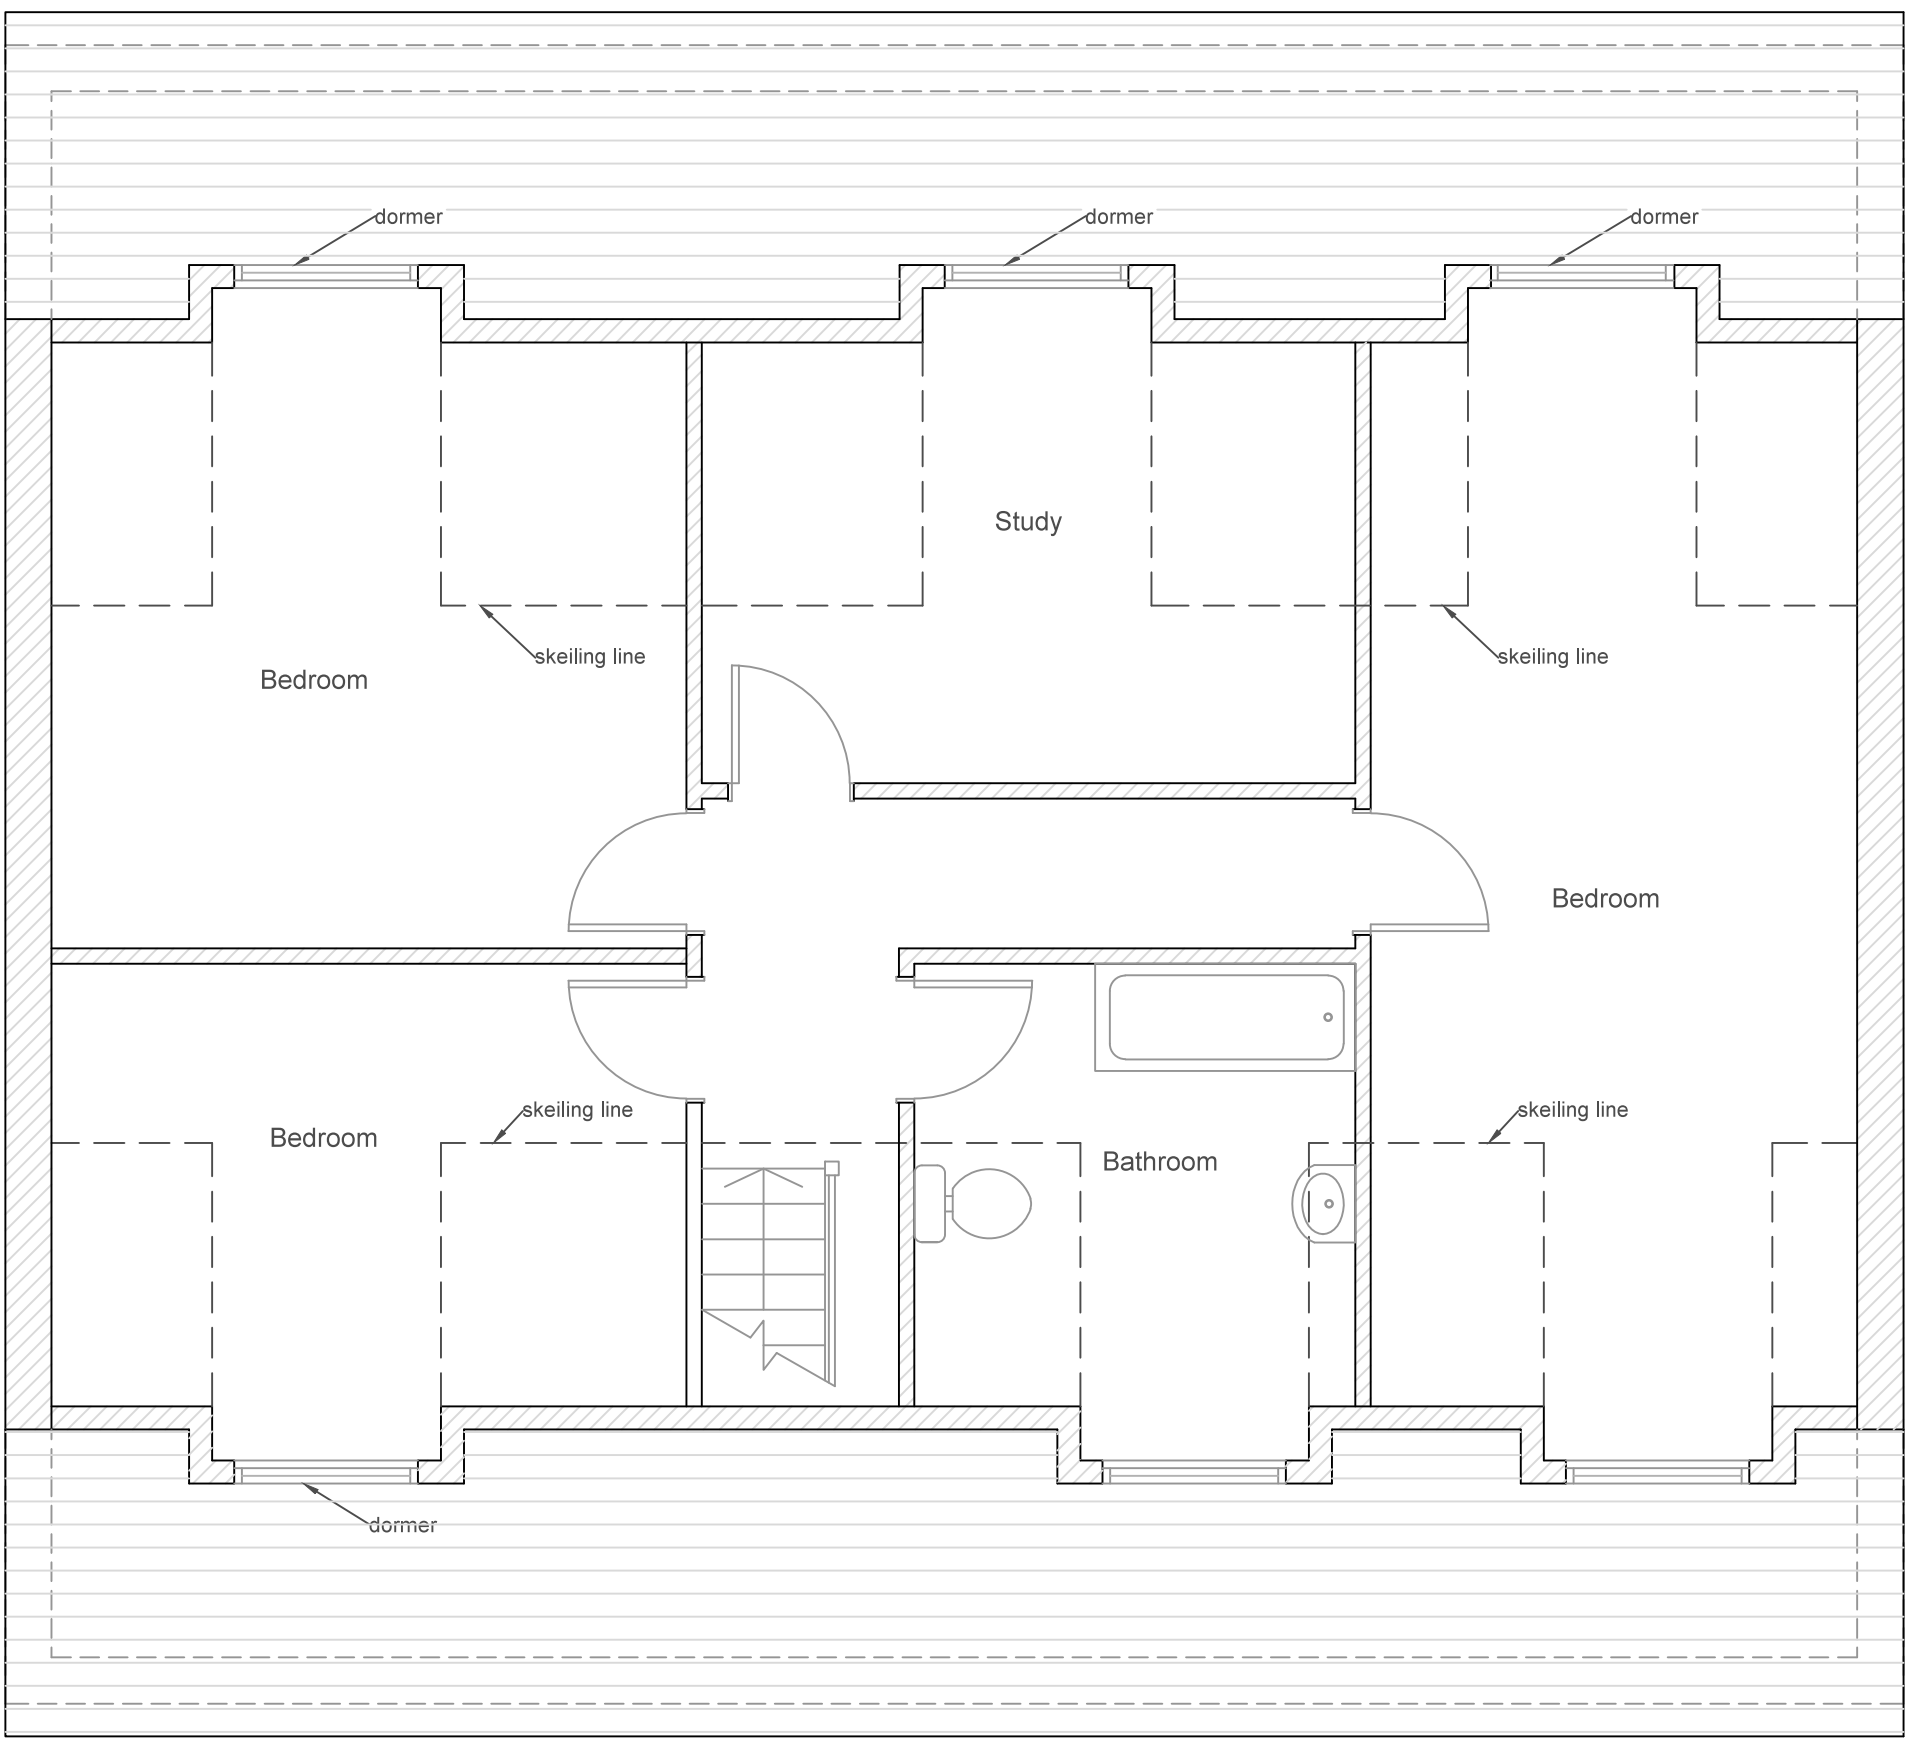

Elevations (1:100)

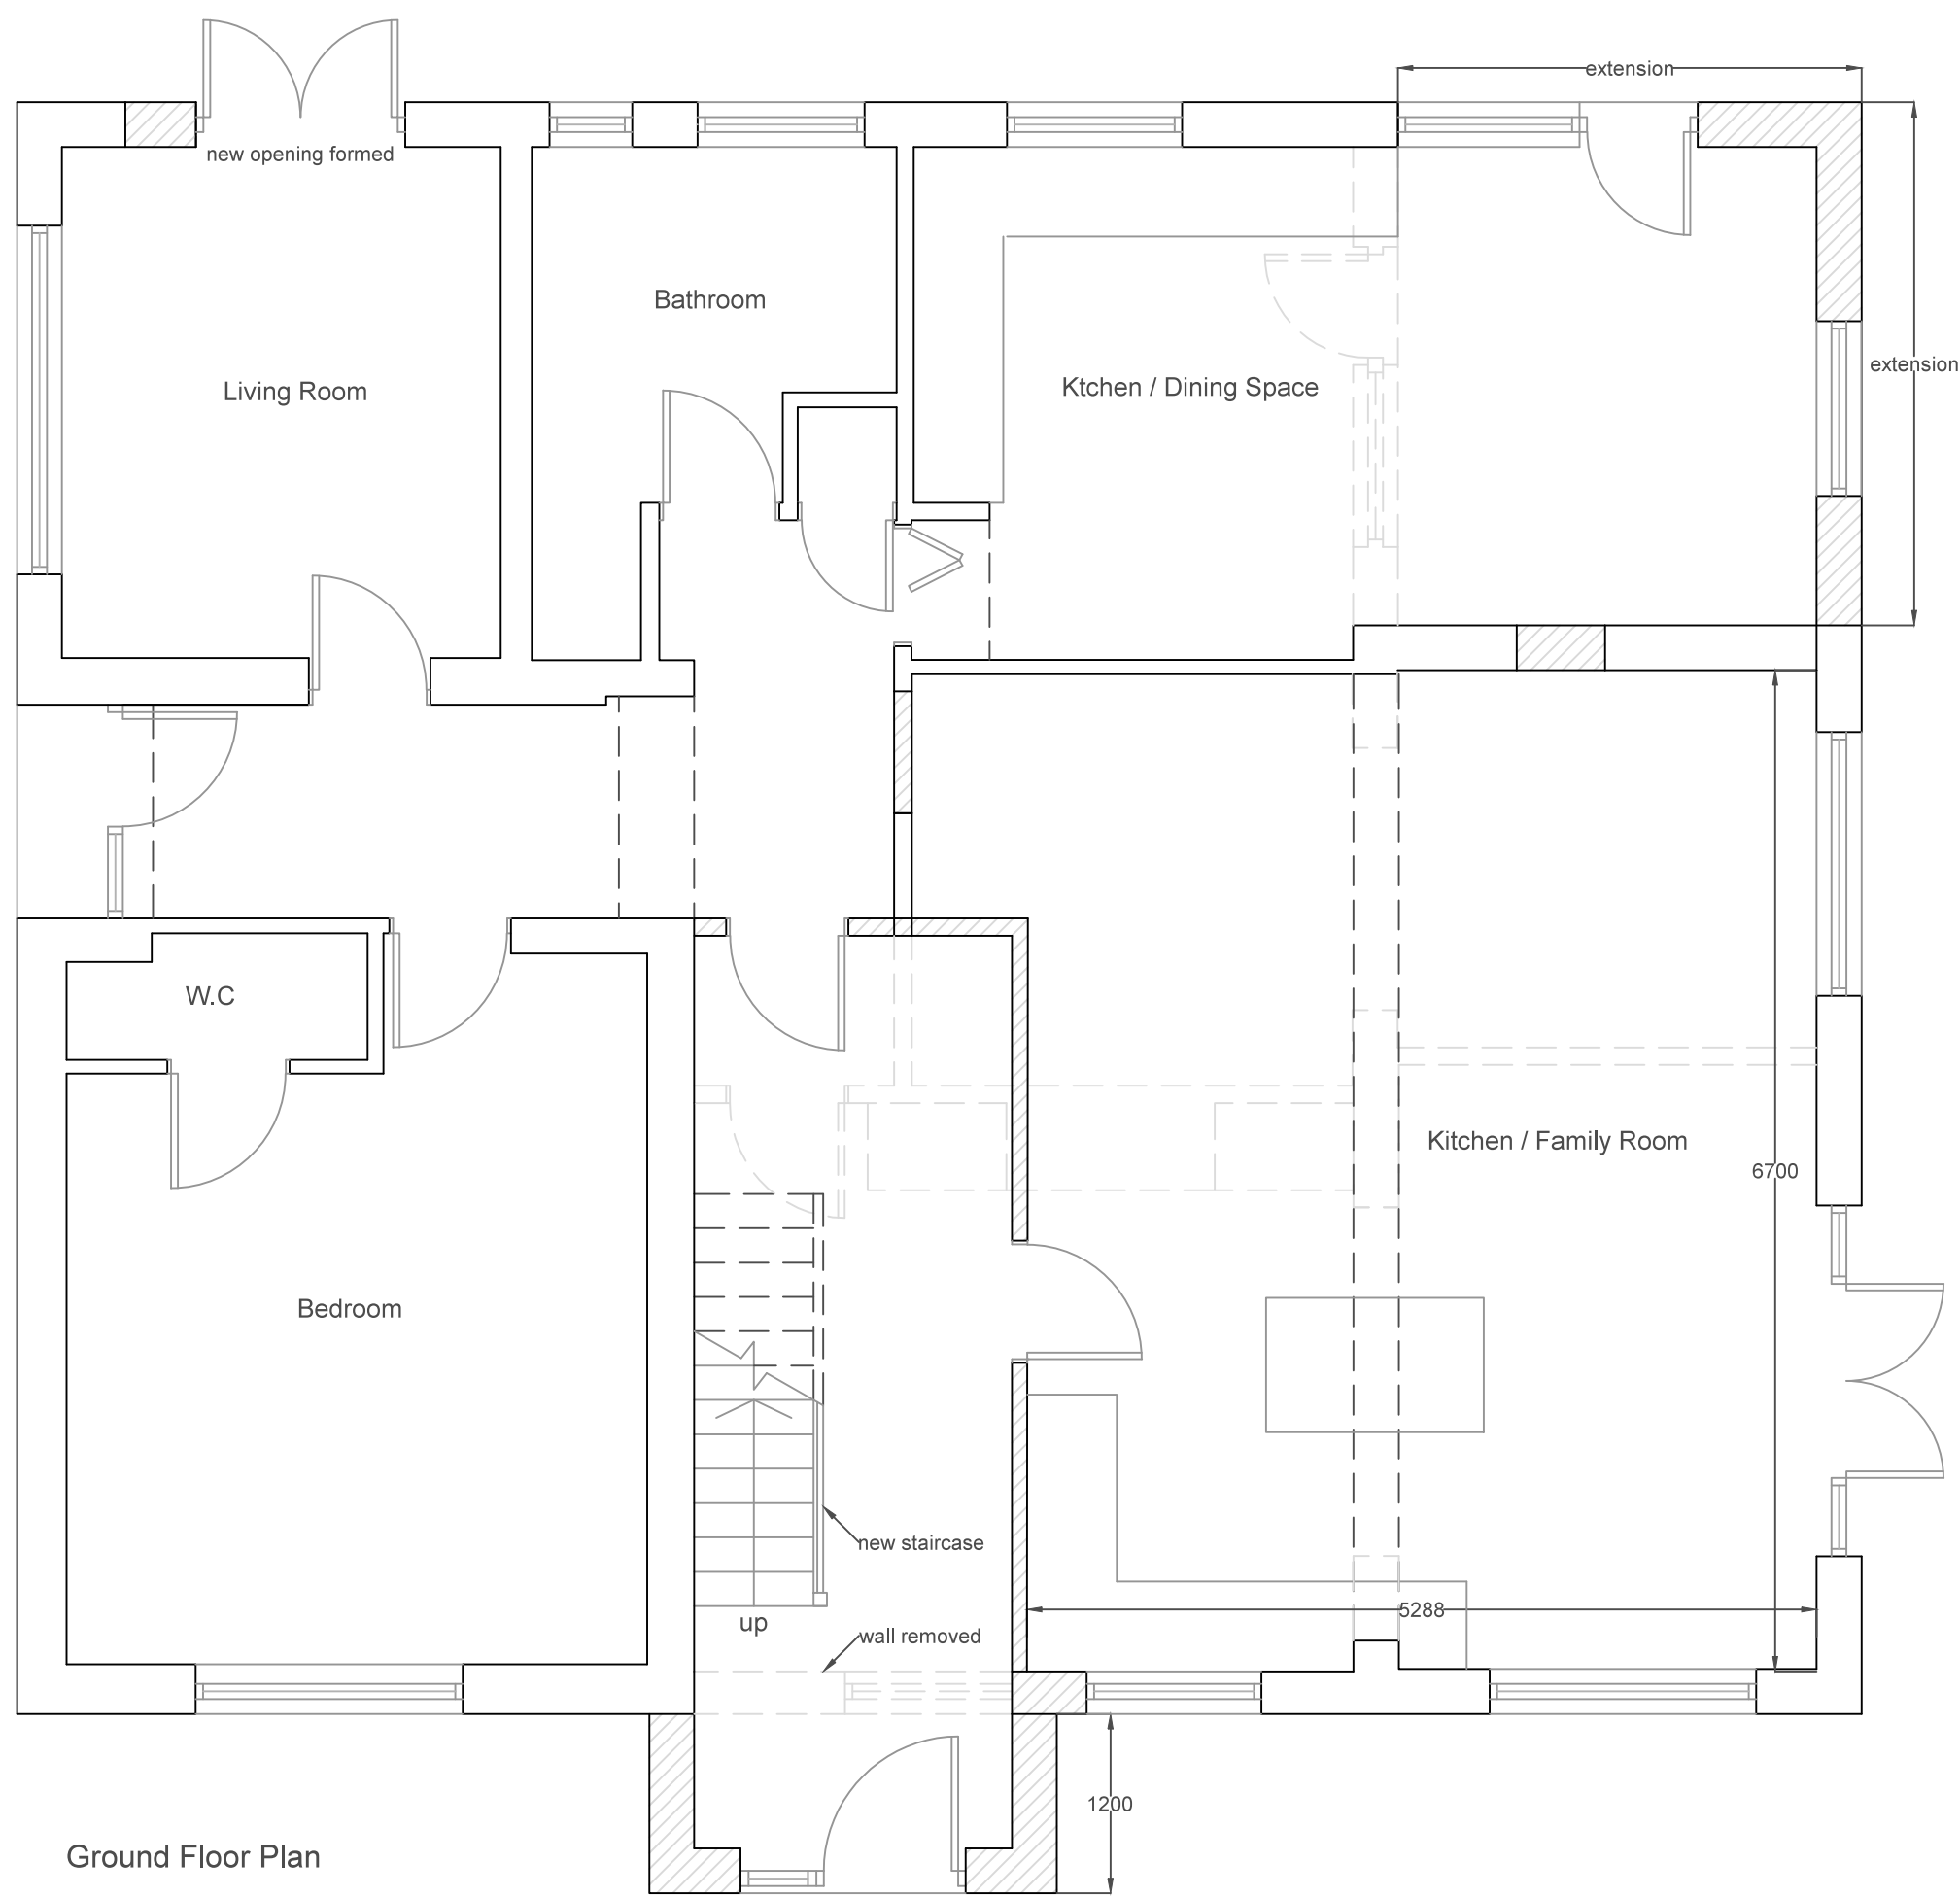

Plans (1:50)

Roof Plan (1:100)

Revisions		
Rev	Description	By
a	Additional Information	LW
All dimensions to be checked on site prior to commencement of work, except for planning purposes. This drawing is the copyright of Inspired Design Studio Ltd. and may not be copied, altered or reproduced in any way without written authority.		
Client: Mrs K Wetherfield		
Project Address: 11 Beechlands Close East Preston West Sussex BN16 1JT		
Drawing Title: Proposed Floor Plans, Elevations, Roof Plan and Site Block Plan		
Drawing Number: 1091.01.a		
Scale: As stated printed @ A1		
Date: 06/07/2017		