


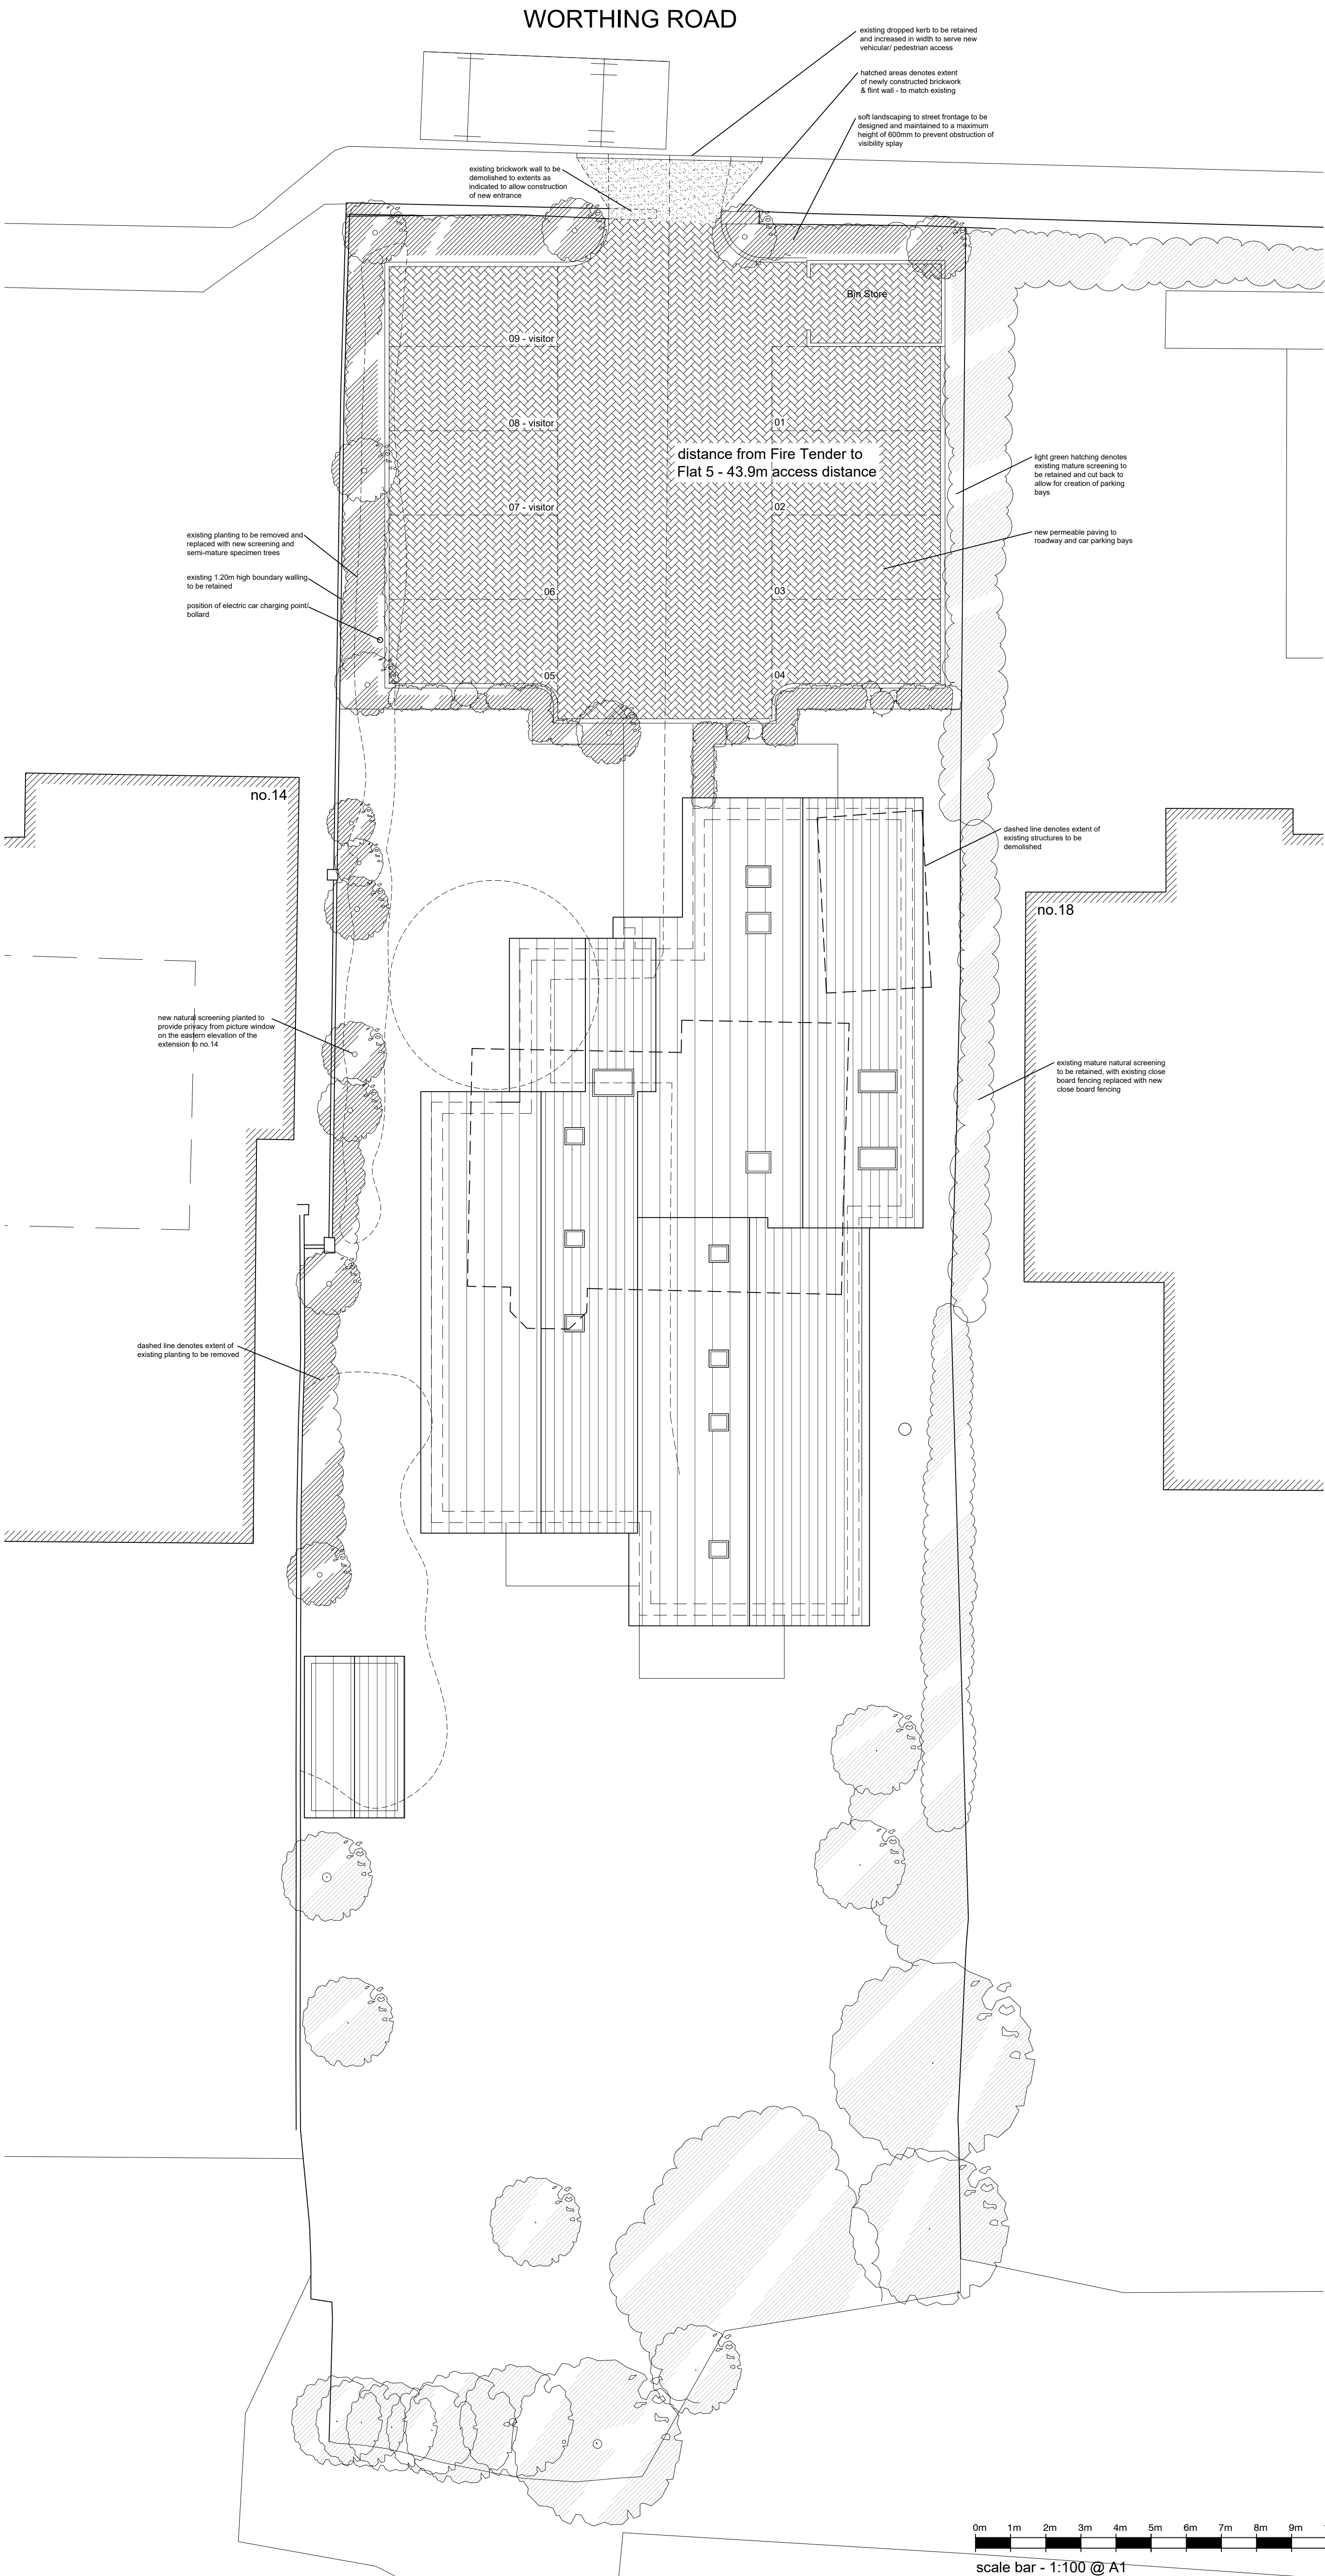

NOTES
DO NOT SCALE OFF THIS DRAWING
CHECK ALL DIMENSIONS ON SITE BEFORE ANY WORK IS COMMENCED
ALL GOODS MATERIALS AND WORKMANSHIP MUST CONFORM WITH CURRENT BUILDING REGULATIONS, BRITISH STANDARDS AND CODES OF PRACTICE
COPYRIGHT OF THIS DRAWING IS RETAINED BY THE ARCHITECT AND IT MUST NOT BE REPRODUCED WITHOUT WRITTEN CONSENT



D	16.12.20	jb	velux windows added to the roof plan
C	24.10.17	ec	bin store amended following planners comments
B	27.09.17	ec	feature windows omitted and rooflights added to first floor flats
A	16.08.16	ec	PLANNING ISSUE
REV	DATE	BY	AMENDMENT

**folkes architects**

THE DESIGN STUDIO
94 High Street
Steyning
West Sussex
BN16 5SD
1 01903 988829
1 01903 816498
info@folkesarchitects.co.uk

CLIENT
Randall & Chisnall Construction Ltd


JOB TITLE
**Proposed Development
16 Worthing Road
East Preston
Littlehampton
BN16 1AZ**

DRAWING TITLE
**Proposed Site Plan

PLANNING ISSUE**

DATE	Aug '17	SCALE	1:100 @ A1	DRAWN BY	ec
				CHECKED BY	mf

JOB NO.	1681	DRAWING NO.	2.01	REVISION	D
---------	------	-------------	------	----------	---

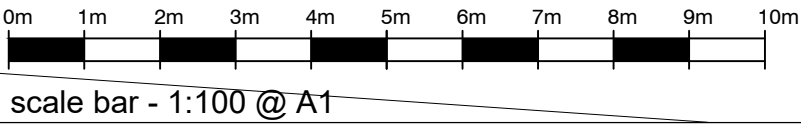

scale bar - 1:100 @ A1