


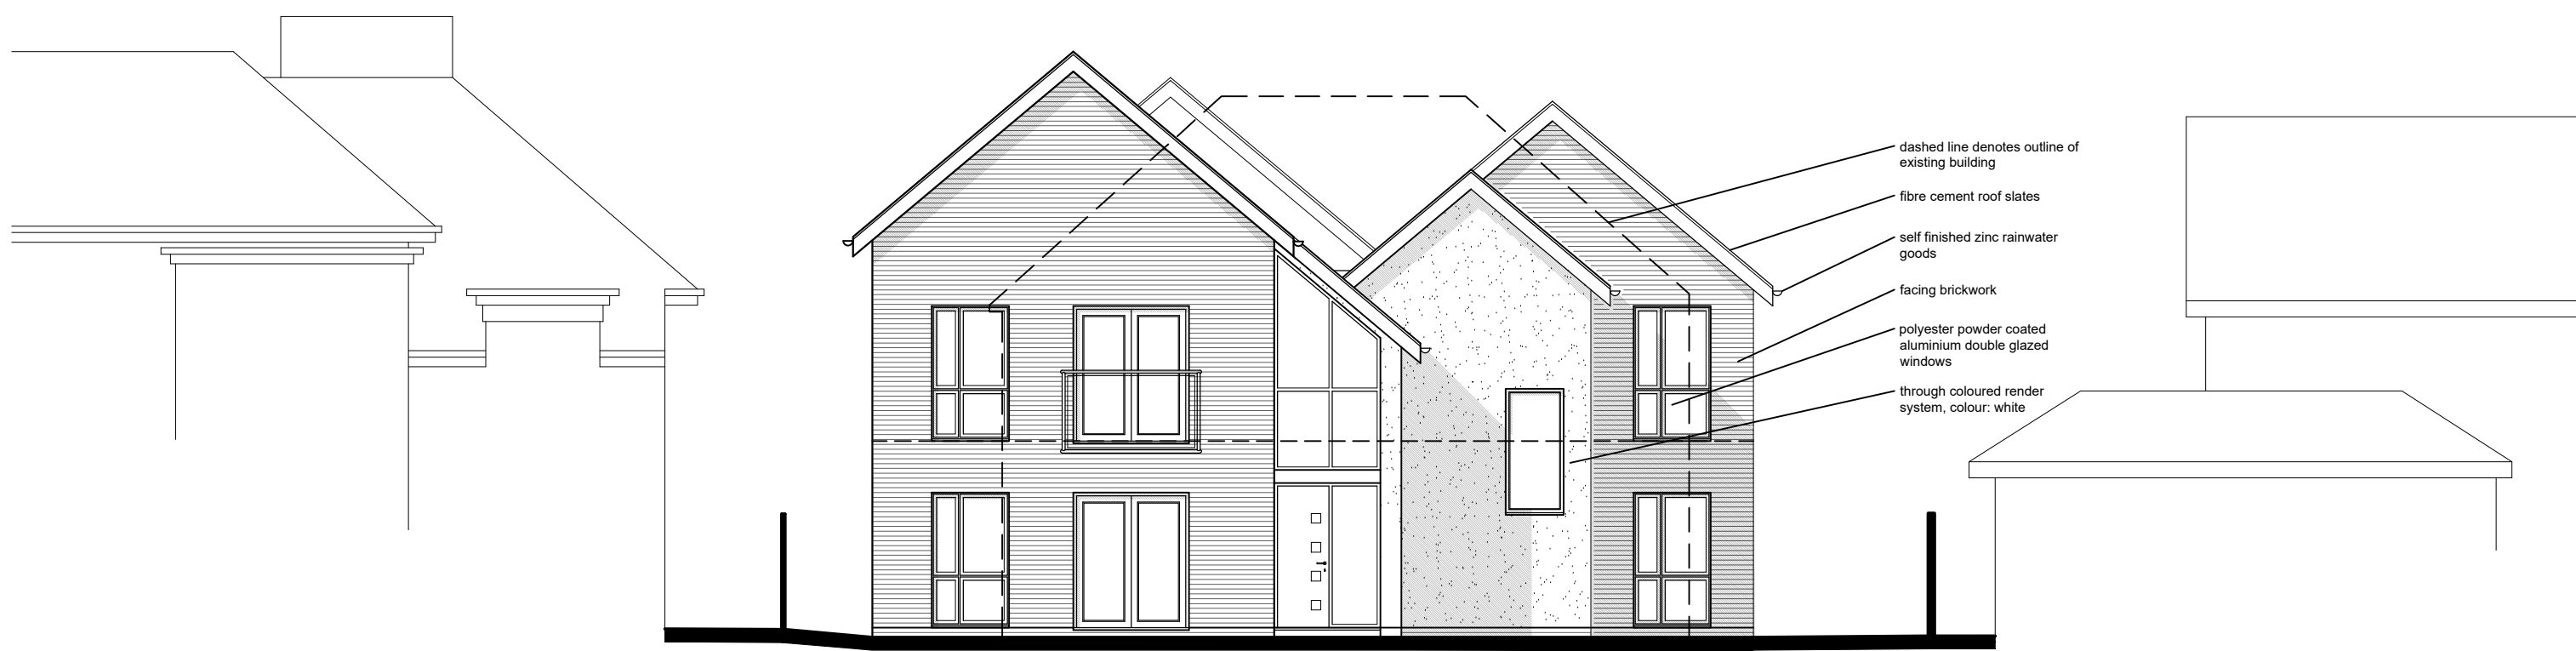


North Elevation As Proposed



East Elevation As Proposed



South Elevation As Proposed

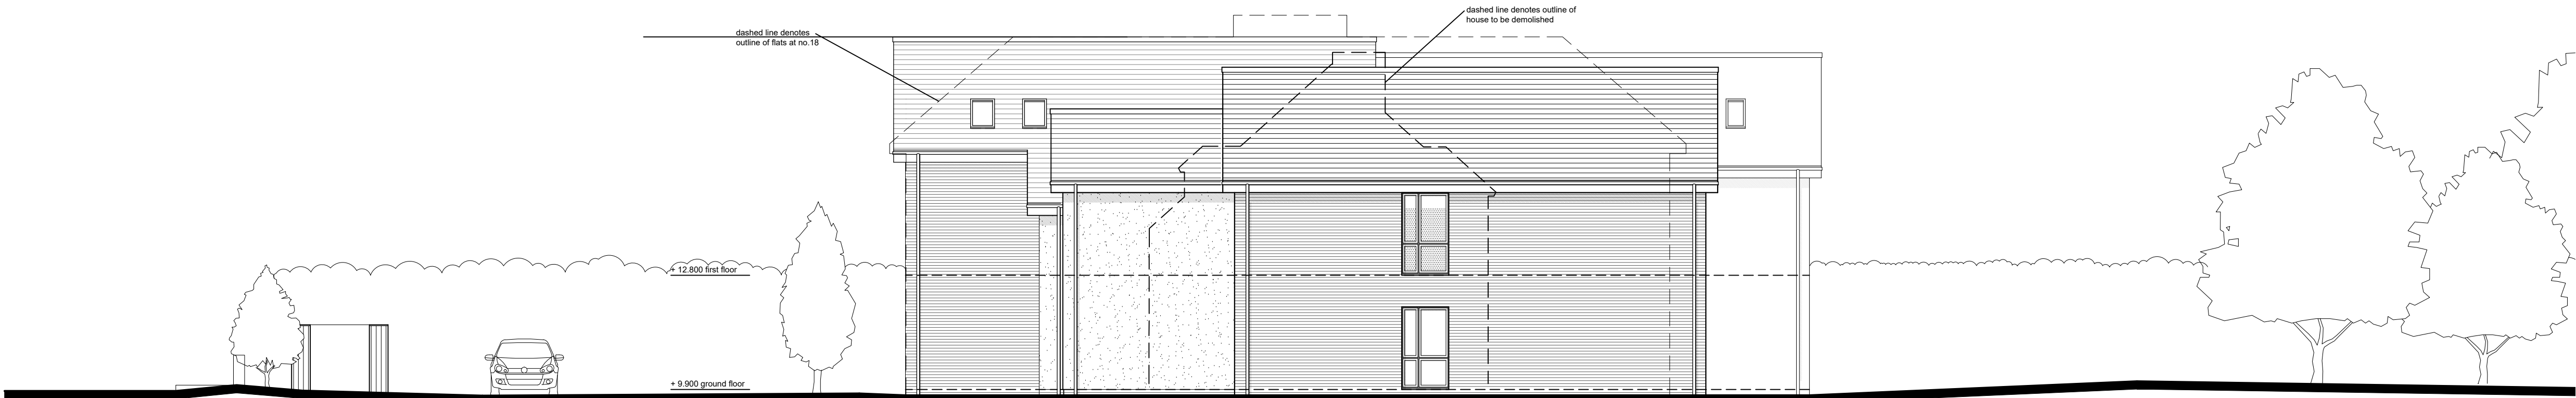


West Elevation As Proposed

NOTES

- DO NOT SCALE OFF THIS DRAWING EXCEPT FOR PLANNING PURPOSES
- CHECK ALL DIMENSIONS ON SITE BEFORE ANY WORK IS COMMENCED
- ALL GOODS MATERIALS AND WORKMANSHIP MUST CONFORM WITH CURRENT BUILDING REGULATIONS, BRITISH STANDARDS AND CODES OF PRACTICE
- COPYRIGHT OF THIS DRAWING IS RETAINED BY THE ARCHITECT AND IT MUST NOT BE REPRODUCED WITHOUT WRITTEN CONSENT

F	18.12.20	jb	1 velux window added to west elevation
E	16.12.20	jb	2 velux windows added to west elevation
D	24.10.17	ec	bin store relocated following planners comments
C	27.09.17	ec	feature windows omitted and rooflights added to first floor flats
B	20.09.16	ec	north elevation amended
A	16.08.16	ec	PLANNING ISSUE
REV	DATE	BY	AMENDMENT

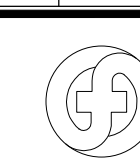**folkes architects**

THE DESIGN STUDIO
94 High Street
Seyring
West Sussex
BN14 3SD

T 01903 858829
F 01903 816486
info@folkesarchitects.co.uk

CLIENT

Randall & Chisnall Construction Ltd

JOB TITLE

**Proposed Development
16 Worthing Road
East Preston
Littlehampton
BN16 1AZ**

DRAWING TITLE

Proposed Development Elevations

PLANNING ISSUE

DATE	SCALE	DRAWN BY	ec
Aug '17	1:100 @ A1	CHECKED BY	mf

JOB NO.	DRAWING NO.	REVISION
1681	2.03	F

0m 1m 2m 3m 4m 5m 6m 7m 8m 9m 10m

scale bar - 1:100 @ A1