




This drawing and its contents are the strict copyright of Architectura Design. No reproduction without permission. Do not scale. Written dimensions to be used where given. All dimensions and details to be checked on site. FOR PLANNING PURPOSES ONLY

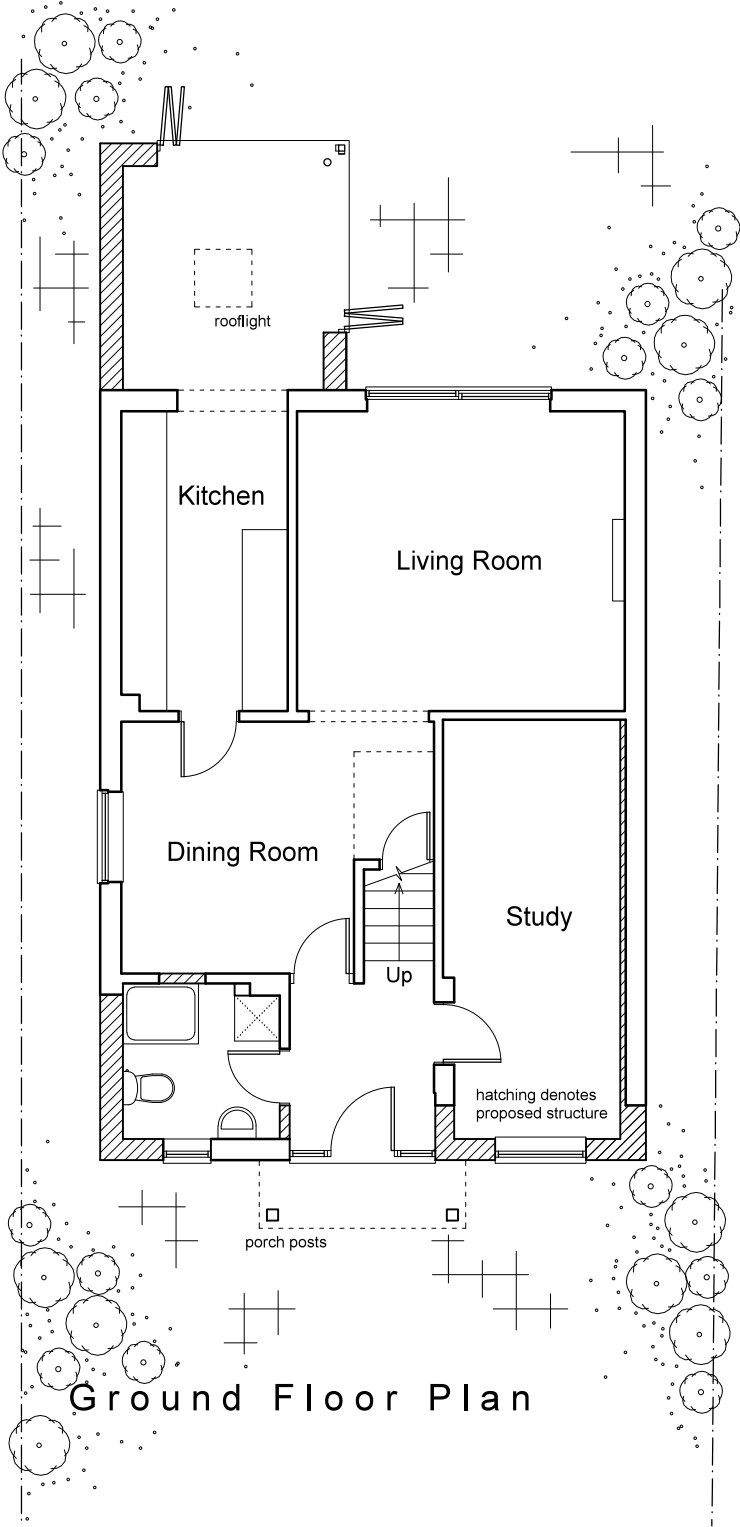

Ground Floor Plan

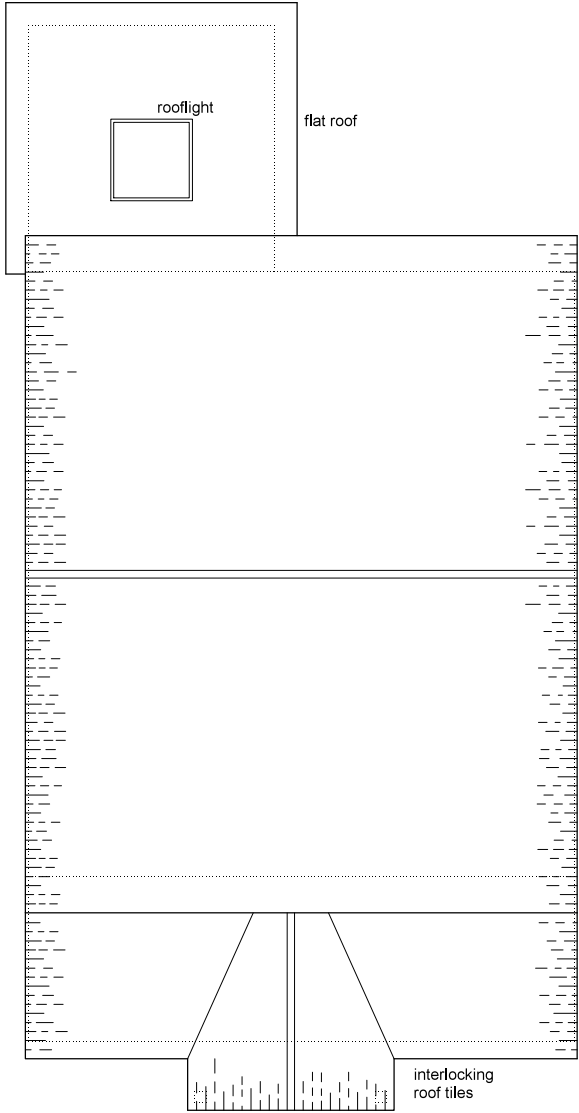

Roof Plan

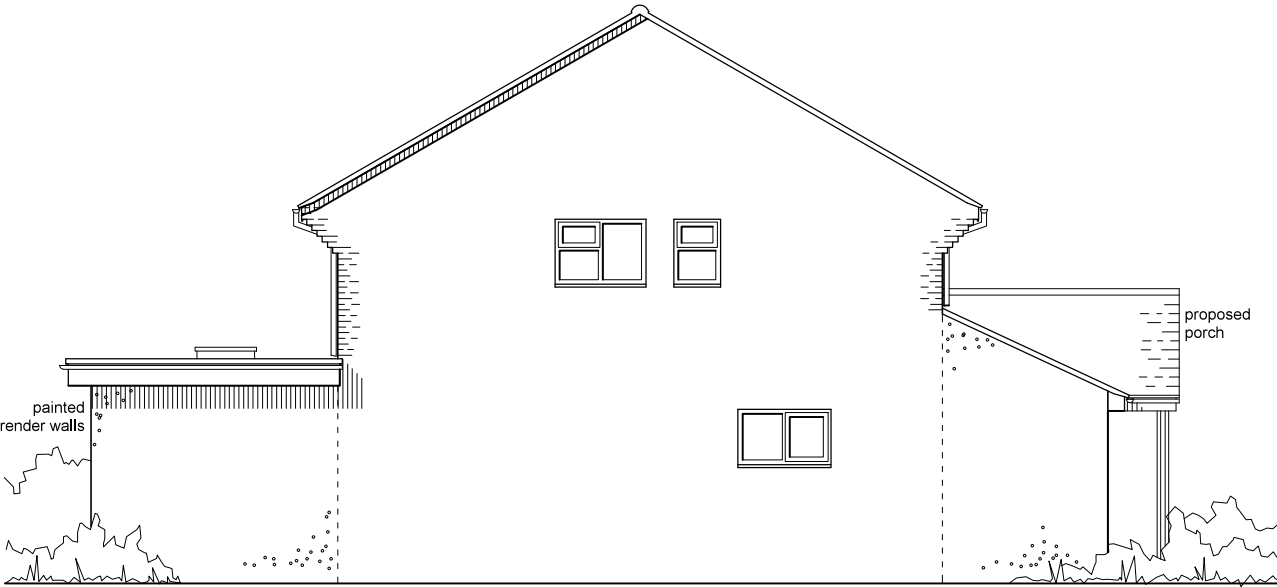

East Elevation



North Elevation

Architectura
Architectural Design & Drawing Service

Proposed Extension and Alterations
at 2 Meadow Park, East Preston
for Mr P Burrell
Drawing P01 December 2019 Scale 1:100 @ A3
Planning Drawing - Floor & Roof Plans and Elevations

