

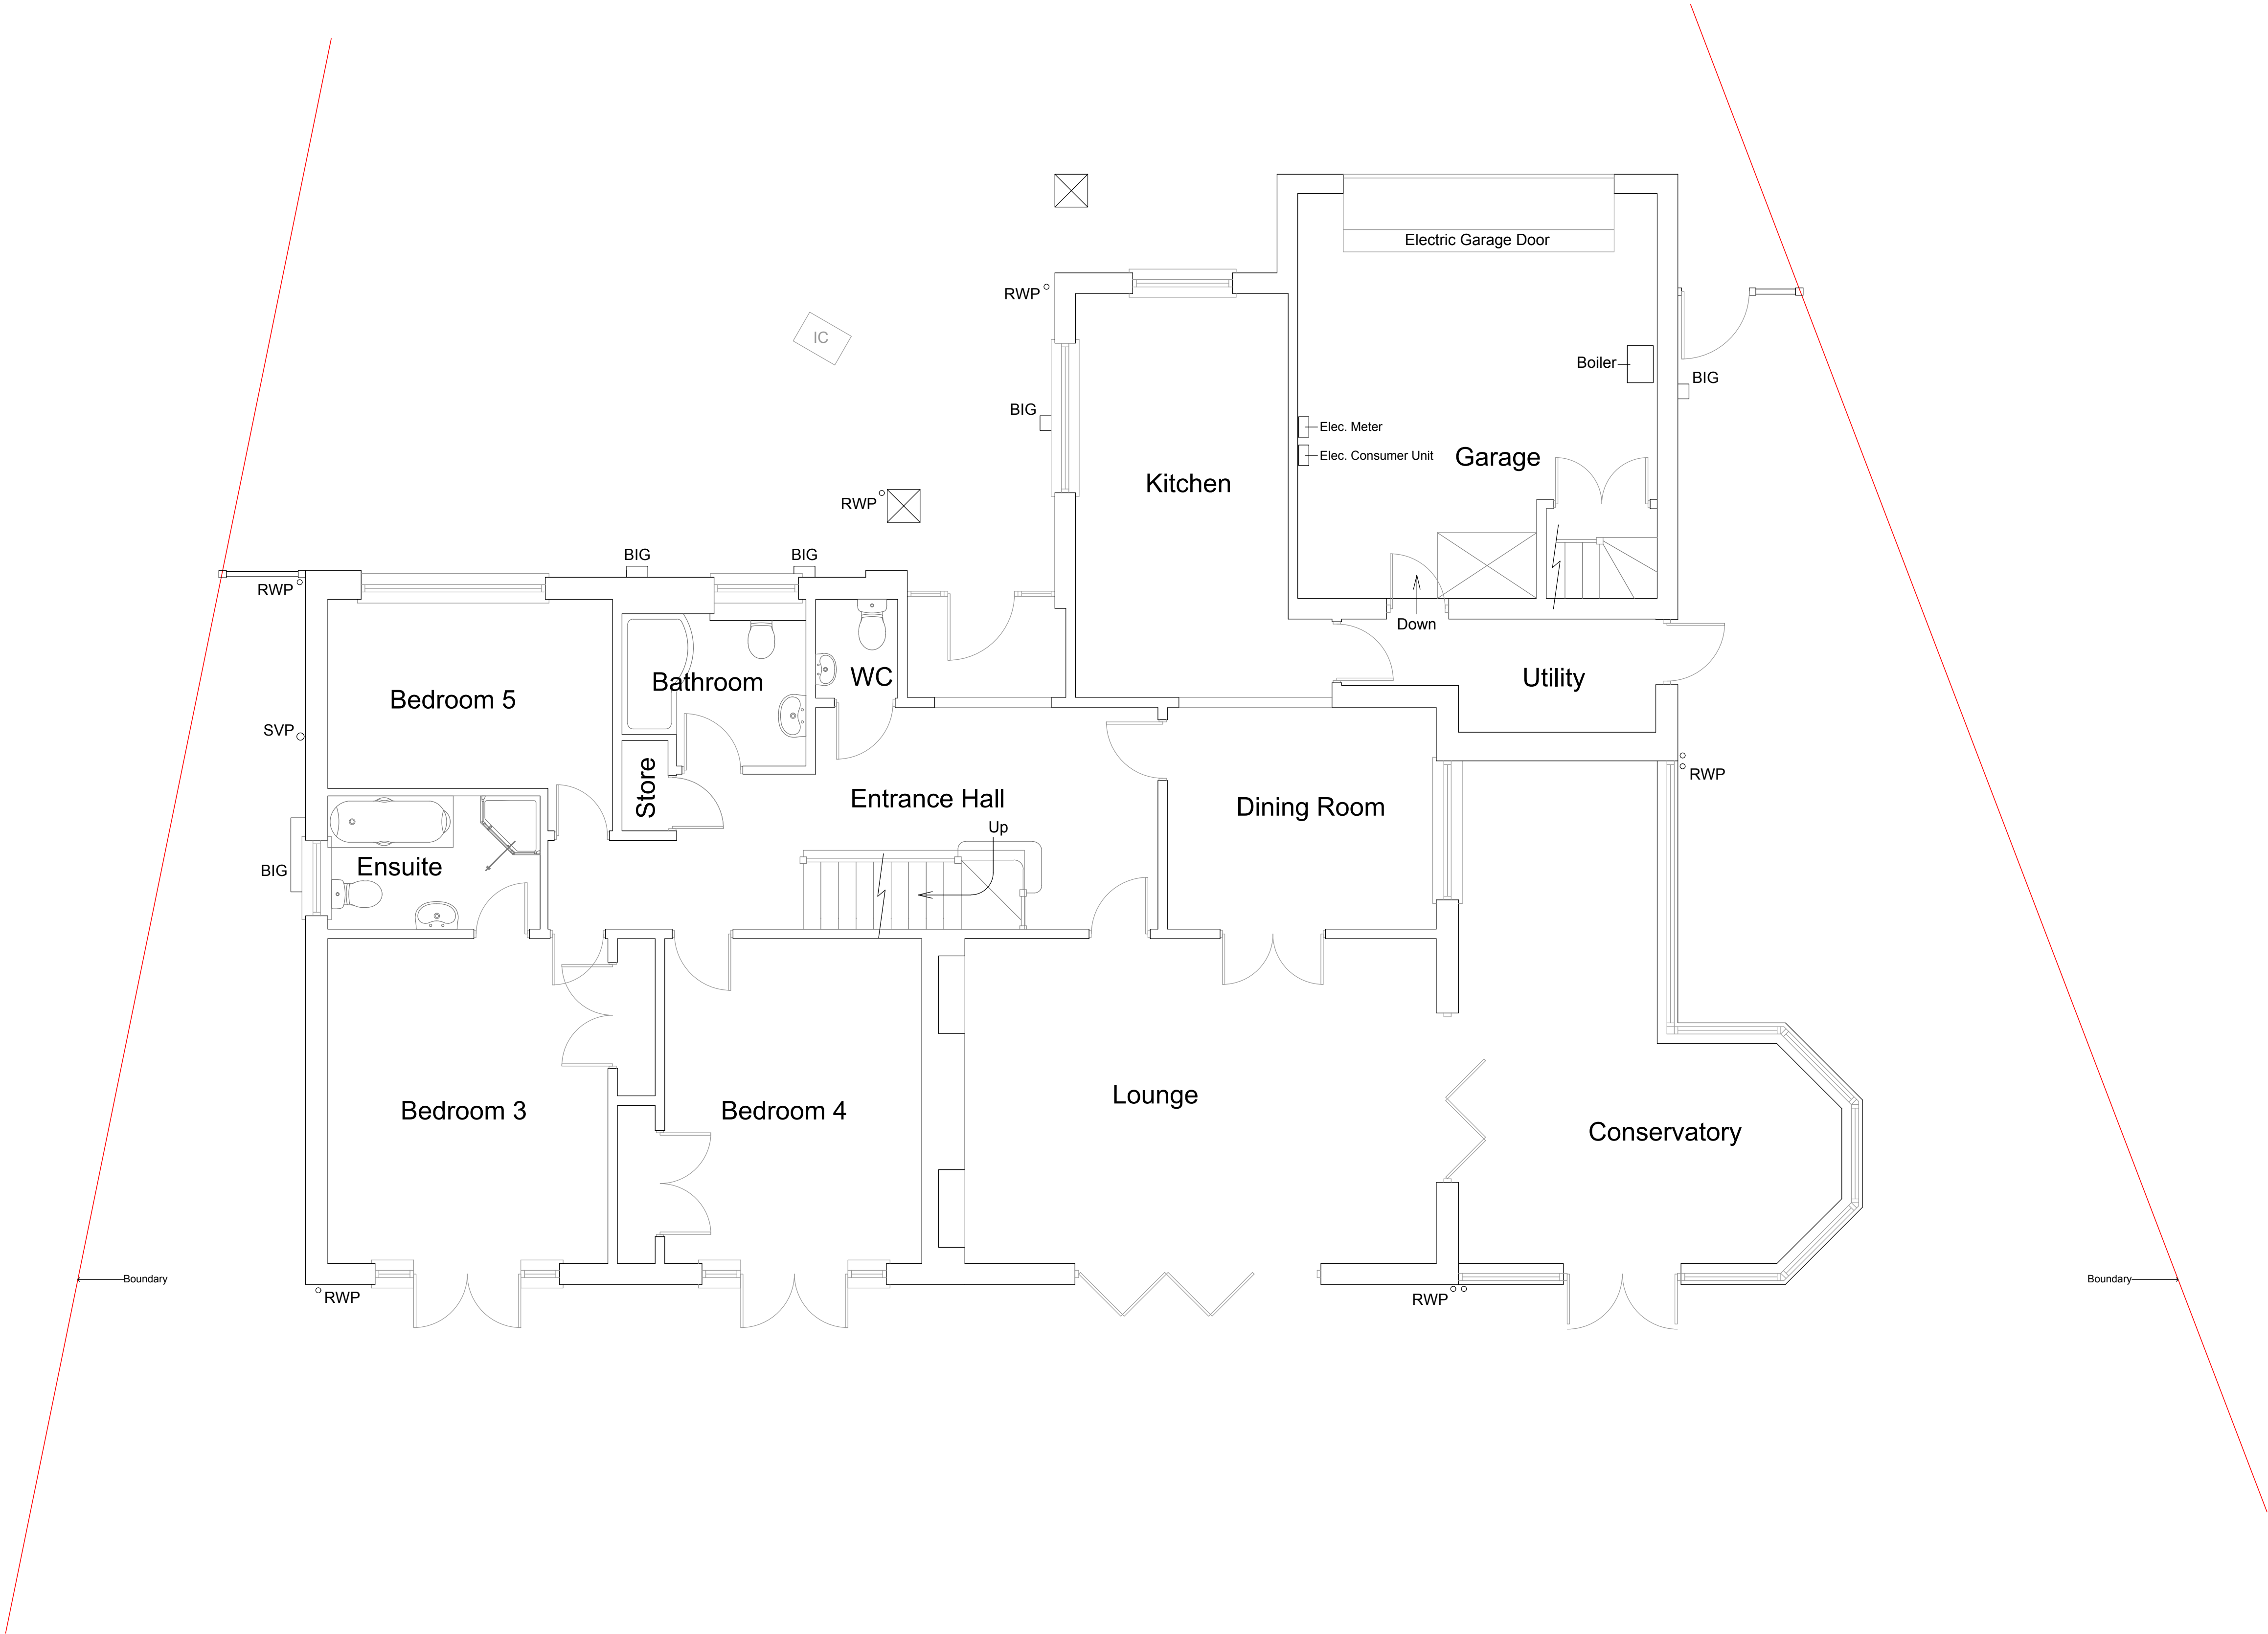


 

Existing
Ground Floor Plan
1:50

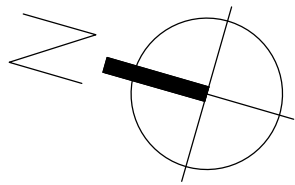

Revisions:

This drawing is the property of Fuller Associates and is not to be copied reproduced, retained or disclosed to any unauthorised person either wholly or in part without prior consent. Do not scale from this drawing except for Planning purposes. Use all figured dimensions only. All figured dimensions to be checked on site prior to construction. All discrepancies, errors and omissions to be reported to Fuller Associates prior to construction. Layout and dimensions existing building to be checked on site.

Chartered Surveyors • Architectural Design



10-11 The Parade, Willowhayne Crescent,
East Preston, West Sussex BN16 1NS

tel: 01903 774754

email: architectural@fuller-associates.co.uk
www.fuller-associates.co.uk

Job Title

4 Selhurst Close, East Preston

Client

Mr & Mrs D Holt

Drawing Name

Ground Floor Plan -
Existing

Drawing Status

Planning

Drawn by BF Date Nov 21

Checked by DF Date Nov 21

Drawing Scale

1:50 at A1

Drawing No Status Revision

213040/ 01