


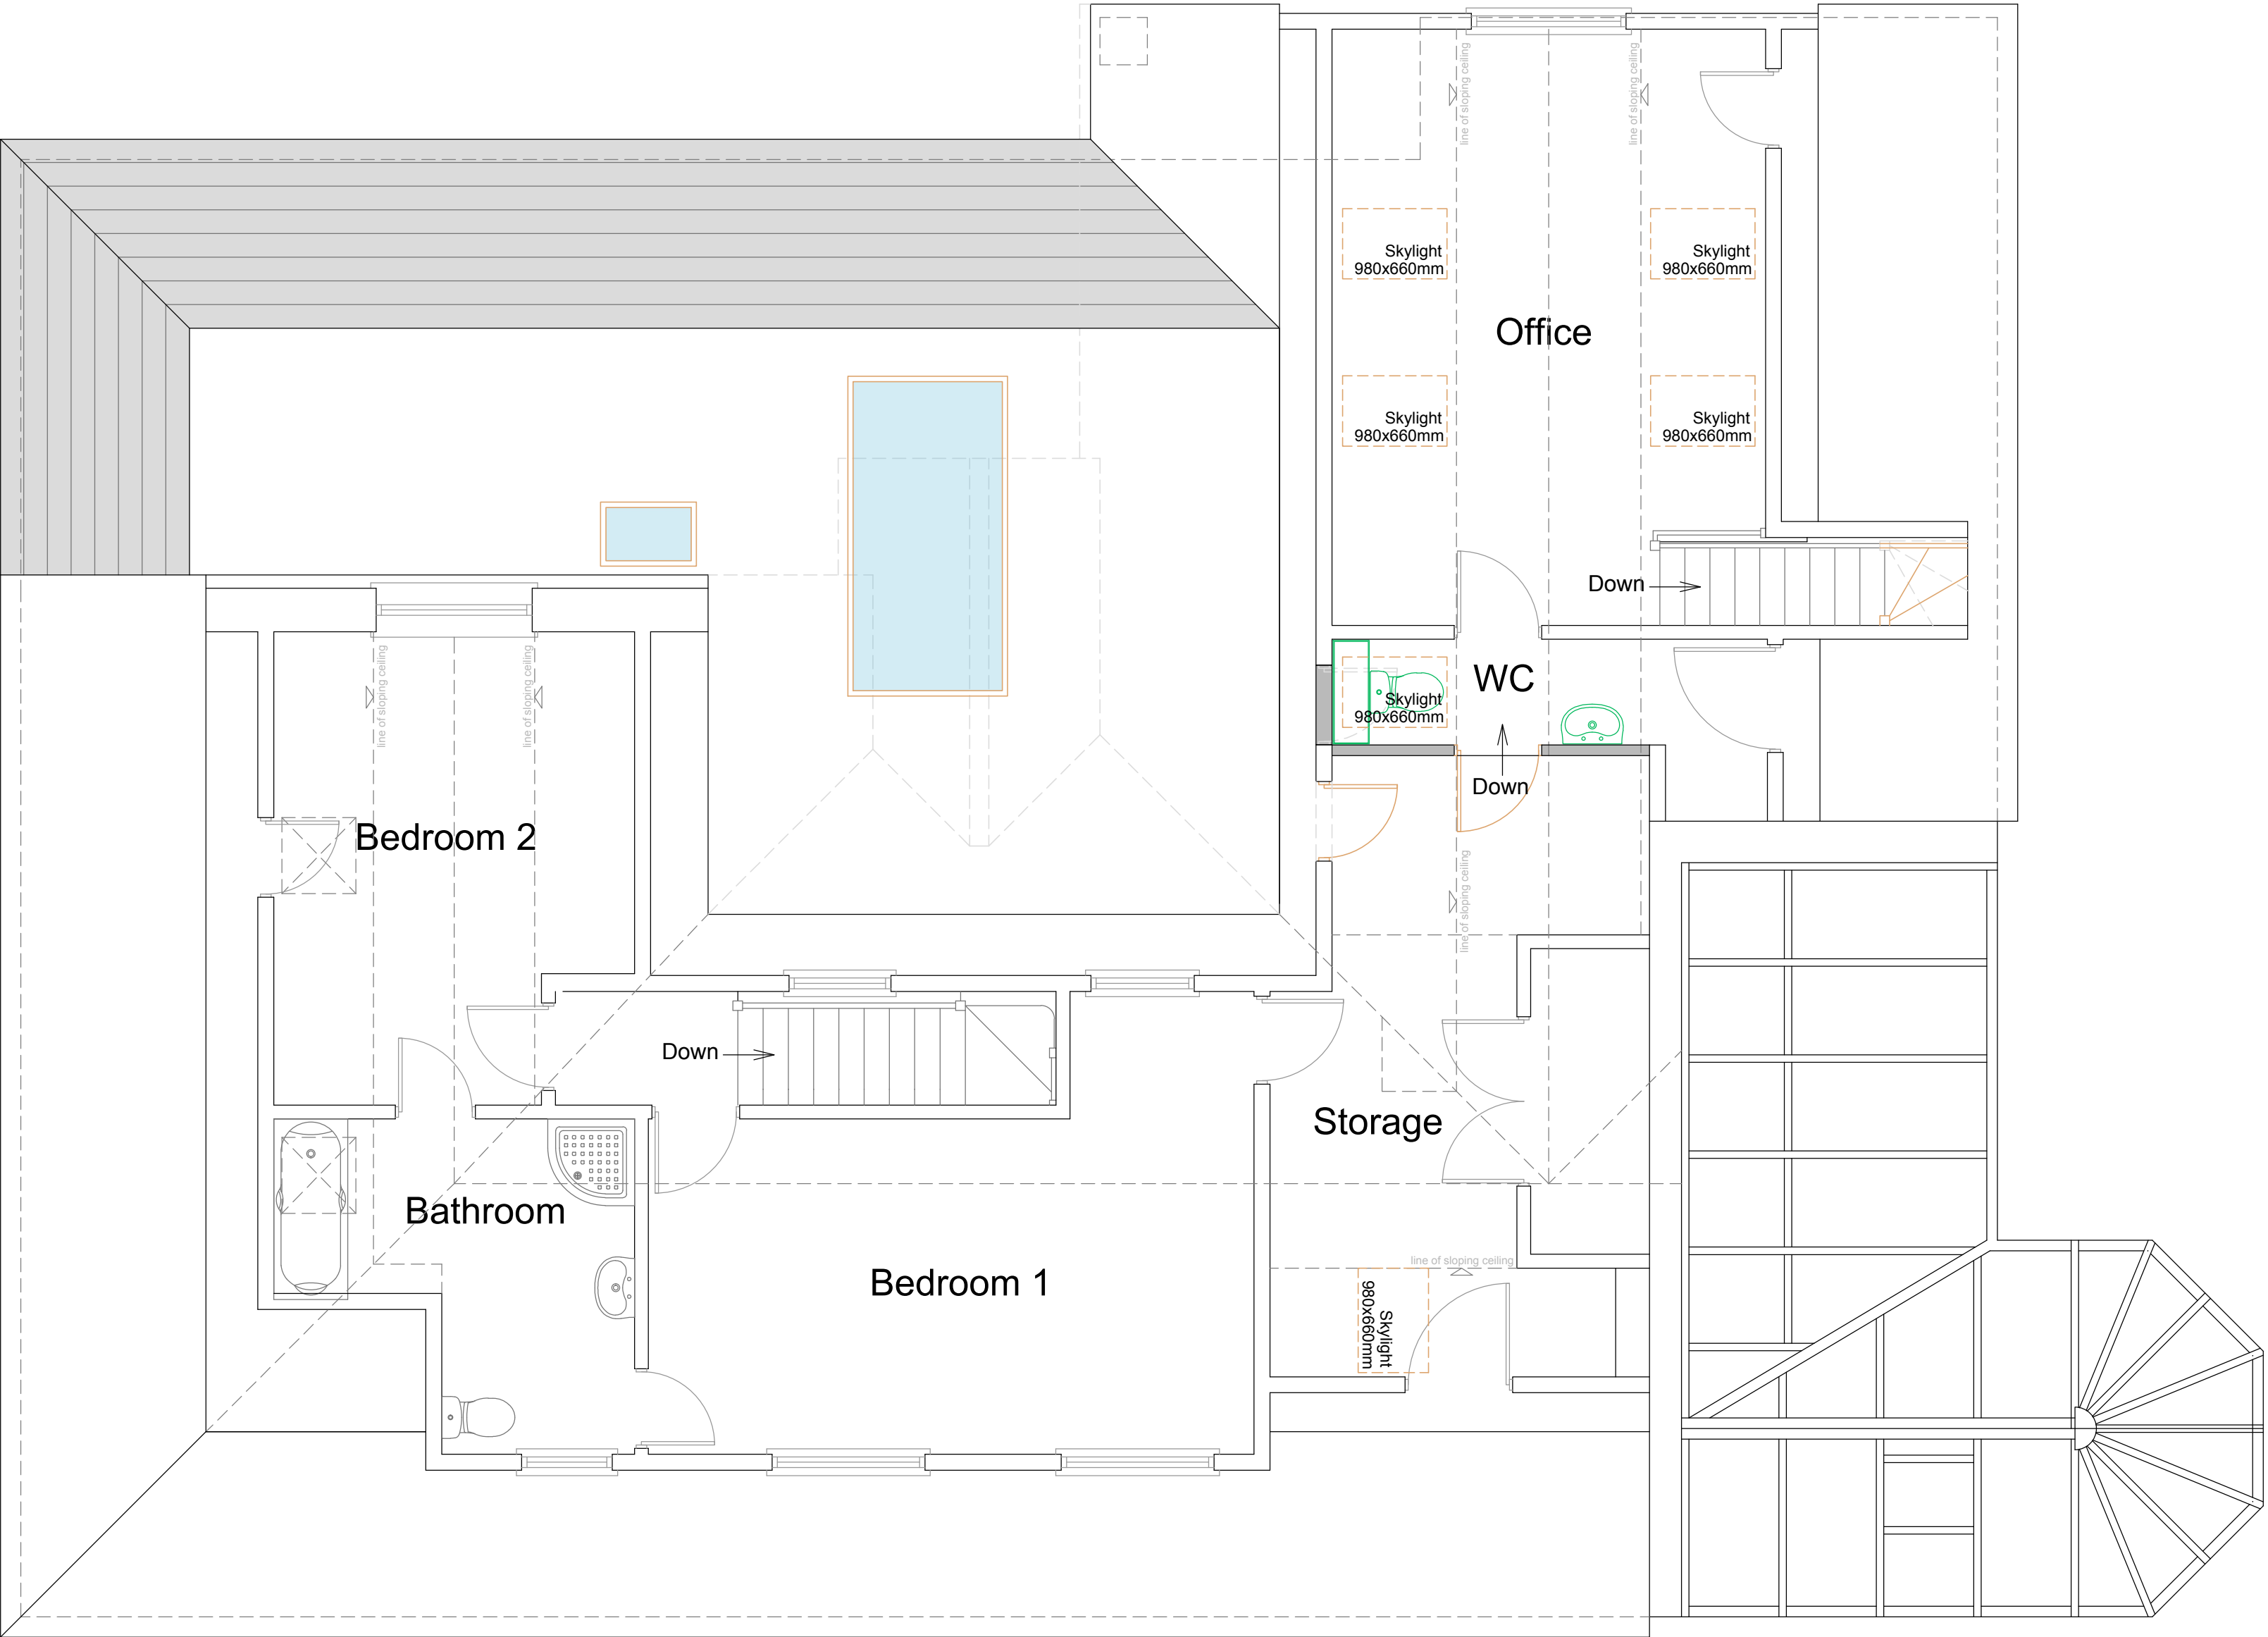

First Floor Plan
Proposed
1: 50

- Key**
- White walls = Existing
 - Grey walls = Proposed
 - Dark grey dashed lines = Roof ridges and skellings
 - Light grey dashed lines = Demolished/ removed elements
 - Orange lines = Proposed windows & doors
 - Orange dashed lines = Skylights

Revisions:

This drawing is the property of Fuller Associates and is not to be copied reproduced, retained or disclosed to any unauthorised person either wholly or in part without prior consent. Do not scale from this drawing except for Planning purposes. Use all figured dimensions only. All figured dimensions to be checked on site prior to construction. All discrepancies, errors and omissions to be reported to Fuller Associates prior to construction. Layout and dimensions existing building to be checked on site.

Chartered Surveyors • Architectural Design

FULLER

ASSOCIATES

10-11 The Parade, Willowhayne Crescent,
East Preston, West Sussex BN16 1NS

tel: 01903 774754

email: architectural@fuller-associates.co.uk
www.fuller-associates.co.uk

Job Title	4 Selhurst Close, East Preston		
Client	Mr & Mrs D Holt		
Drawing Name	First Floor Plan - Proposed		

Drawing Status	Planning		
Drawn by	BF	Date	Nov 21
Checked by	DF	Date	Nov 21
Drawing Scale	1:50 at A1		
Drawing No	Status	Revision	
213040/ 06			