


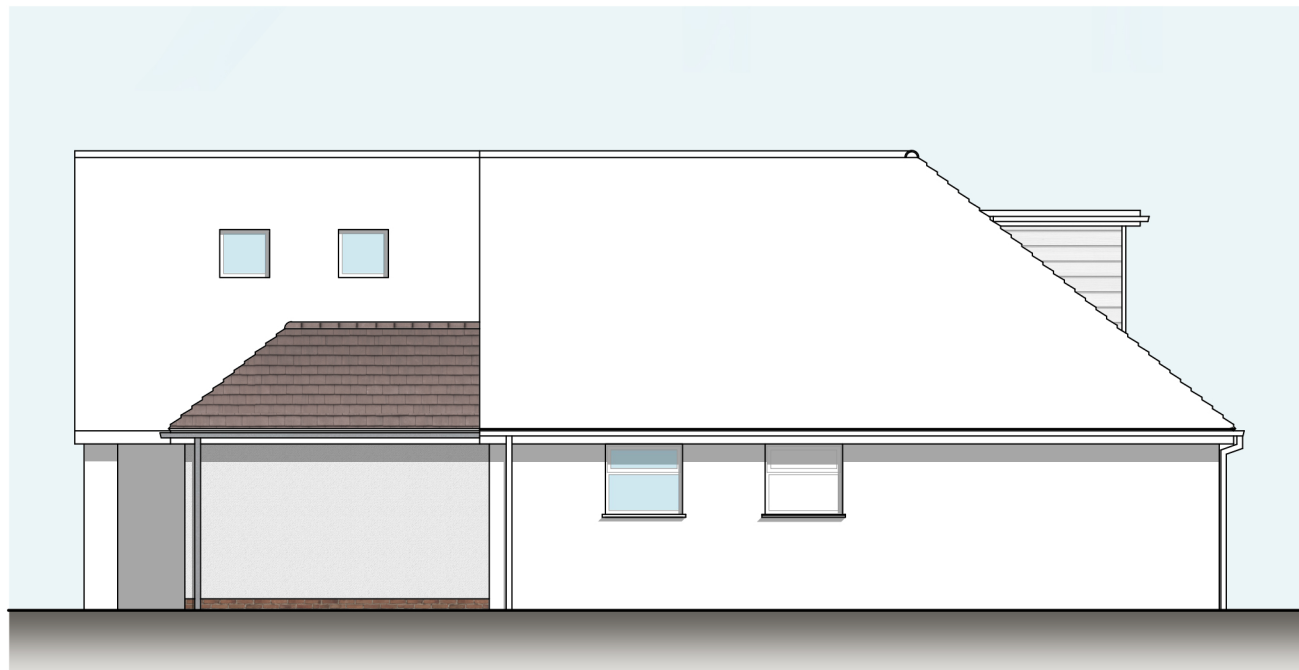


North Elevation
(Side)



East Elevation
(Front)



South Elevation
(Side)

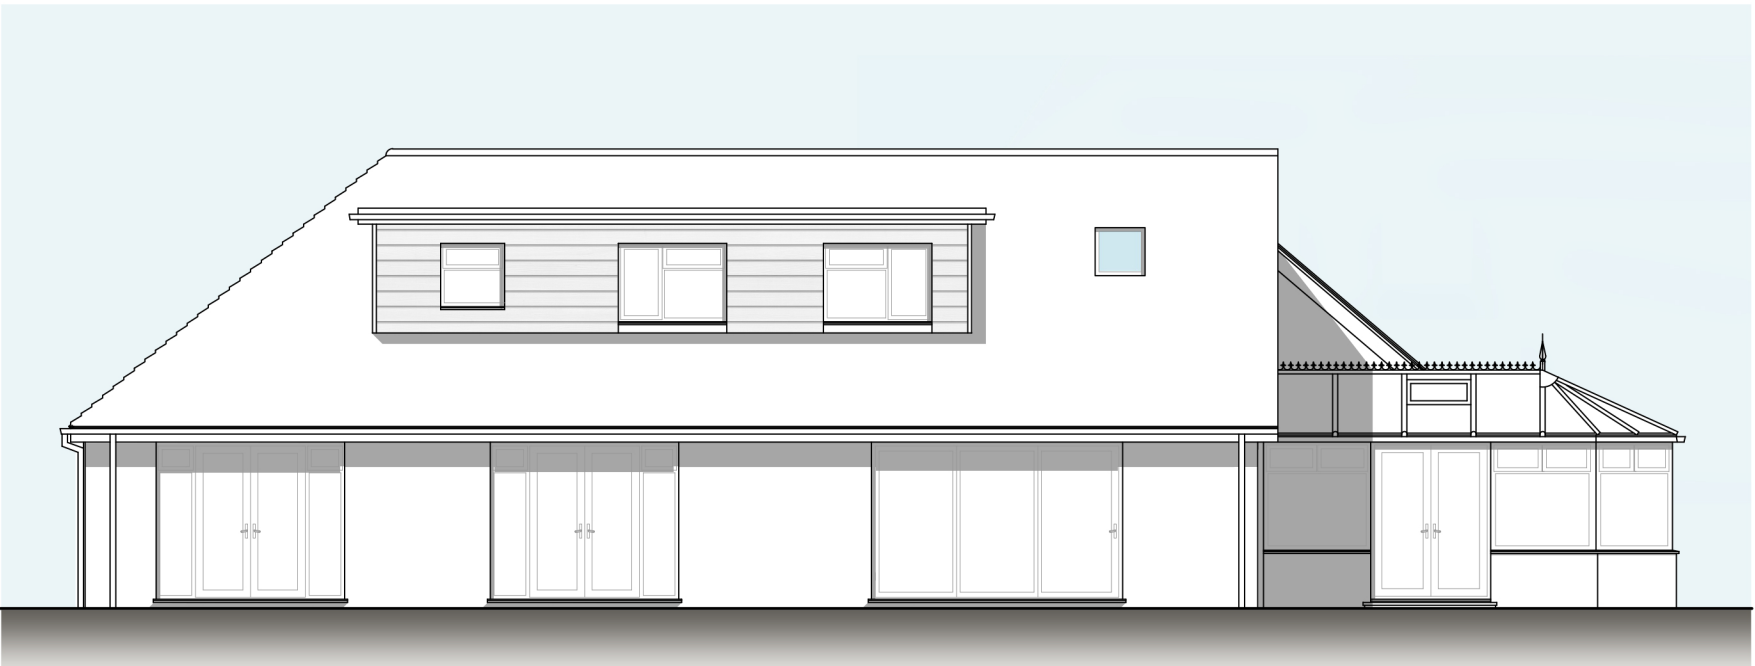

West Elevation
(Rear)

Proposed
Elevations
1:100

Materials Schedule

- Main walls - Through coloured render to ground floor elevations. Replace existing brown cedar lap weatherboard to first floor elevations with white cedar lap weatherboard.
- New pitched roof - to match existing plain tiled roof
- Flat roof (hidden) - GRP
- Windows - Double glazed PVCu casements
- Joinery (facias, soffits, bargeboards) - PVCu
- Rainwater - PVCu to match existing

Revisions:

This drawing is the property of Fuller Associates and is not to be copied reproduced, retained or disclosed to any unauthorised person either wholly or in part without prior consent. Do not scale from this drawing except for Planning purposes. Use all figured dimensions only. All figured dimensions to be checked on site prior to construction. All discrepancies, errors and omissions to be reported to Fuller Associates prior to construction. Layout and dimensions existing building to be checked on site.

Chartered Surveyors • Architectural Design

FULLER ASSOCIATES

10-11 The Parade, Willowhayne Crescent,
East Preston, West Sussex BN16 1NS
tel: 01903 774754
email: architectural@fuller-associates.co.uk
www.fuller-associates.co.uk

Job Title
4 Selhurst Close, East Preston
Client
Mr & Mrs D Holt

Drawing Name
Elevations - Proposed

Drawing Status
Planning

Drawn by BF Date Nov 21
Checked by DF Date Nov 21

Drawing Scale
1:100 at A1

Drawing No Status Revision
213040/ 08

