




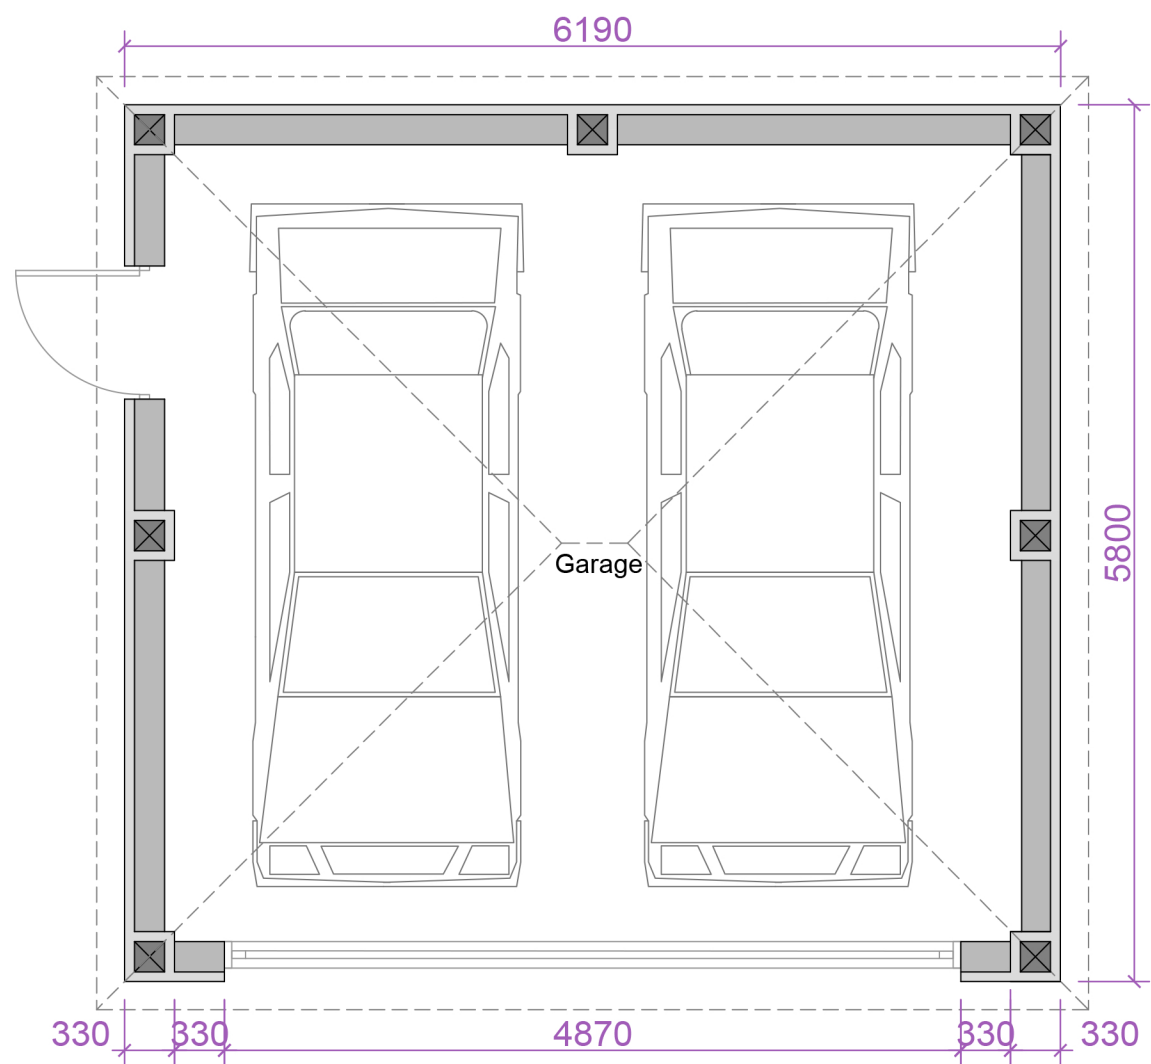


Floor Plan
1: 50

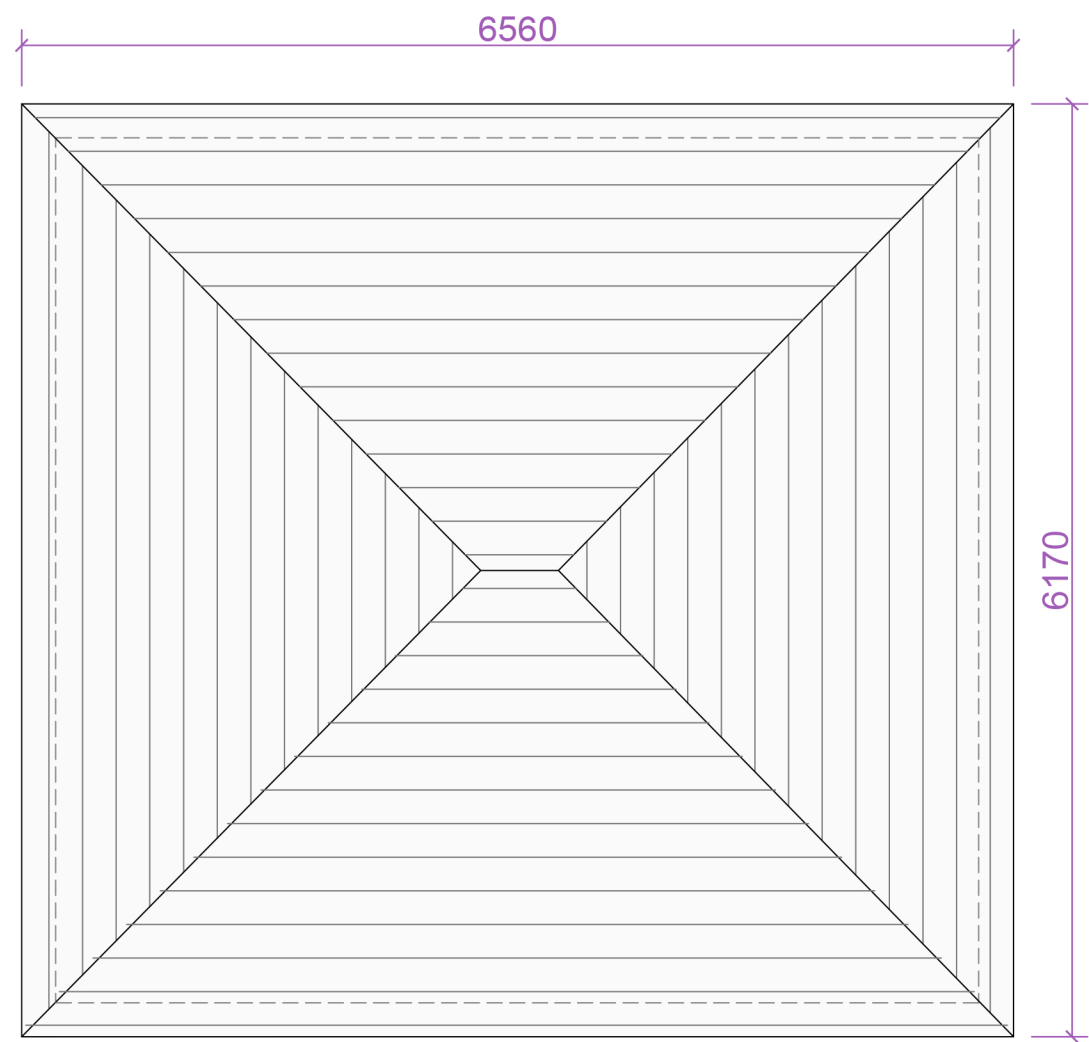


Roof Plan
1: 50

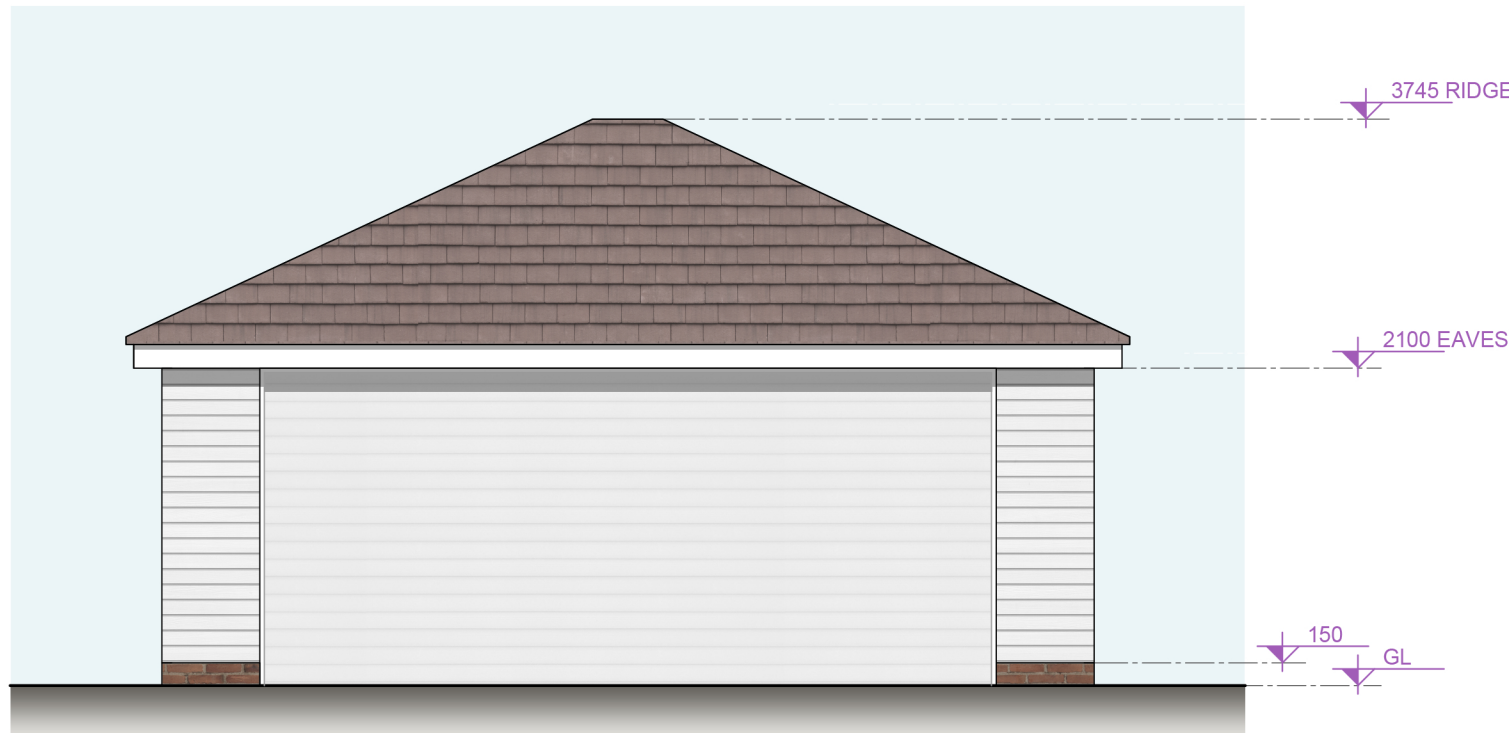


Front Elevation
1: 50

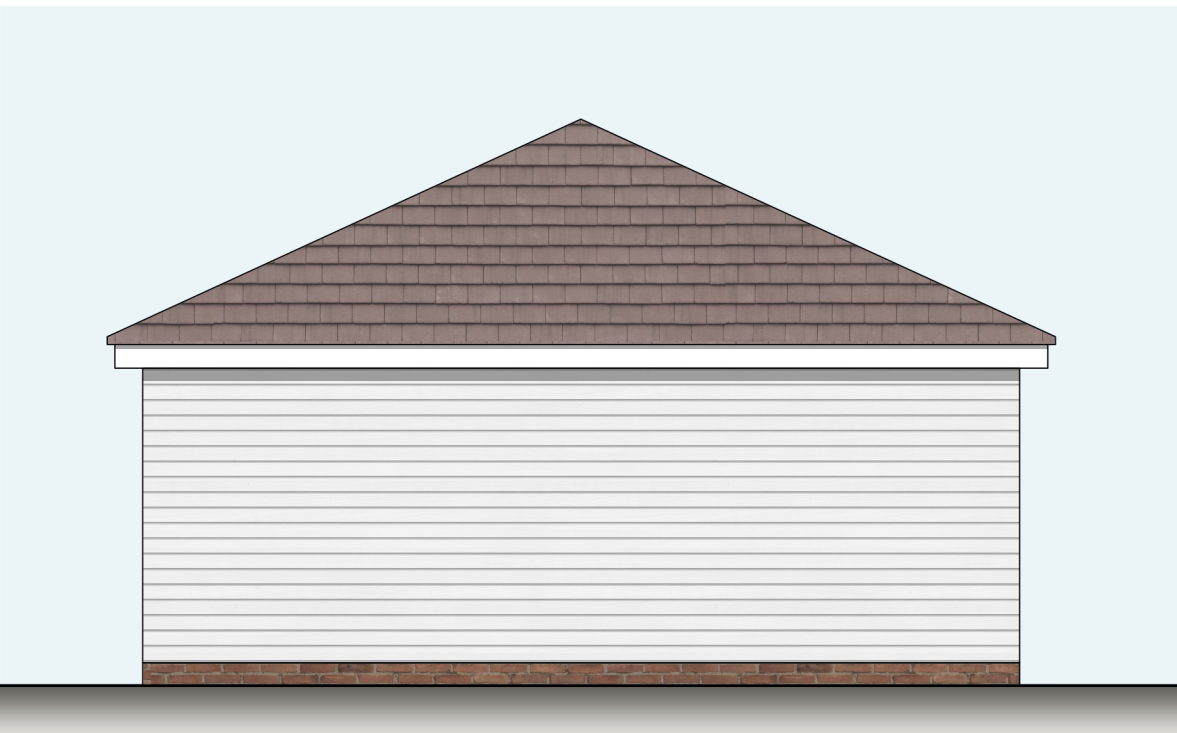

Rear Elevation
1: 50

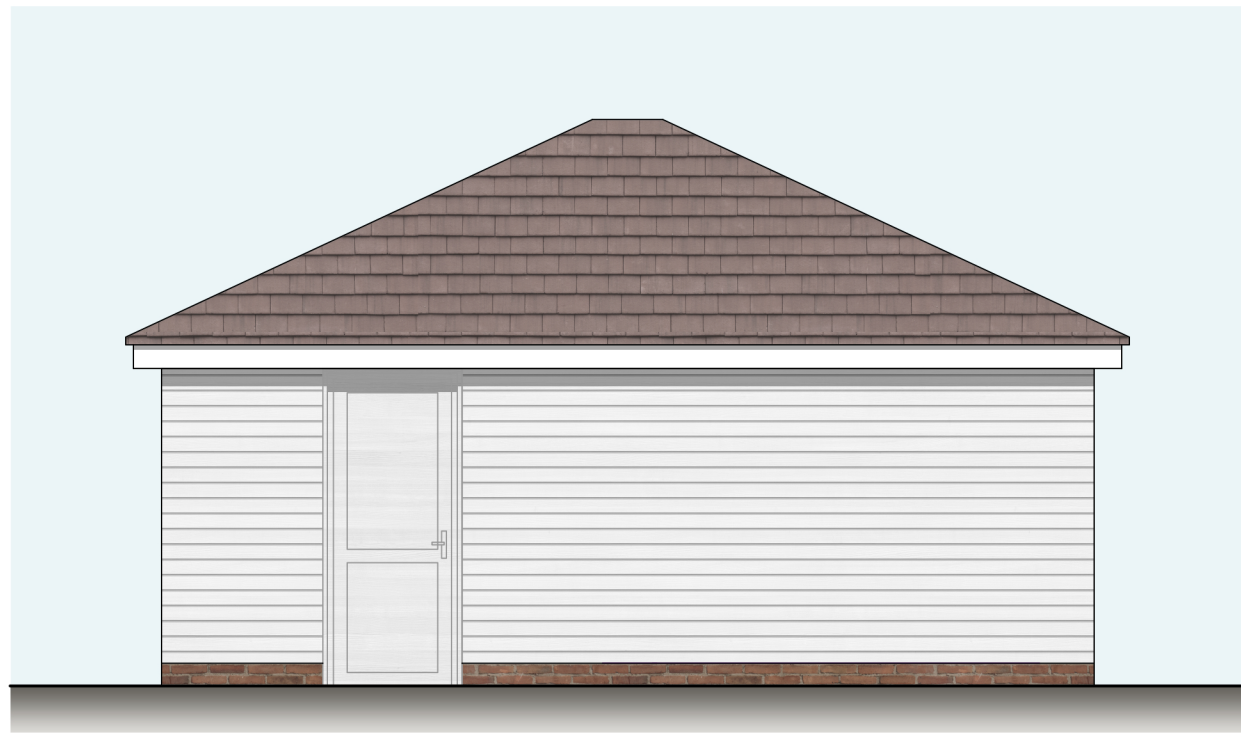


Side Elevation
1: 50

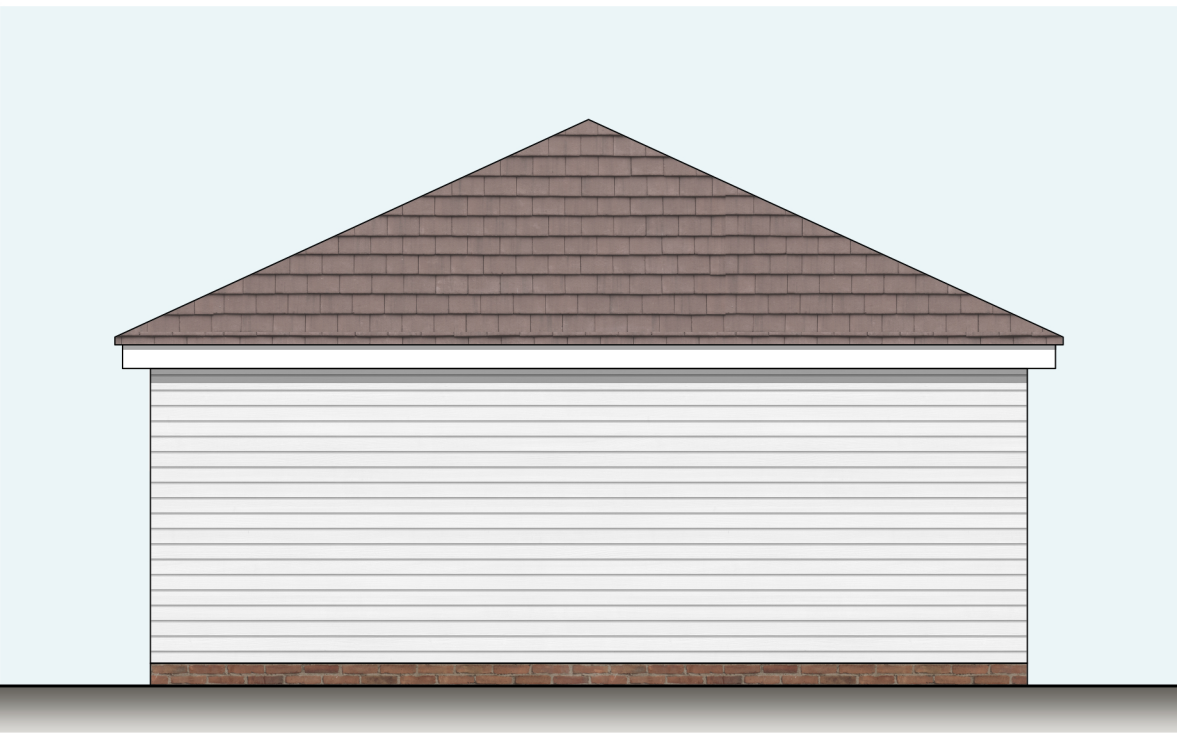

Side Elevation
1: 50

Garage
Drawings

 

Key:
Grey walls - Proposed
Dark grey dashed lines - Roof overhang/ ridge lines
Orange lines = Proposed windows & doors

Materials Schedule
Main walls - Brick plinth and white cedral lap weatherboard.
Softwood posts painted white with braces.
Pitched roof - 25 degrees angle to match existing clay roof tile
Doors - Softwood double door garage and single door.
Joinery (facias, soffits, bargeboards) - Powder coated aluminium

Revisions:

This drawing is the property of Fuller Associates and is not to be copied reproduced, retained or disclosed to any unauthorised person either wholly or in part without prior consent. Do not scale from this drawing except for Planning purposes. Use all figured dimensions only. All figured dimensions to be checked on site prior to construction. All discrepancies, errors and omissions to be reported to Fuller Associates prior to construction. Layout and dimensions existing building to be checked on site.

Chartered Surveyors • Architectural Design

FULLER ASSOCIATES

10-11 The Parade, Willowhayne Crescent,
East Preston, West Sussex BN16 1NS
tel: 01903 774754
email: architectural@fuller-associates.co.uk
www.fuller-associates.co.uk

Job Title
4 Selhurst Close, East Preston

Client
Mr & Mrs D Holt

Drawing Name
Garage - Proposed

Drawing Status
Planning

Drawn by BF Date Nov 21
Checked by DF Date Nov 21

Drawing Scale
1:50 at A1

Drawing No Status Revision
213040/ 09