


PROPOSED EAST ELEVATION

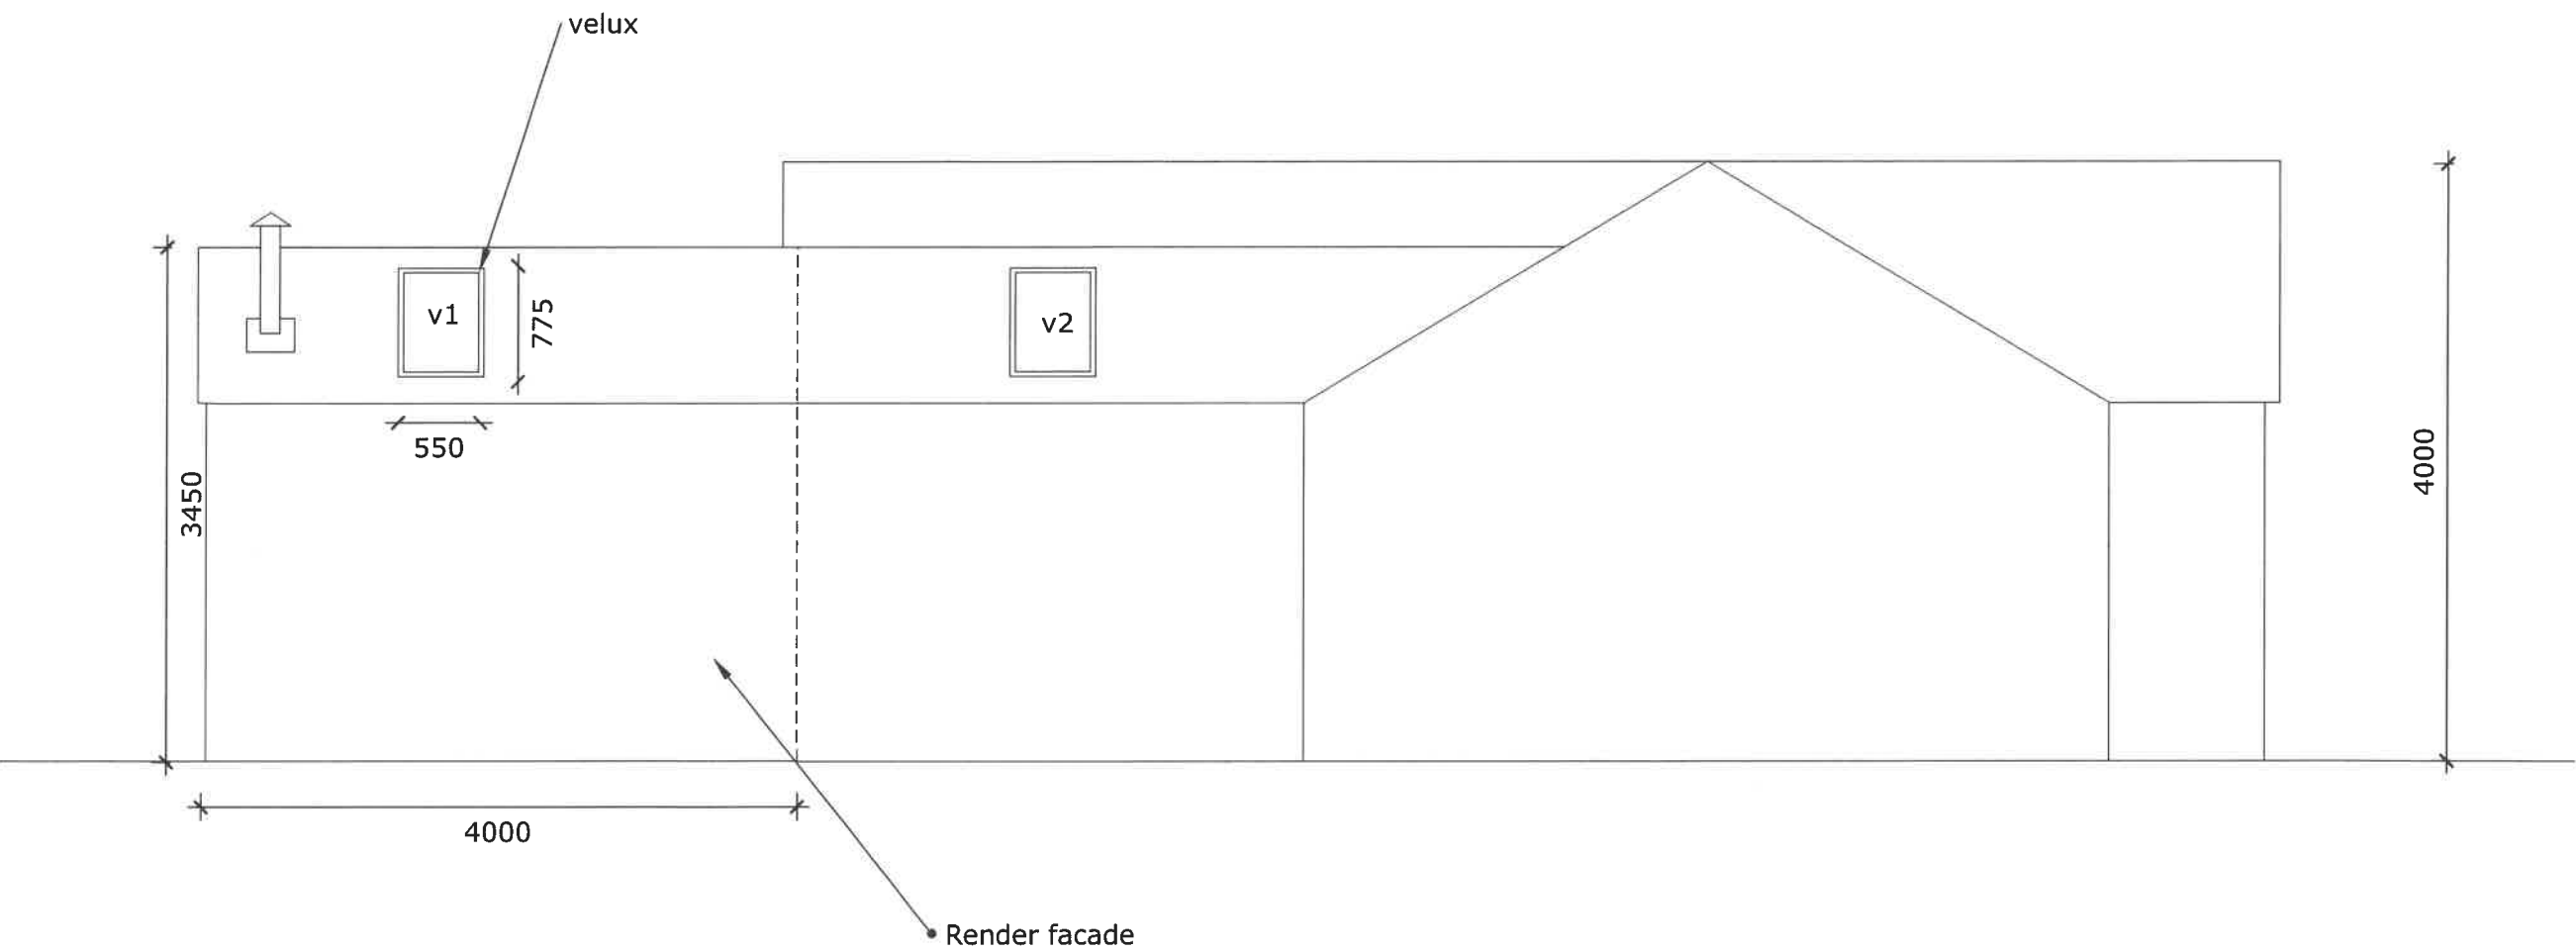

SCALE 1:50 @ A3
Jeco Projects Ltd

Mr P Armer / Ms C Glancy
80 Lavinia way
East Preston
BN16 1DD

Drawing 04