


General Notes:

Do not scale dimensions from this drawing, unless for Planning purposes.


The Contractor is responsible for checking all dimensions on site prior to commencement of the works.

This drawing is to be read in conjunction with the specification.

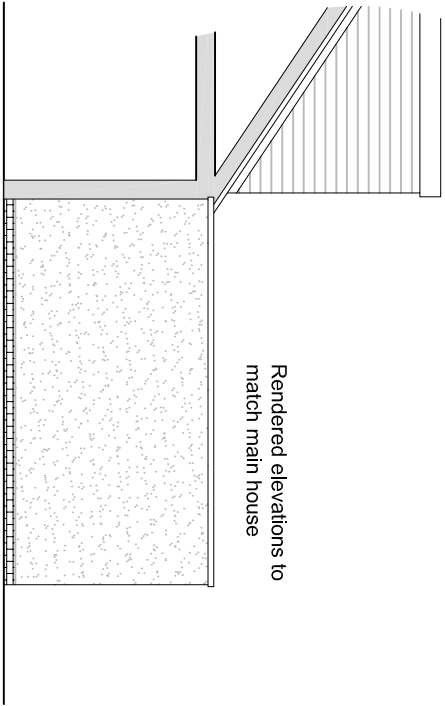


WEST ELEVATION

Rendered elevations to match main house

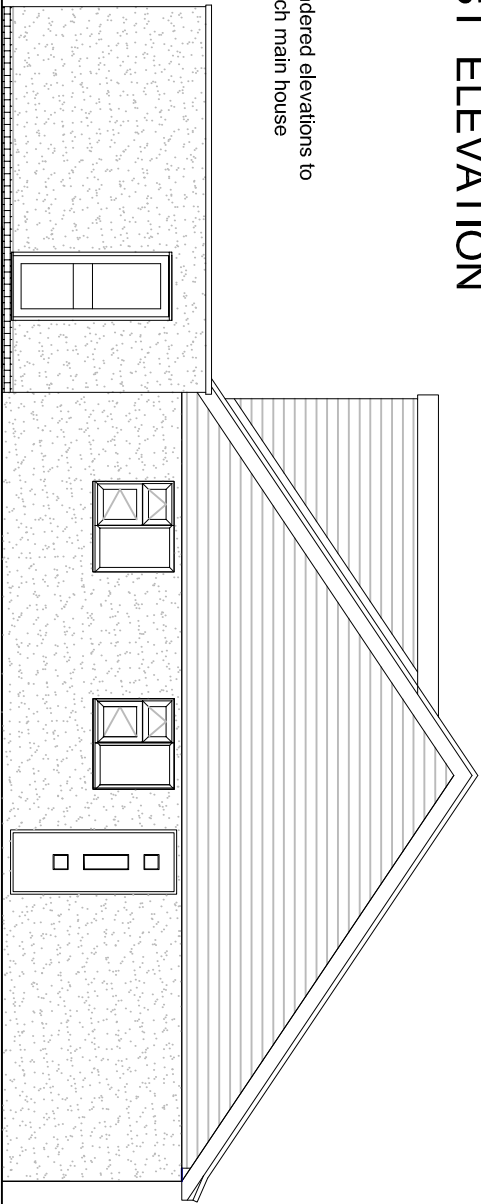


EAST ELEVATION


Rendered elevations to match main house

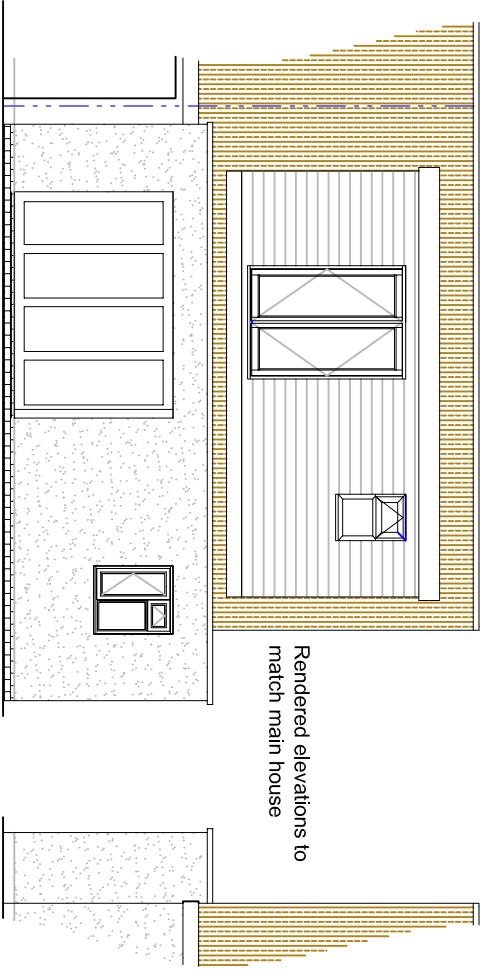


SOUTH ELEVATION

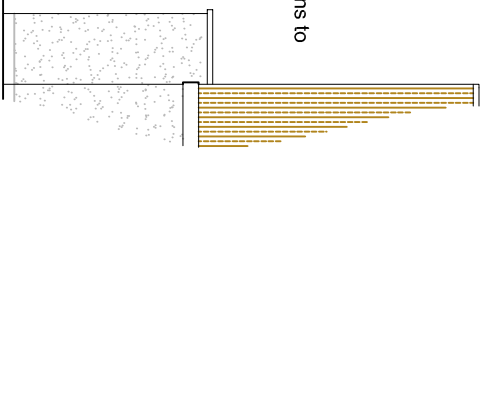

NORTH ELEVATION

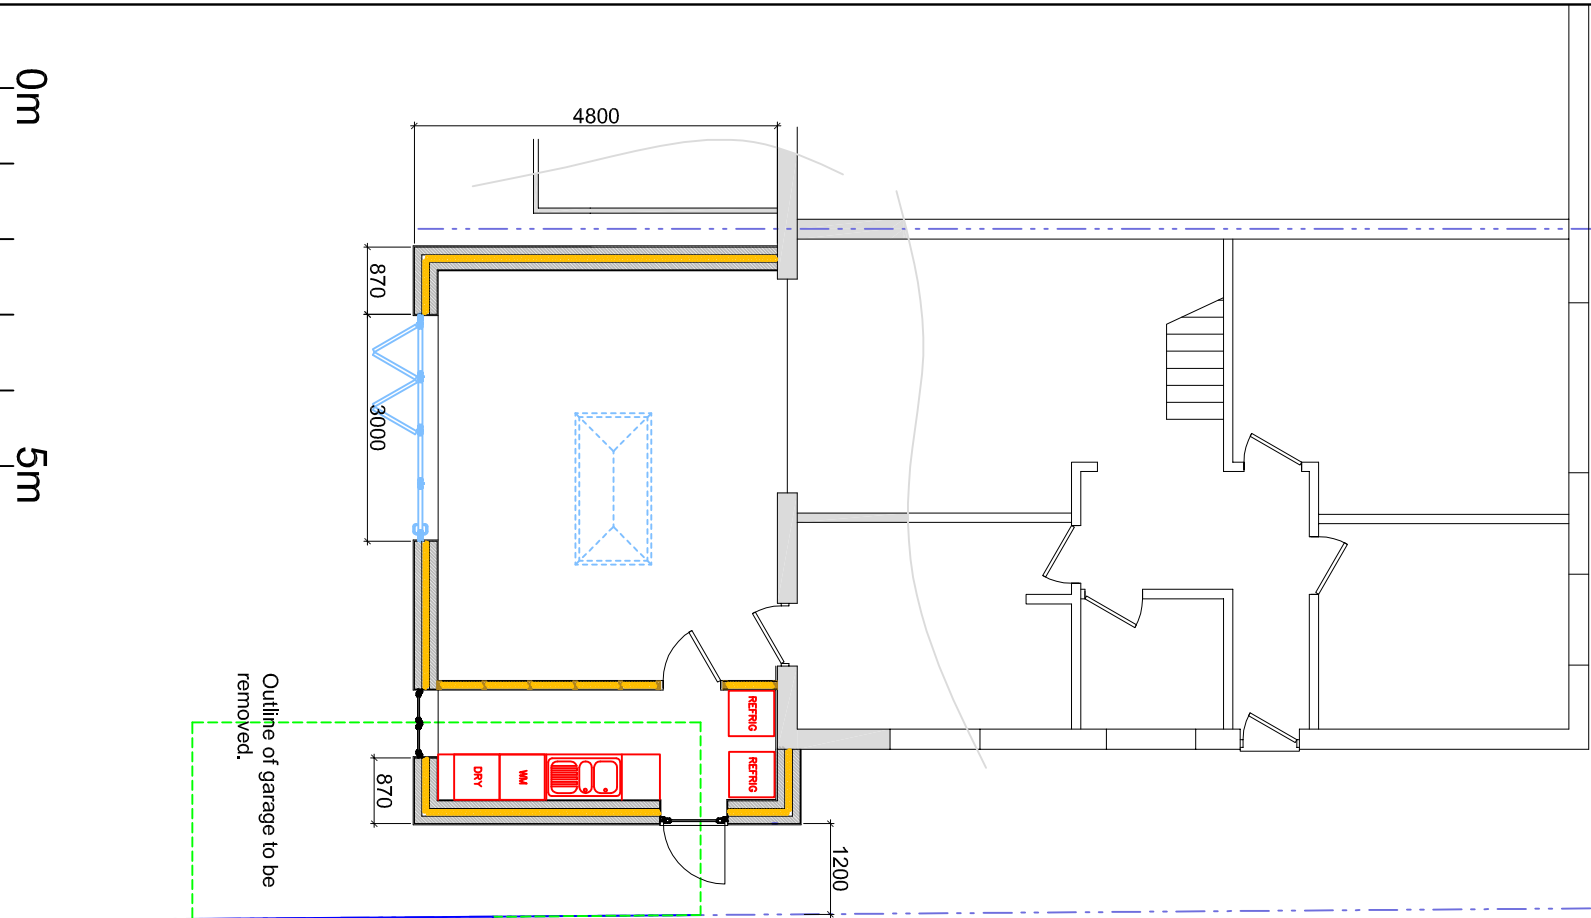

Outline of garage to be removed.

 

1:100 Scale bar

A	11/01/2021	Planning
A	15/12/2020	Updated to 2020

Revision	Date	Description
Client:		
Mr & Mrs D. Clarke, 34 Russells Close, BN16 1BT		
Project:		
Replace and extend conservatory		
Drawing Title:		
Proposed Layout Plan & Elevations.		
Scale:	Date:	Drawn By:
1:100	30/05/2019	BE
Drawing Number:		Revision:
1330/003 - A		B

Brian Elstone Surveying Services Ltd
Brian Elstone, MCIOB, IMaPS, FCABE
Building Surveyor and Architectural Consultant
CDM Consultant
1 Heme Court, Station Road, Rustington,
West Sussex, BN16 3BQ
Phone: 01903 784884, Mobile: 07710 593021.
Email: brian@elstone.biz