





North Elevation (Rear)



East Elevation (Side)

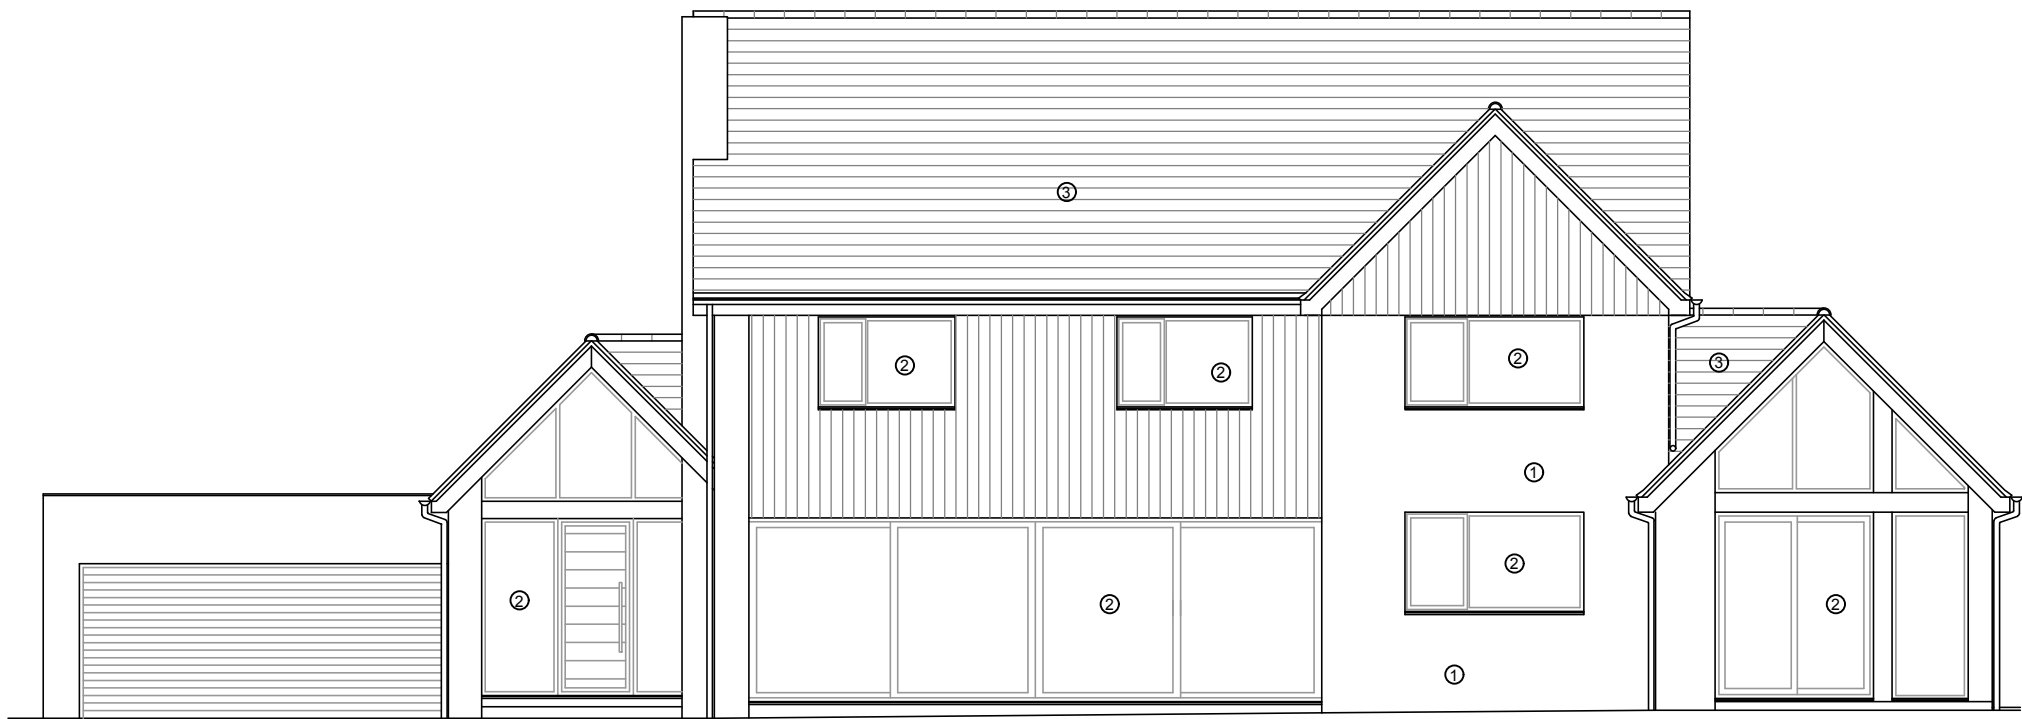


South Elevation (Front)

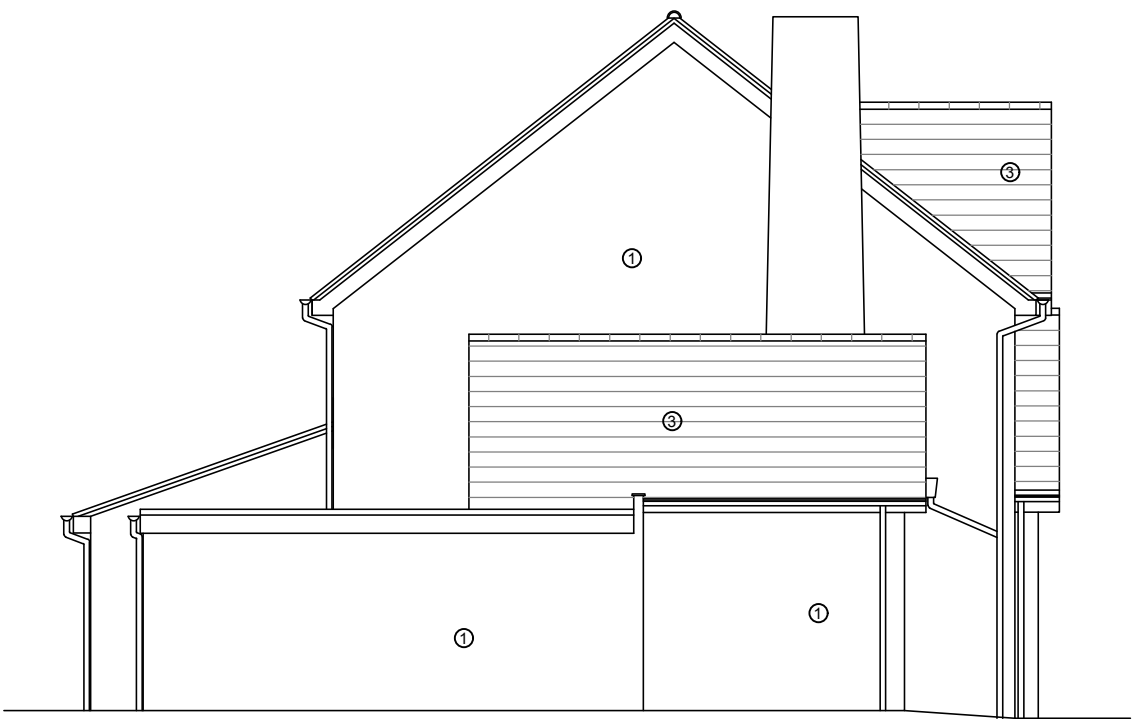

West Elevation (Side)

Elevations 1:100

 

Notes:

Legend:

Elevations Key:

① _ Existing white rendered wall

② _ Existing window

③ _ Existing grey roof slates

Revisions:

This drawing is the property of Fuller Associates and is not to be copied reproduced, retained or disclosed to any unauthorised person either wholly or in part without prior consent. Do not scale from this drawing except for Planning purposes. Use all figured dimensions only. All figured dimensions to be checked on site prior to construction. All discrepancies, errors and omissions to be reported to Fuller Associates prior to construction. Layout and dimensions existing building to be checked on site.

Chartered Surveyors • Architectural Design

FULLER

ASSOCIATES

10-11 The Parade, Willowhayne Crescent,
East Preston, West Sussex BN16 1NS

tel: 01903 774754

email: architectural@fuller-associates.co.uk
www.fuller-associates.co.uk

Job Title	12 Tamarisk Way, East Preston
Client	Mr E Gilbert

Drawing Name	Elevations - Existing
--------------	-----------------------

Drawing Status	Planning
----------------	----------

Drawn by	ALP	Date	Nov 21
Checked by	DF	Date	Nov 21

Drawing Scale	1:50 at A1
---------------	------------

Drawing No	Status	Revision
213080/ 02		