


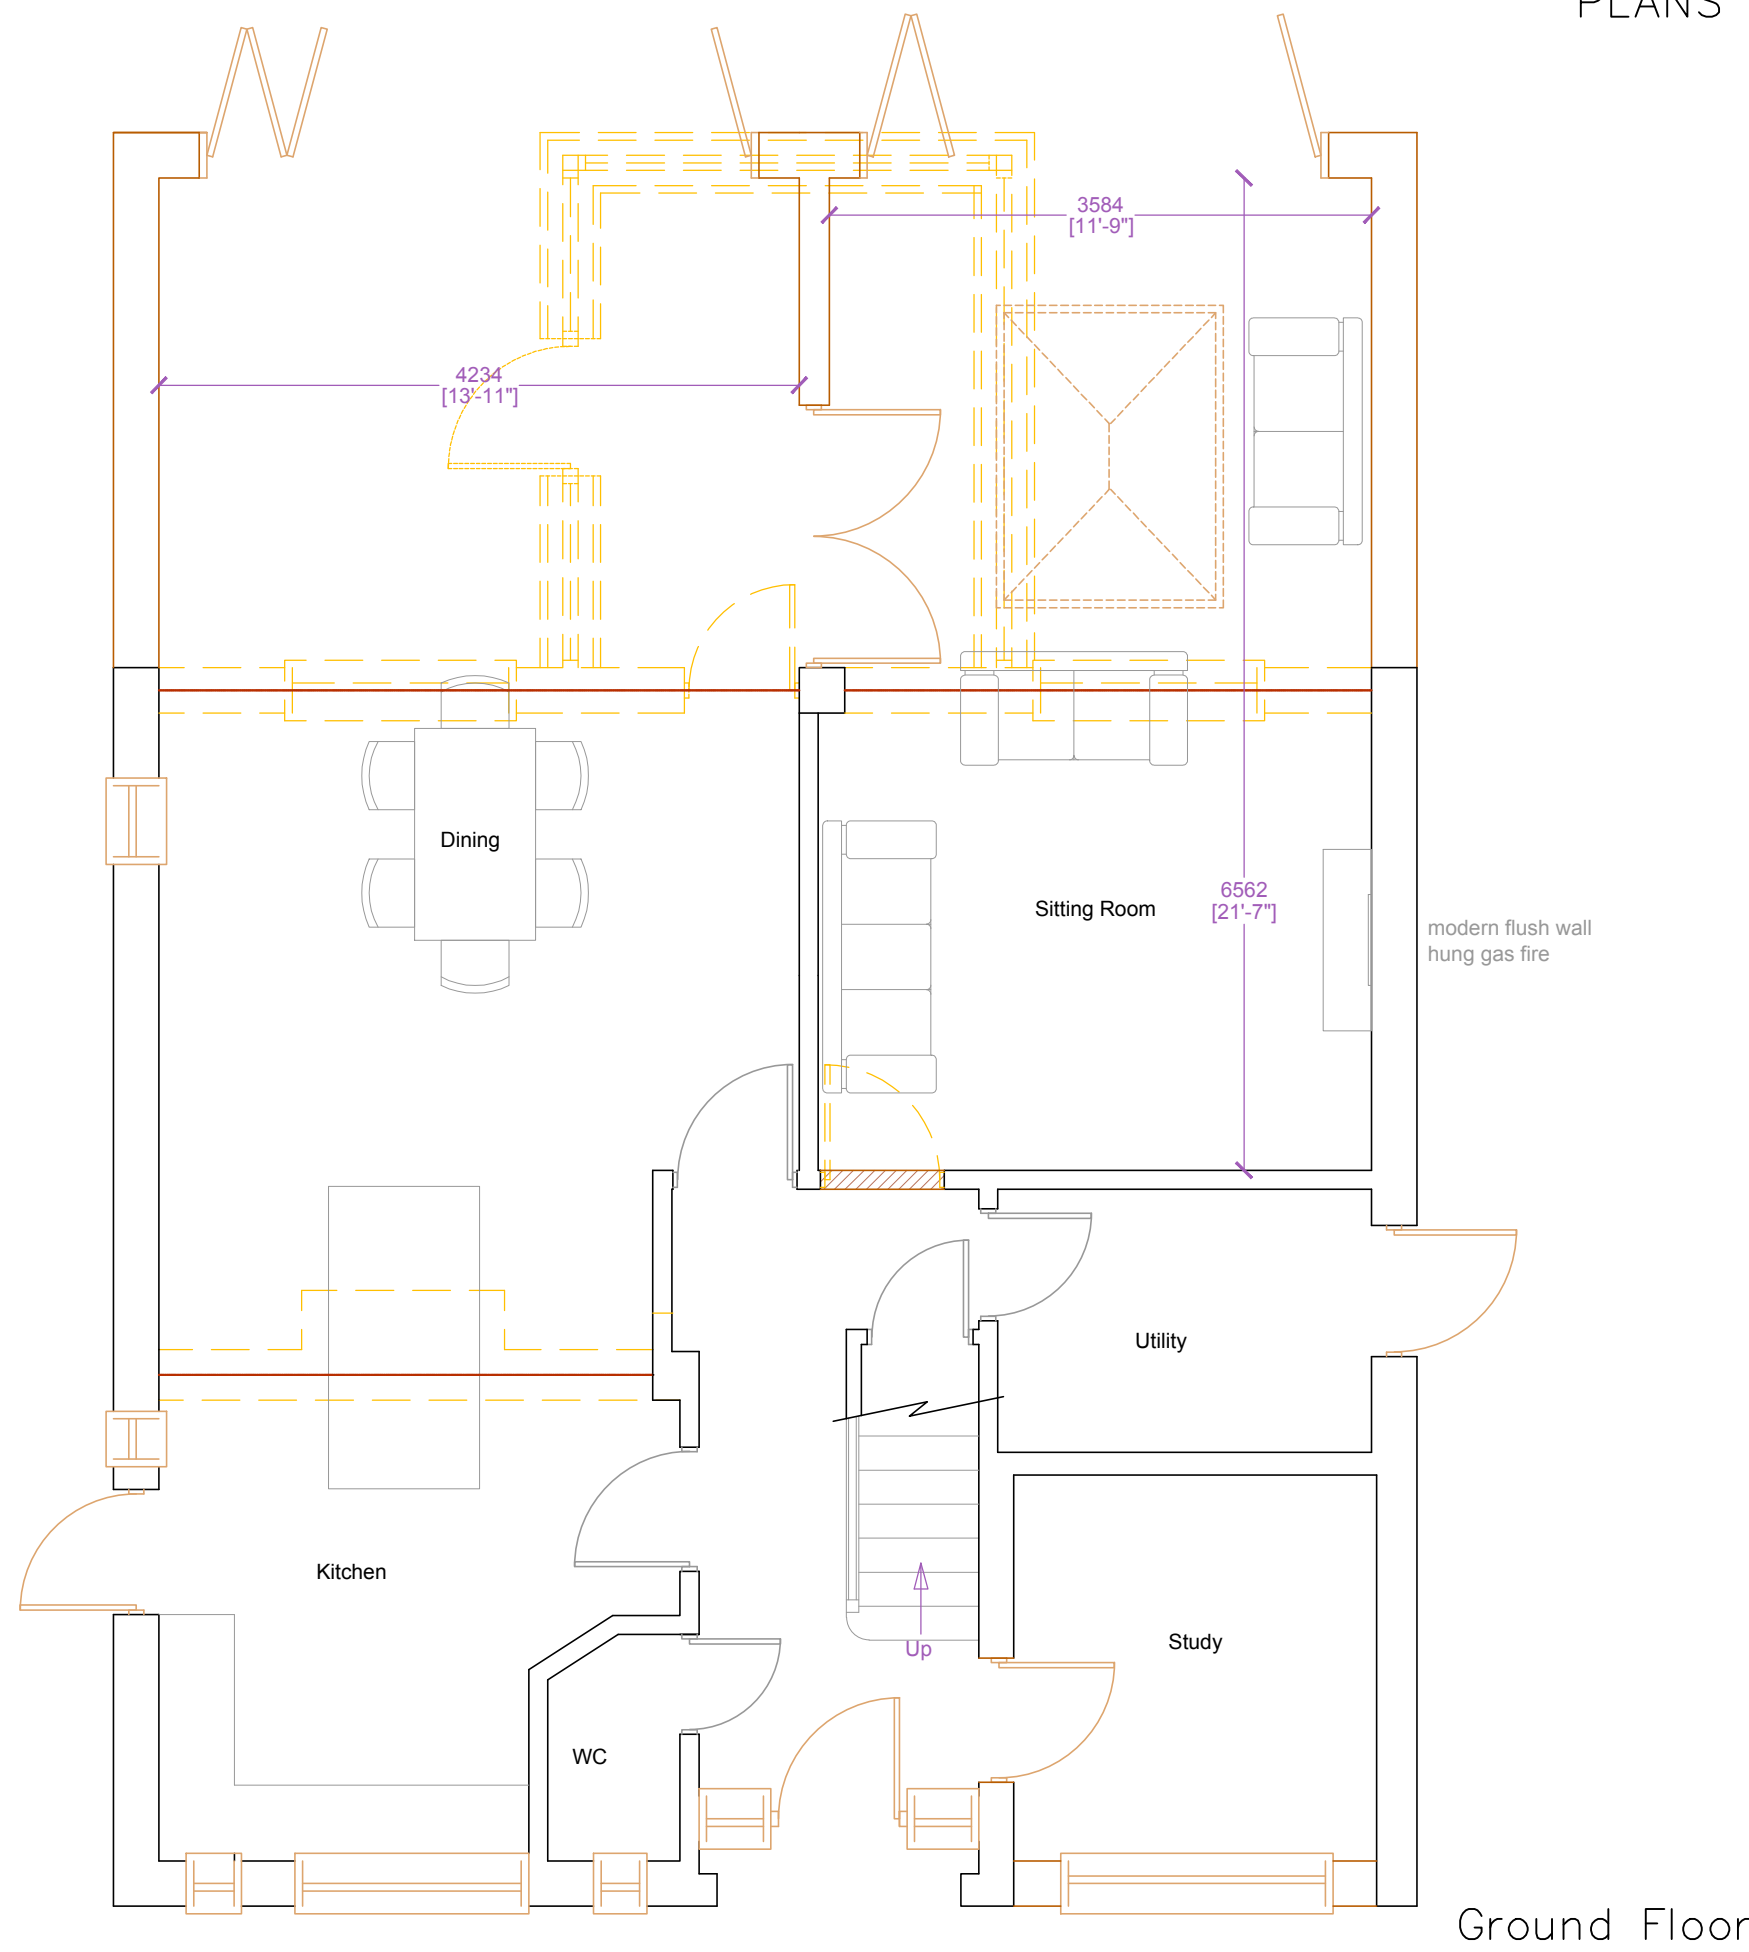
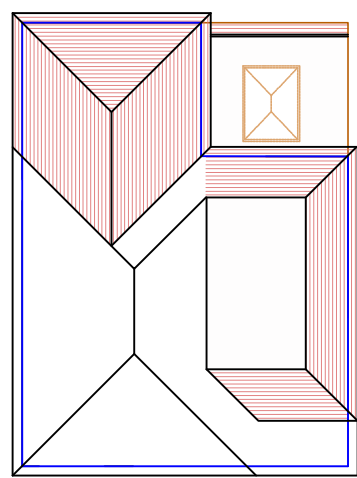


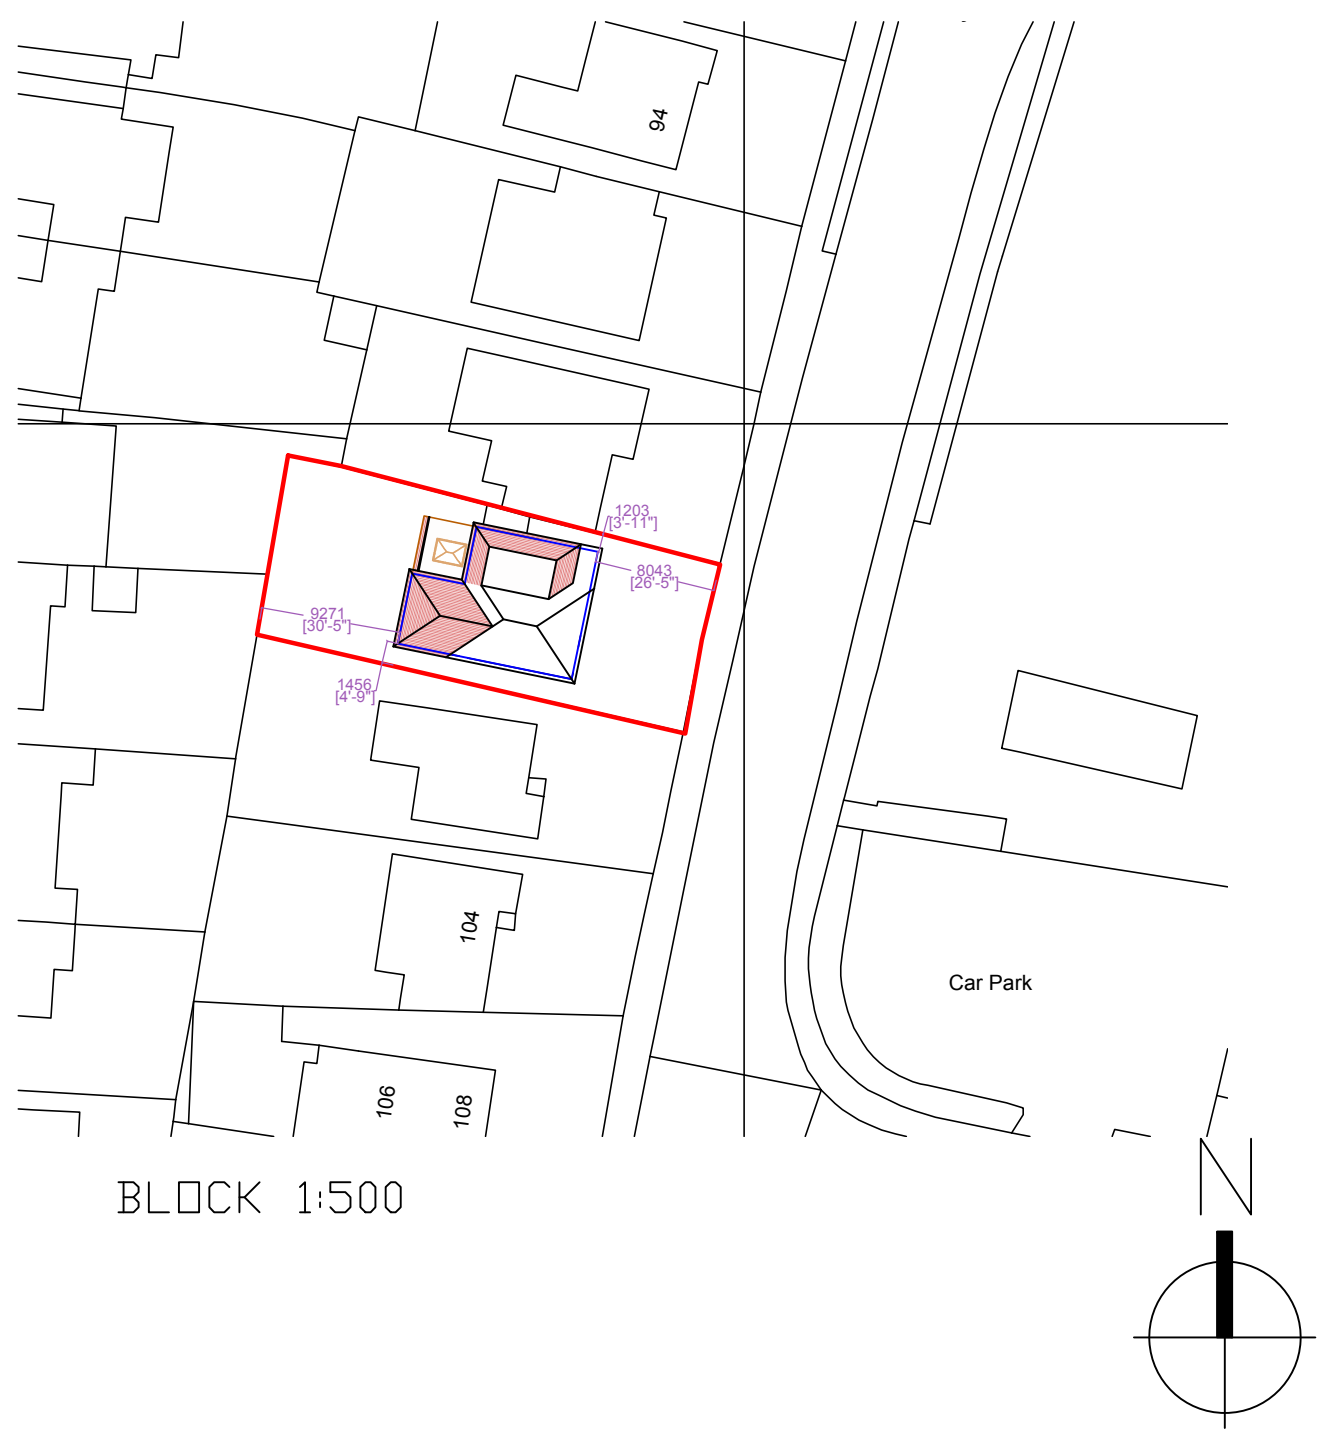


PROPOSED FLOOR
PLANS 1:50

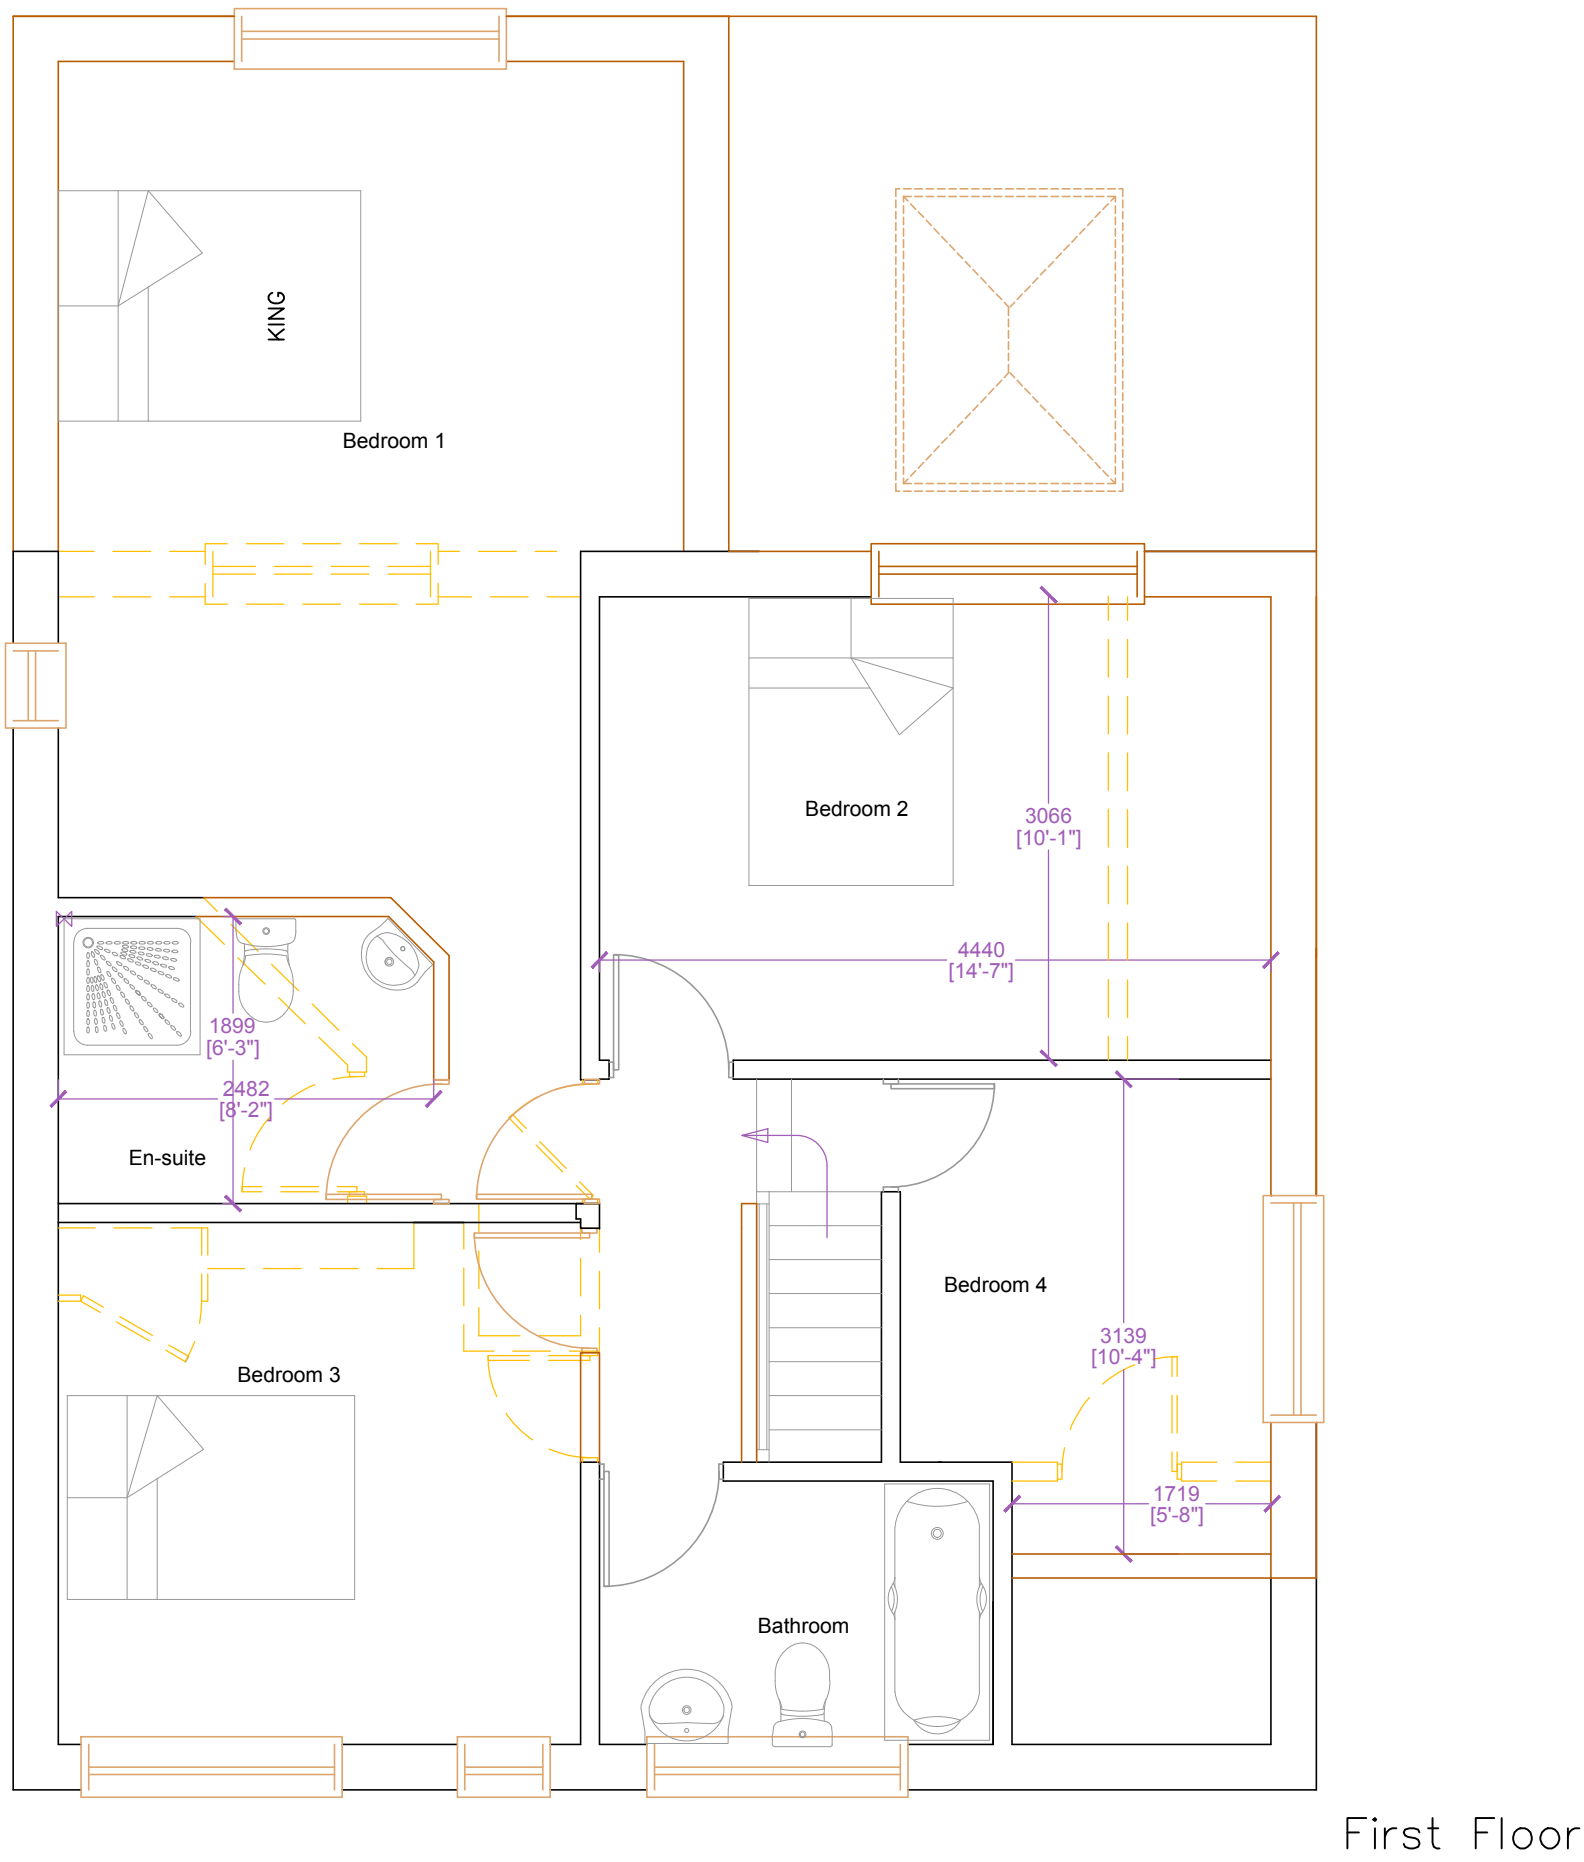


Roof Plan
1:200

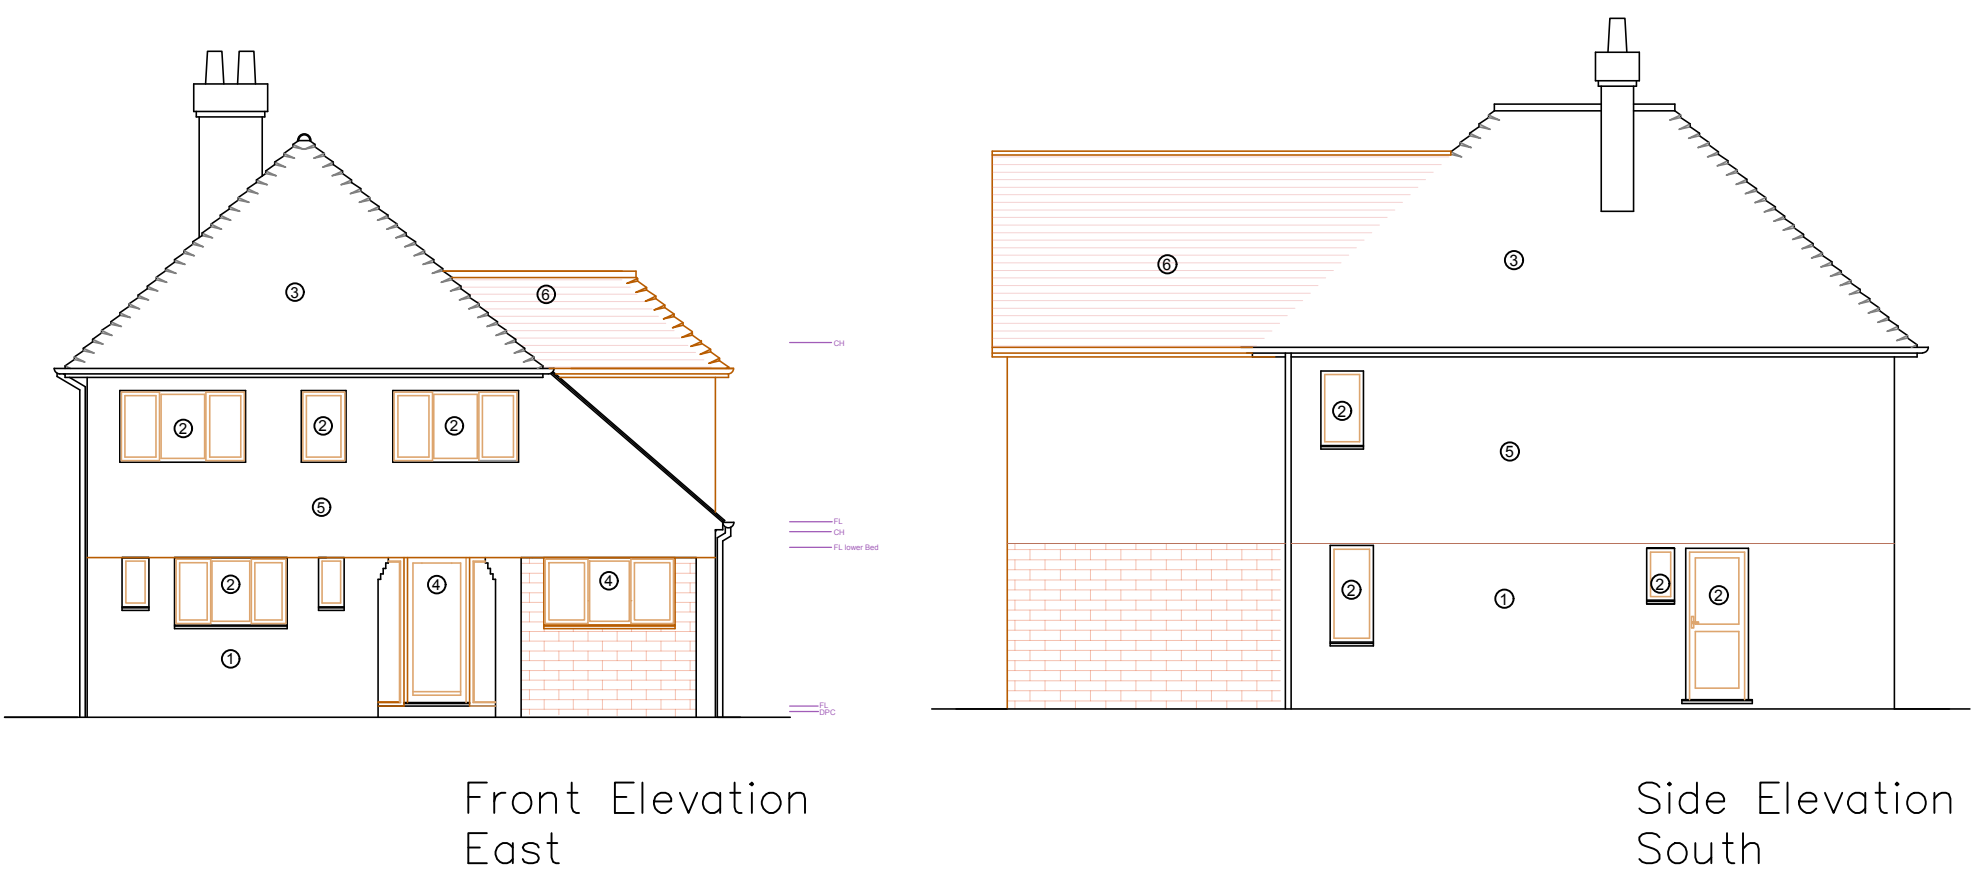

PROPOSED ELEVATIONS
1:100

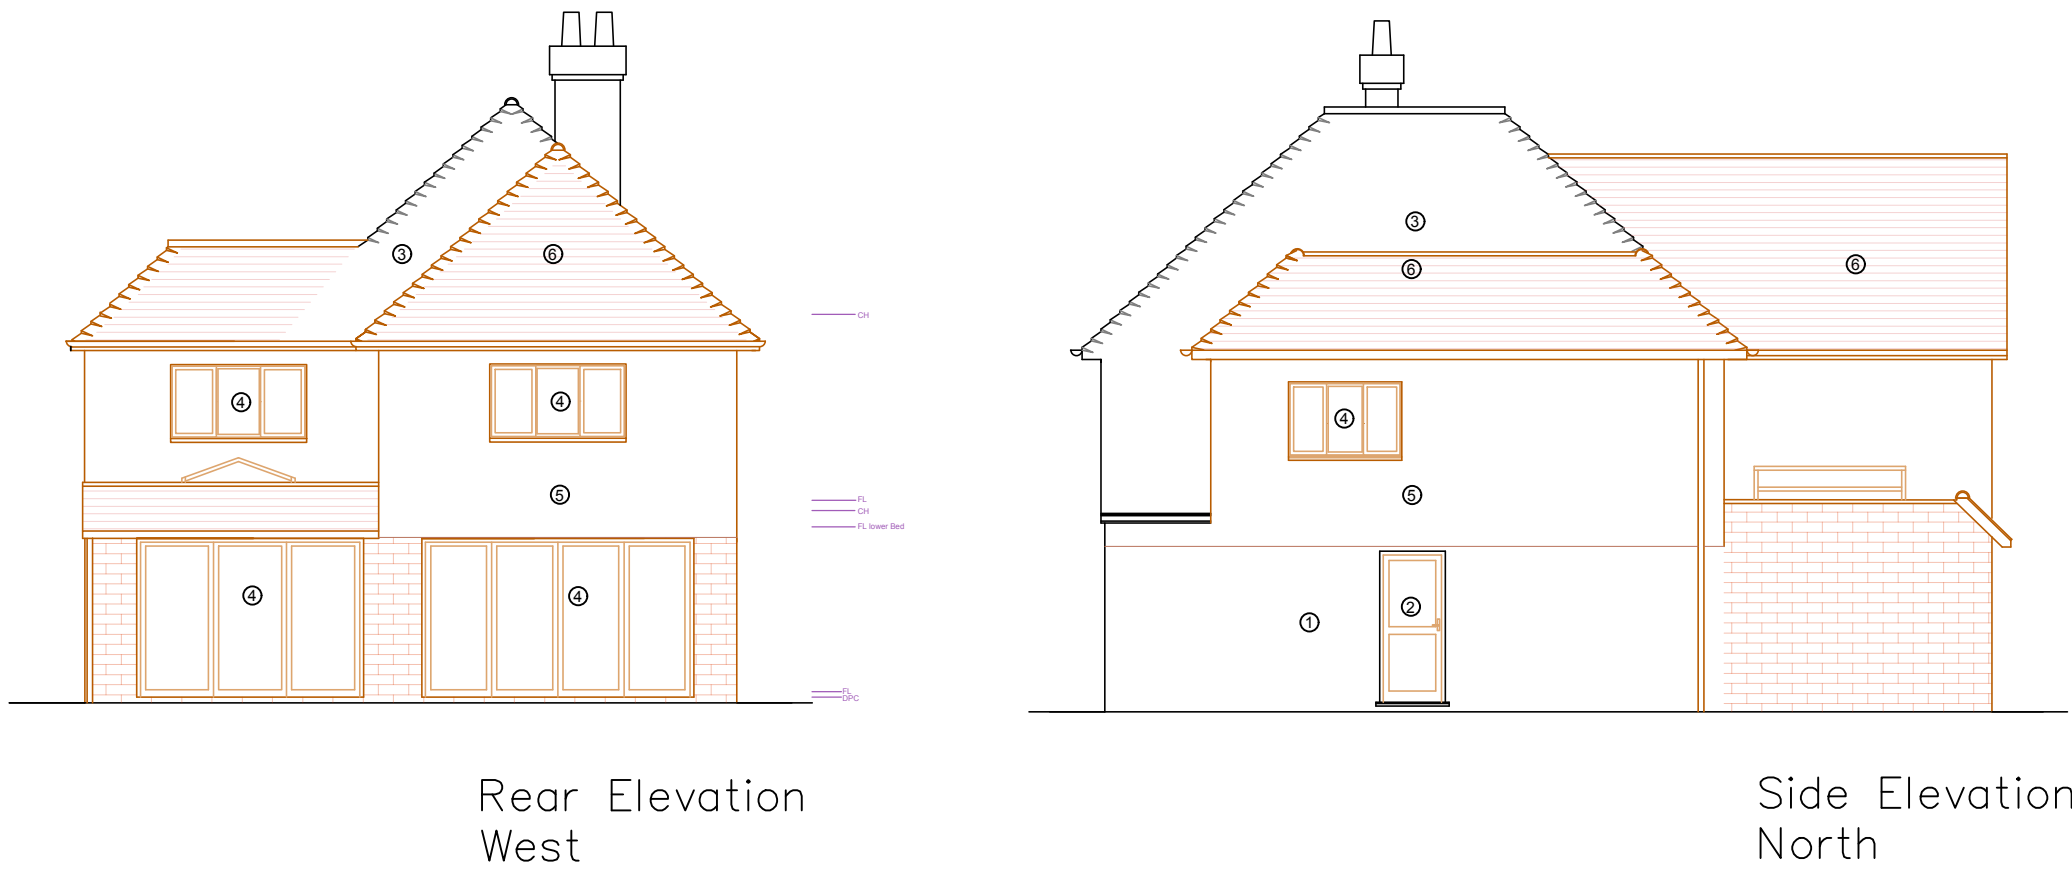

- Legend:
- Elevations Key:
- ① _ Existing brick wall
 - ② _ Replacement existing window
 - ③ _ Existing roof tiles
 - ④ _ Proposed window/Door
 - ⑤ _ New rendered wall to matching existing
 - ⑥ _ New roof tiles matching existing

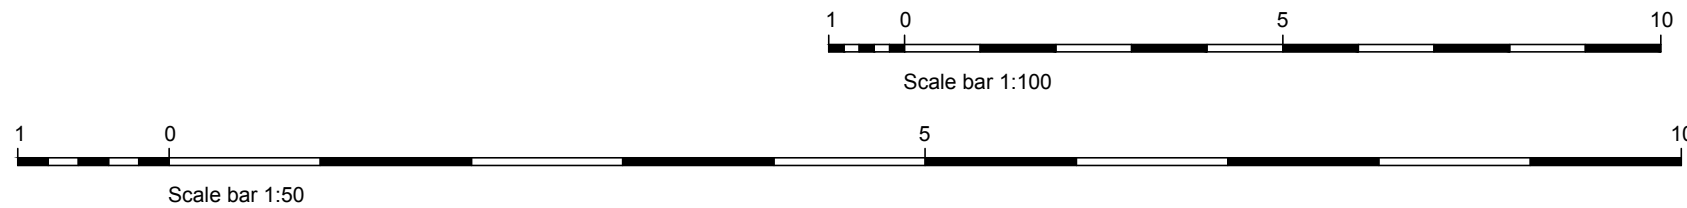

Existing Buildings and Boundaries
The Contractor is responsible for checking existing building and boundary dimensions prior to commencement of works.

Dimensions & Scales
Do not scale off this drawing unless for Local Authority purposes. The Contractor is responsible for checking all levels, site dimensions etc. prior to ordering materials and starting work on any element.

Any discrepancies or anomalies should be brought to the attention of Caldotec Ltd prior to commencement of the works.

Local Authority Approvals
Any work undertaken before all necessary Planning and Building Regulations Approvals are in place is done entirely at the Client's risk. Any conditions imposed on either Planning or Building Regulations Approvals must be discharged as prescribed on the Decision or Approval Notice. Discharge of Conditions is the responsibility of the Client.

Building Regulations Standards and Inspections
All work must be carried out in accordance with current Building Regulations and to the satisfaction of Building Control or Approved Inspector. The Client/Contractor is responsible for payment of the Inspection Charges to Building Control which will normally become payable upon commencement of works.

Southern Water Drainage Adoption
As of September 2011 Southern Water adopted certain drainage/sewers which were previously privately owned. In this case it may become necessary to obtain a licence from Southern Water to do the work. This would incur a licence fee payable to Southern Water.

Calotec can advise as to whether this may affect your project, but it is the responsibility of the Client to ensure any necessary licences are obtained prior to construction work commencing. Client is responsible for the cost of any Southern Water drainage plans and licences.

Party Wall Act
It is the responsibility of the Client to ensure compliance with the requirements of the Party Wall Act 1996. A professional Party Wall Surveyor should be employed if further information or guidance is required.

Managing Agent/Landlord Consents
The Client is responsible for obtaining any permission/consent or agreement from Landlords, Estate Management as is necessary for the project. Calotec Ltd can assist in facilitating, but any charges for such permission/consent or agreement is payable directly by the Client to the party imposing the charge.

Health & Safety
It is the responsibility of the Client to ensure compliance with the Construction (Design & Management) Regulations 2015. The Regulations impose obligations and responsibilities on Clients, Designers and Contractors. Additional responsibilities are imposed on those acting as Principal Designer, Principal Contractor, Designer and Contractor. Additional information regarding the obligations and responsibilities can be discussed with Calotec Ltd or the Principal Designer.

Rev.	Details	Date
R1	Checking and Client Amends.	12/11/18
R2	Boundary measurement	15/11/18
R3	Update Elev. label	15/12/18



**Caldotec
Architectural**
feasibility

10-11 The Parade
Willowhayne Crescent
East Preston
West Sussex
BN16 1NS

01903 859176
info@caldotec.co.uk
www.caldotec.co.uk

Issued for:	Drawn	Checked
Discussion	NJ	x
Planning Application	KW	LG
Building Control	x	x
Construction Issue	x	x
As Built	x	x

Proposed Floor Plans,
Elevations, Roof Plan and
Block Plan

Client
Site Address
100 Sea Road
East Preston
West Sussex
BN16 1NP

Mr T. Doyle

Printed
Date
Drawing Number

As Shown on A1
14/12/2018
18075/02R3