



EXISTING

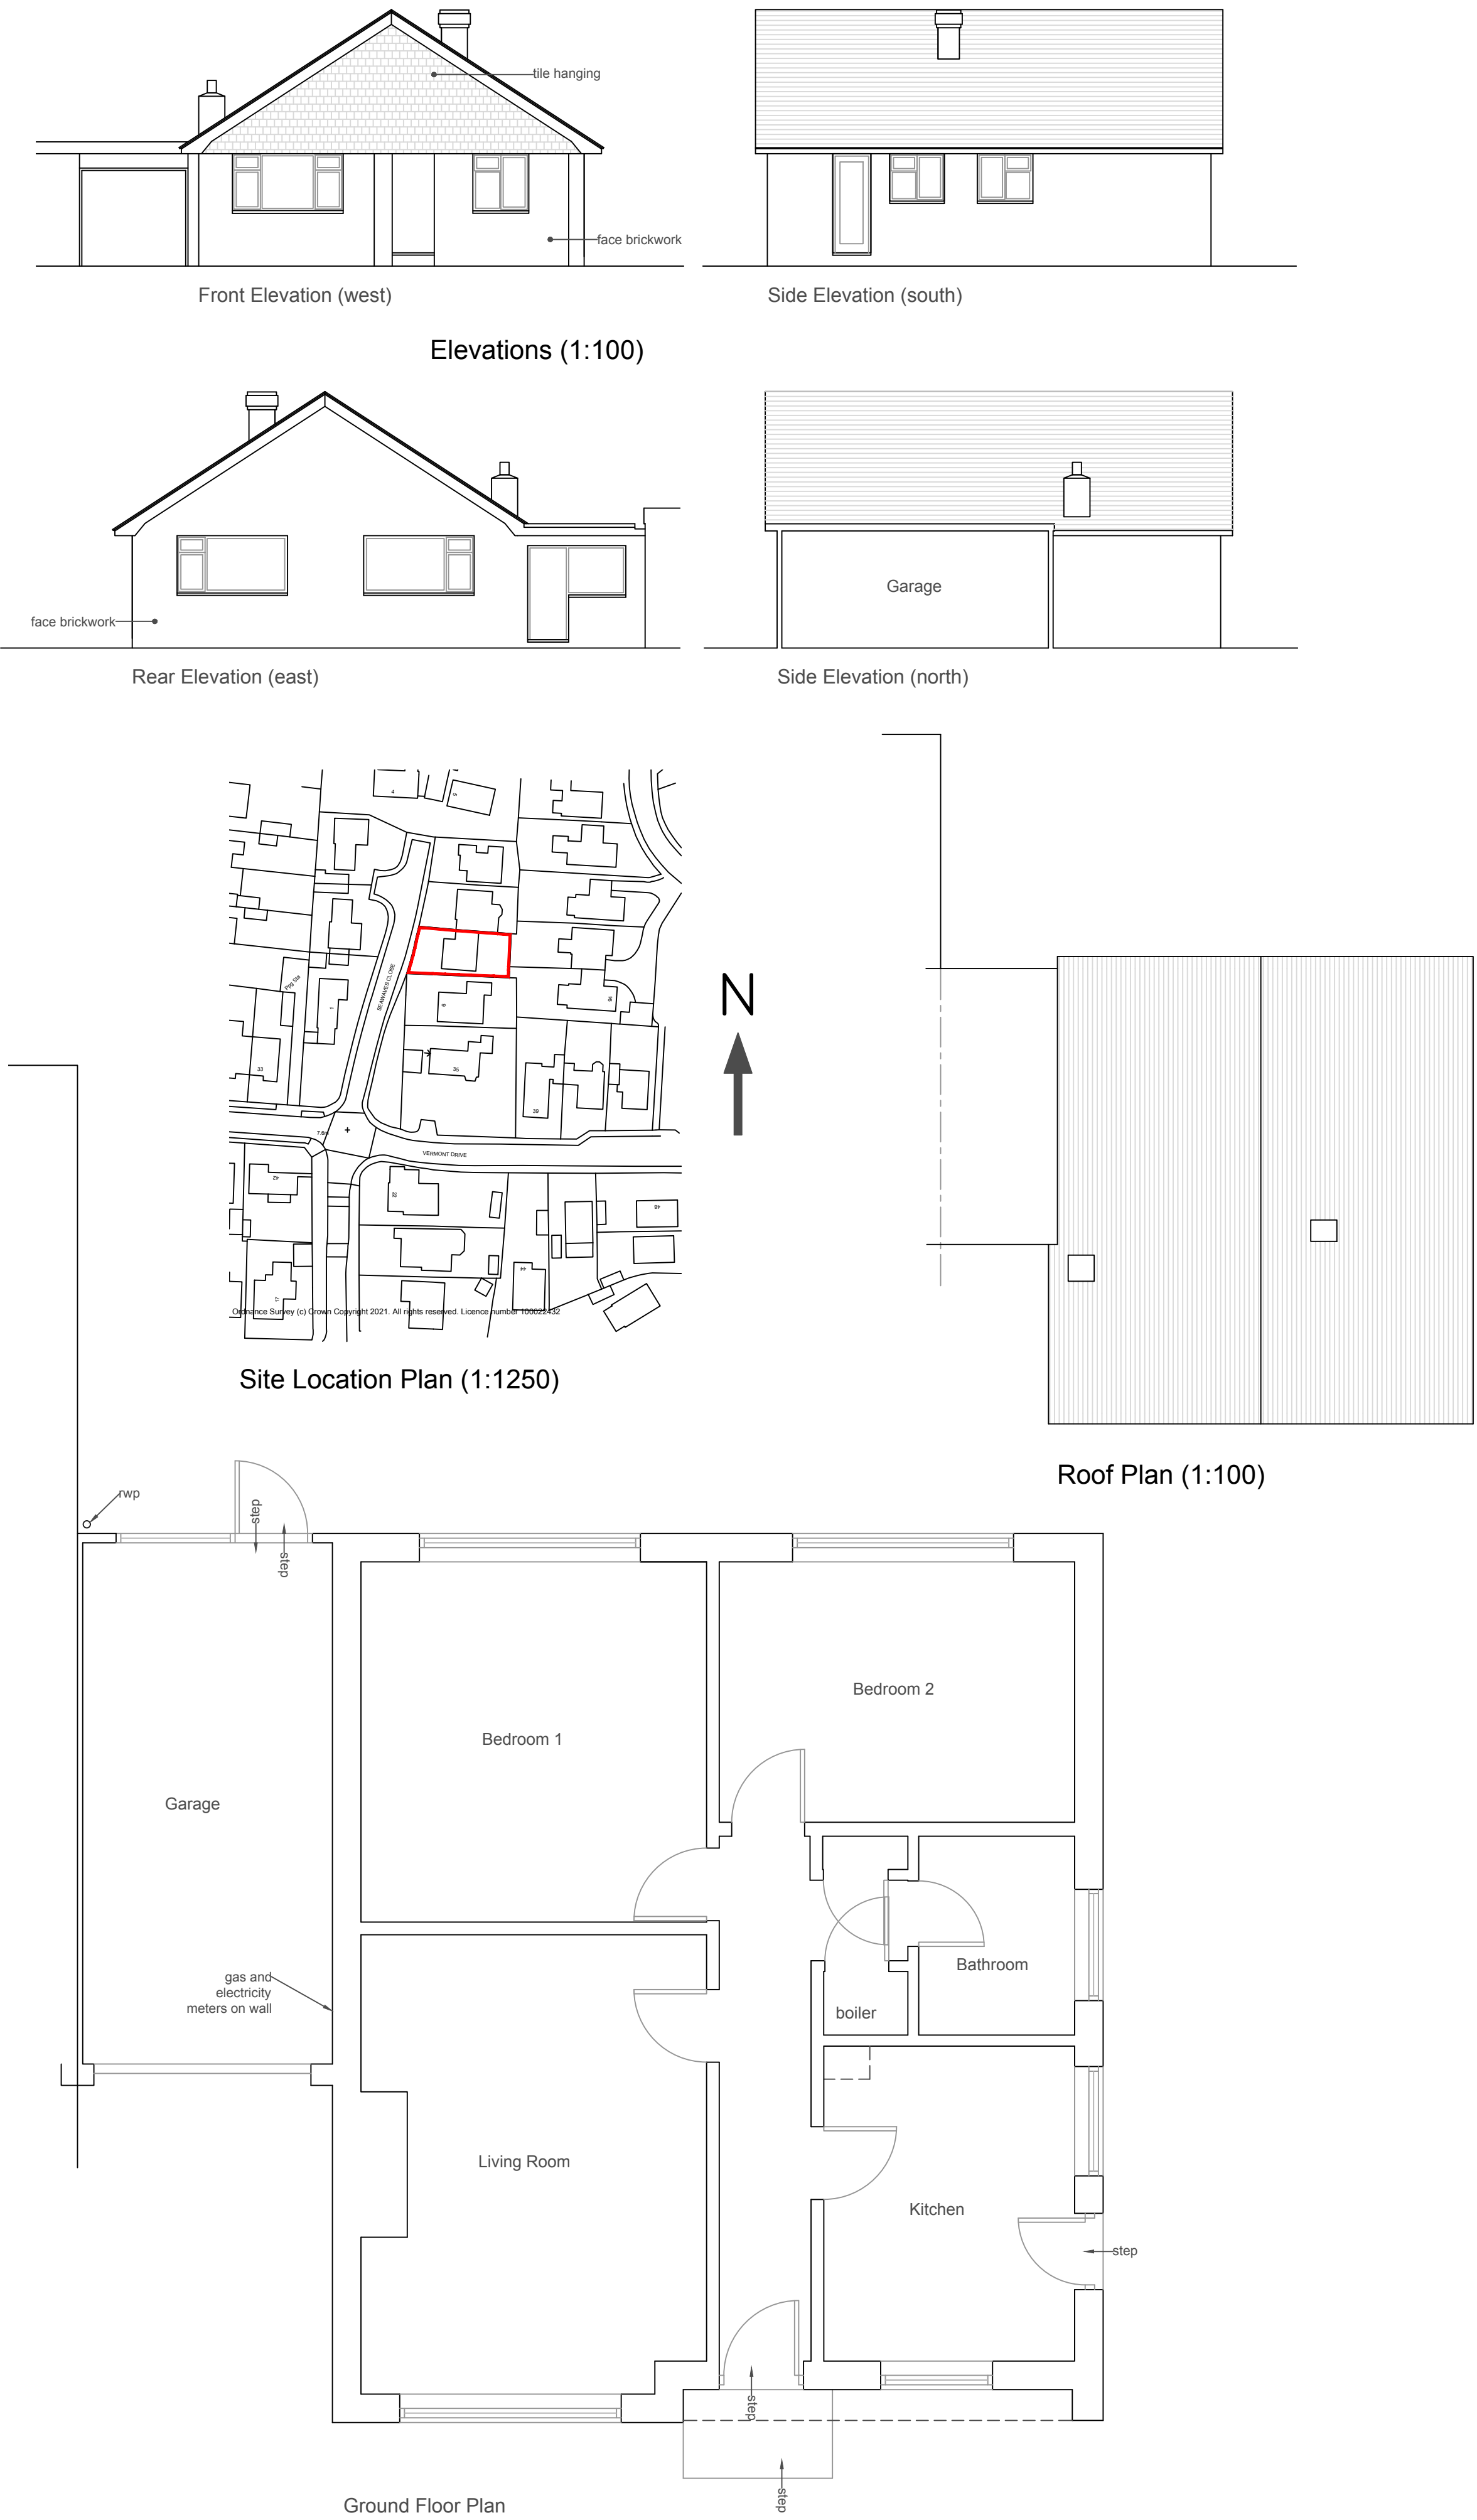

PROPOSED

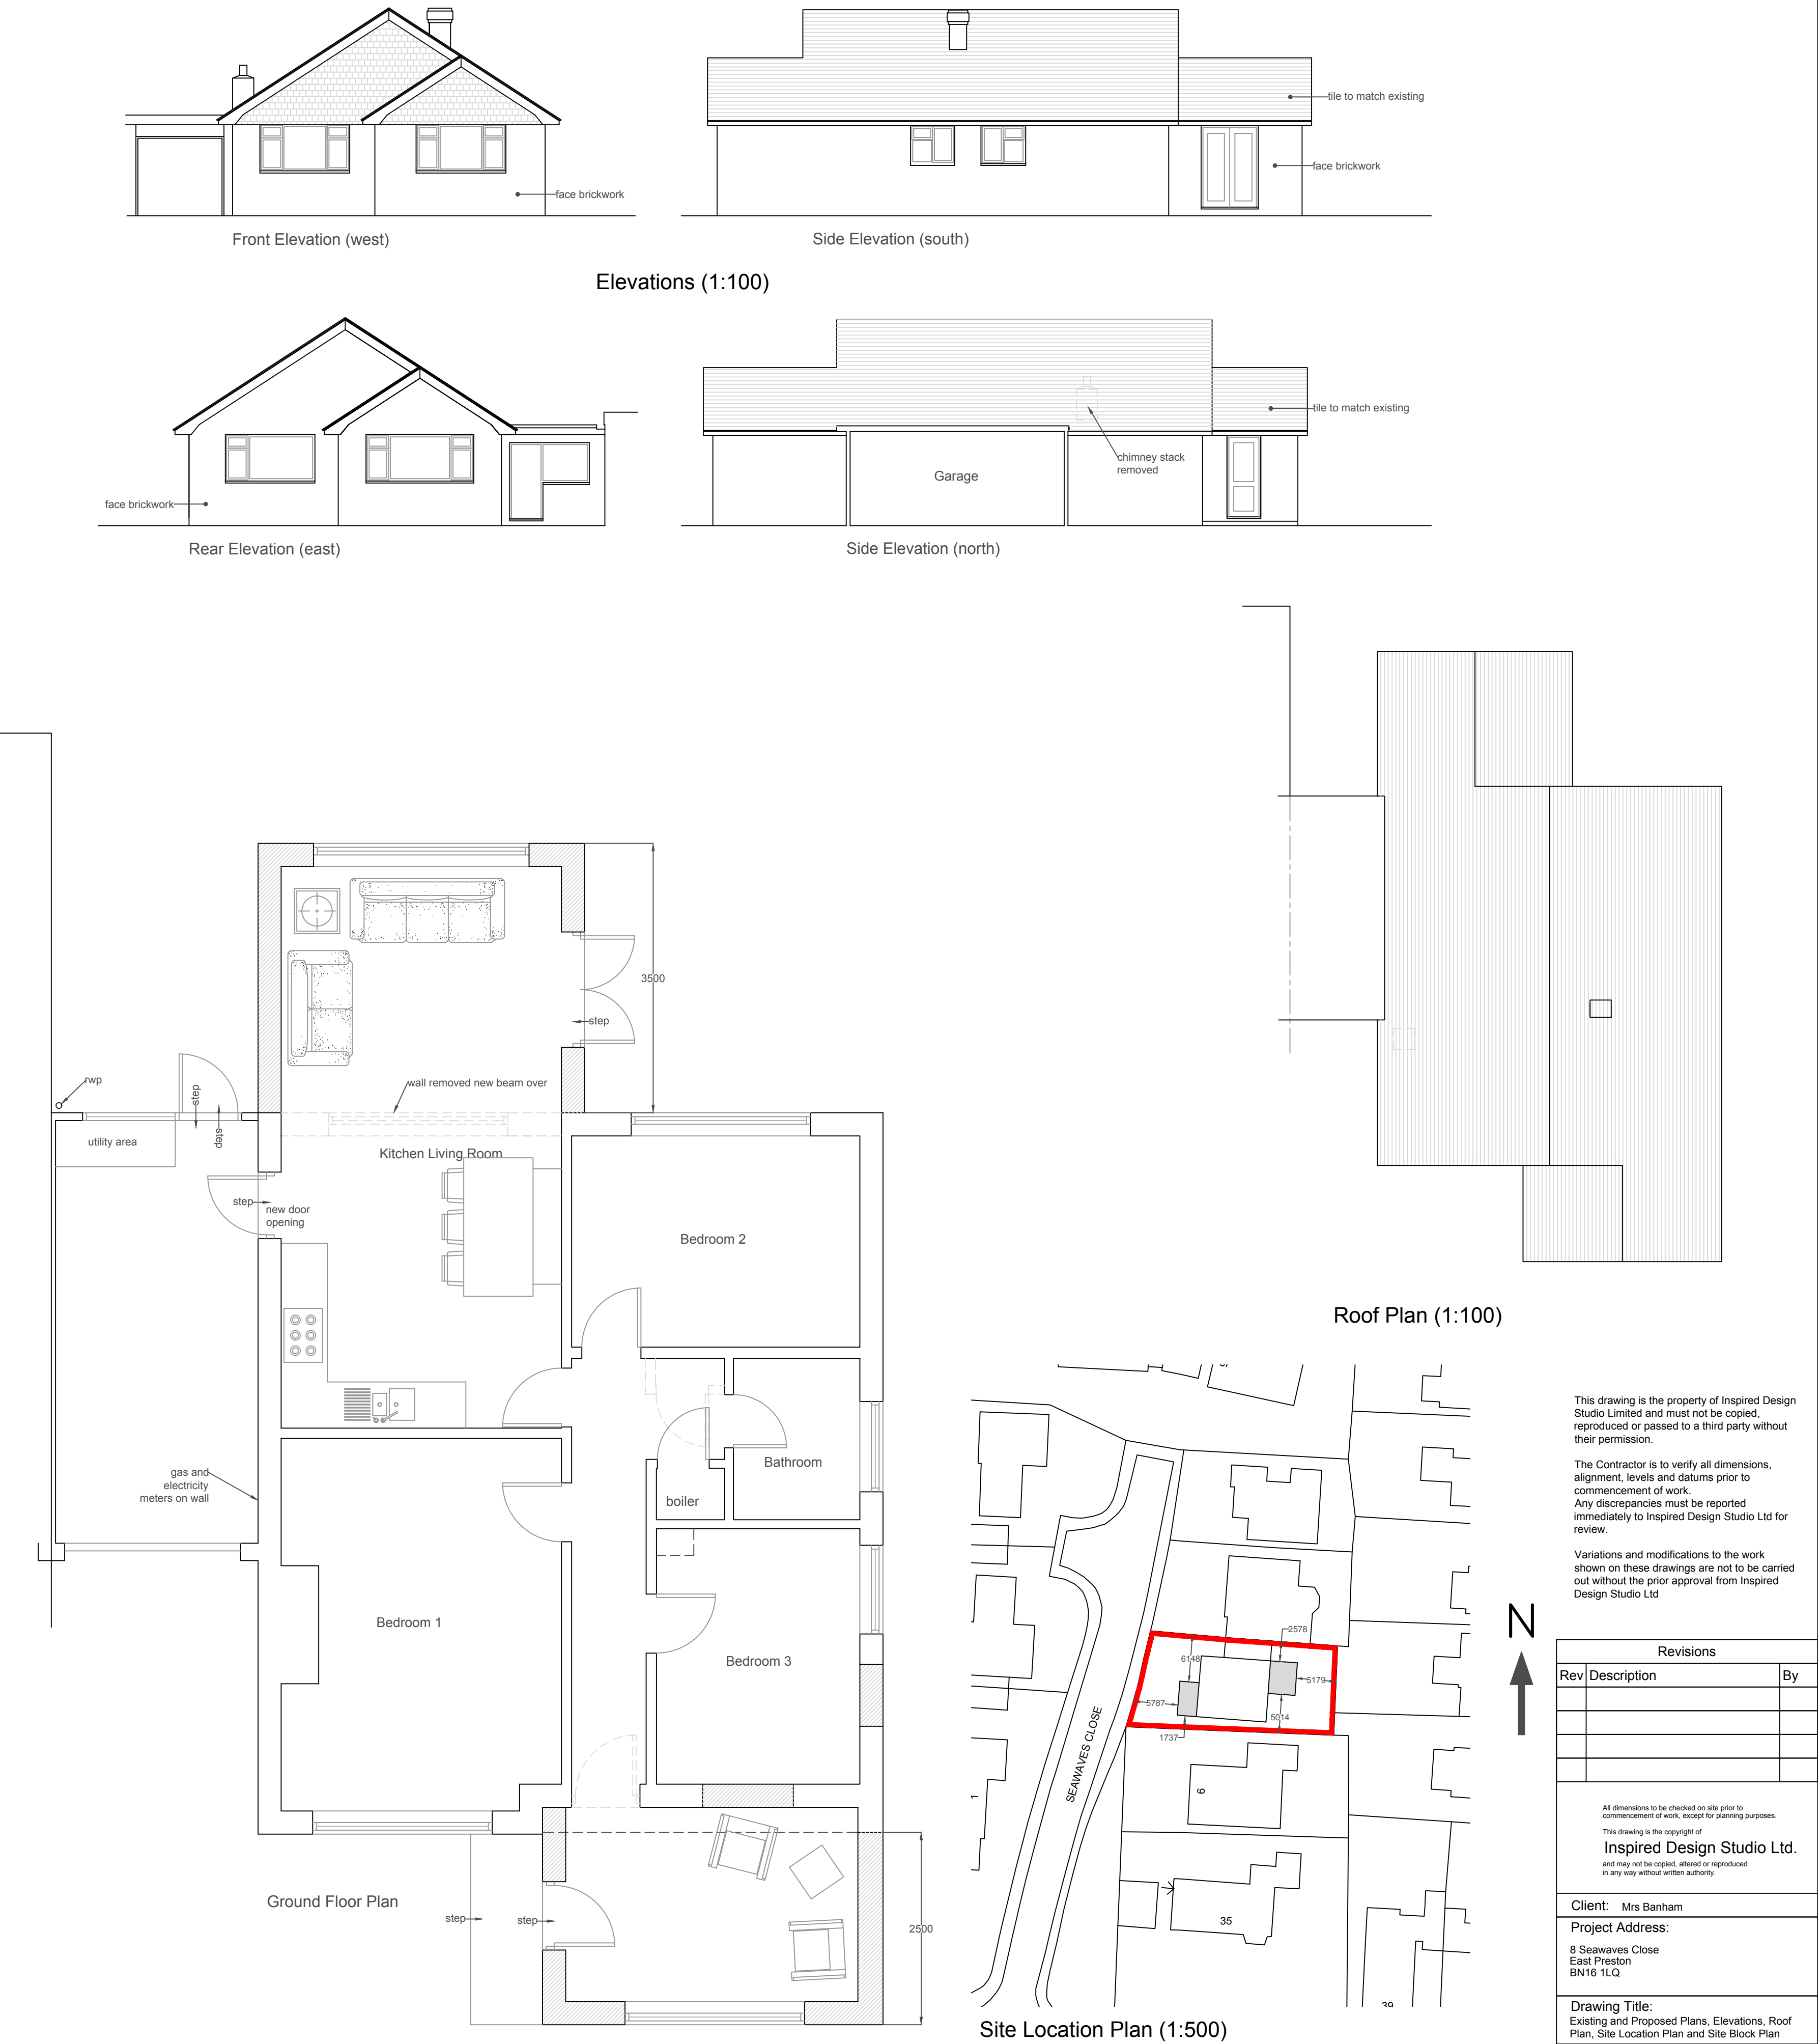

Revisions		
Rev	Description	By
All dimensions to be checked on site prior to commencement of work, except for planning purposes. This drawing is the copyright of Inspired Design Studio Ltd. and may not be copied, altered or reproduced in any way without written authority.		
Client: Mrs Banham		
Project Address: 8 Seawaves Close East Preston BN16 1LQ		
Drawing Title: Existing and Proposed Plans, Elevations, Roof Plan, Site Location Plan and Site Block Plan		
Drawing Number: 1327.01		
Scale: As stated printed @ A1		
Date: 09/11/2021		