



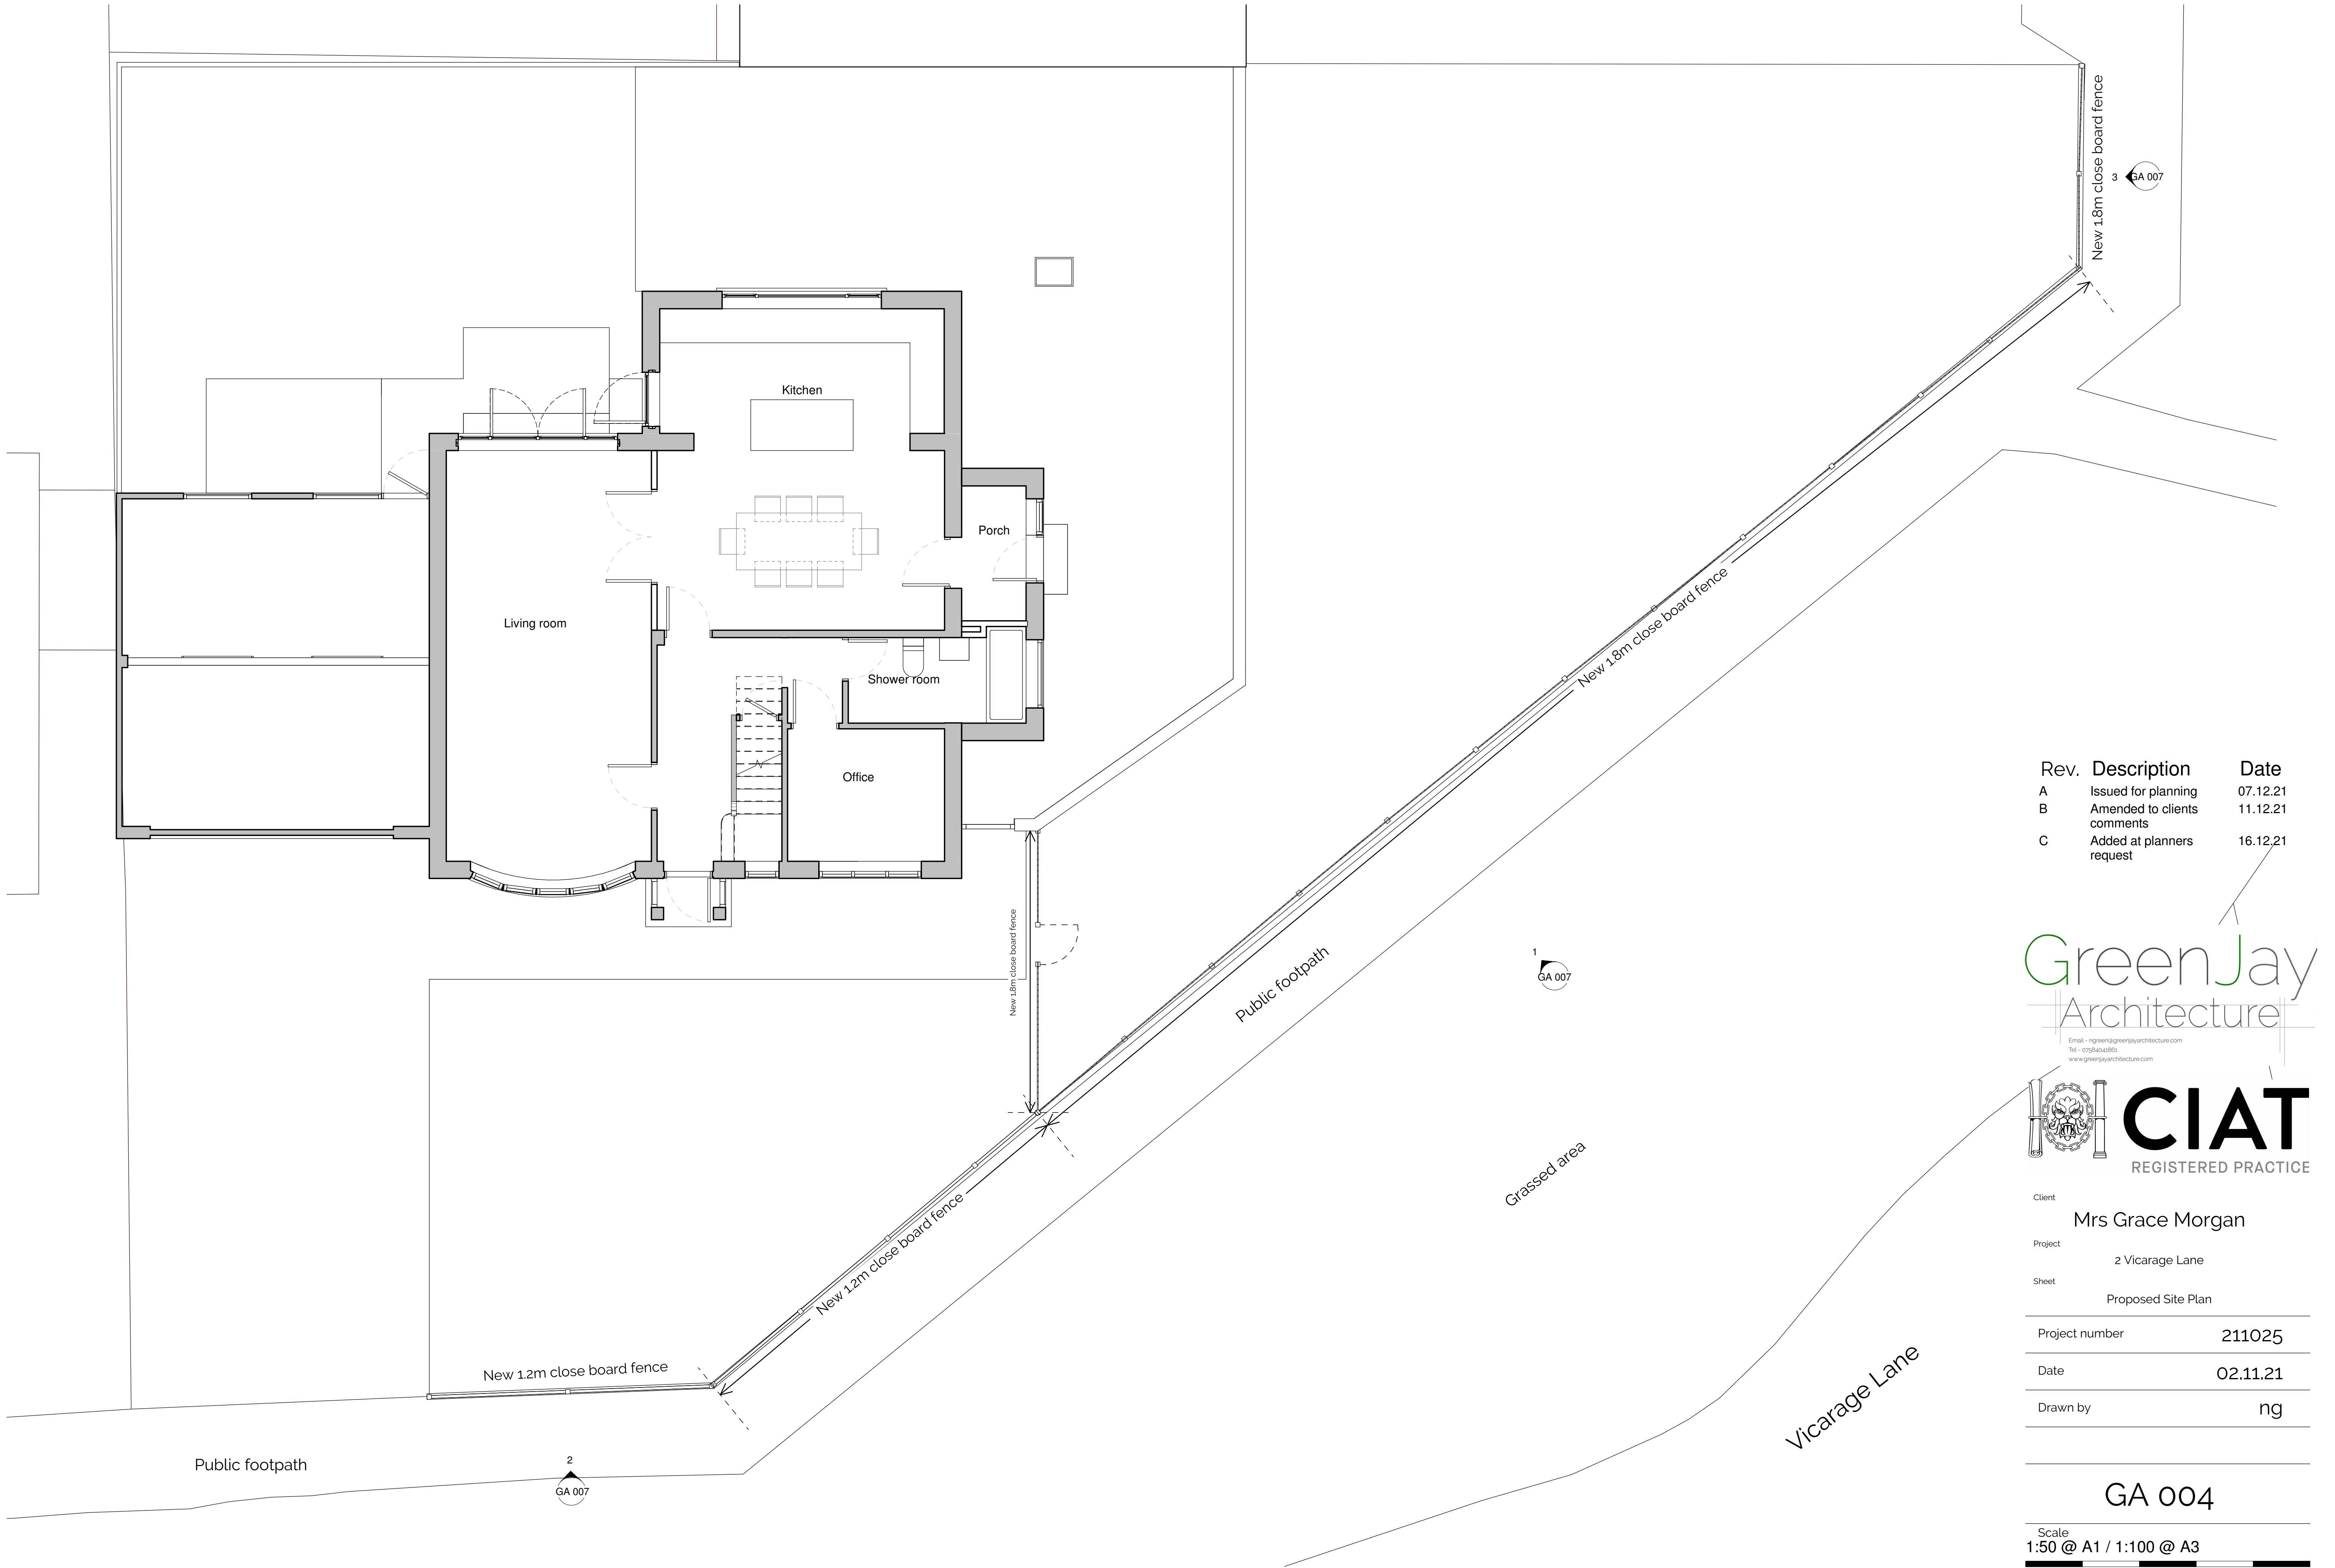

Rev.	Description	Date
A	Issued for planning	07.12.21
B	Amended to clients comments	11.12.21
C	Added at planners request	16.12.21

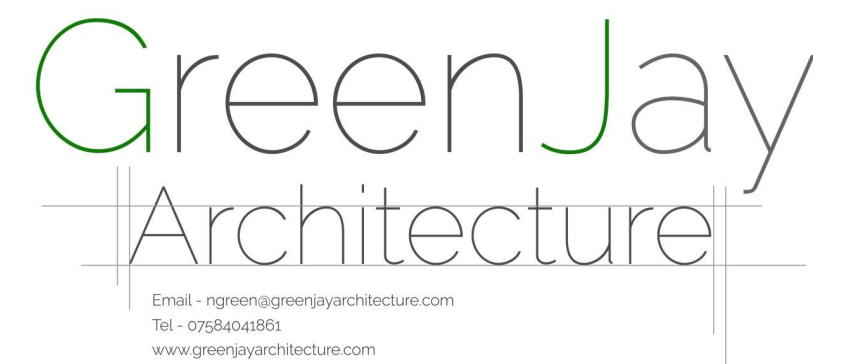

Client	Mrs Grace Morgan
Project	2 Vicarage Lane
Sheet	Proposed Site Plan
Project number	211025
Date	02.11.21
Drawn by	ng

GA 004

