



NOTES


DO NOT SCALE OFF THIS DRAWING EXCEPT FOR PLANNING PURPOSES.
CHECK ALL DIMENSIONS ON SITE BEFORE ANY WORK IS COMMENCED.
ALL GOODS MATERIALS AND WORKMANSHIP MUST CONFORM WITH CURRENT BUILDING REGULATIONS, BRITISH STANDARDS AND CODES OF PRACTICE.
COPYRIGHT OF THIS DRAWING IS RETAINED BY THE ARCHITECT AND IT MUST NOT BE REPRODUCED WITHOUT WRITTEN CONSENT.

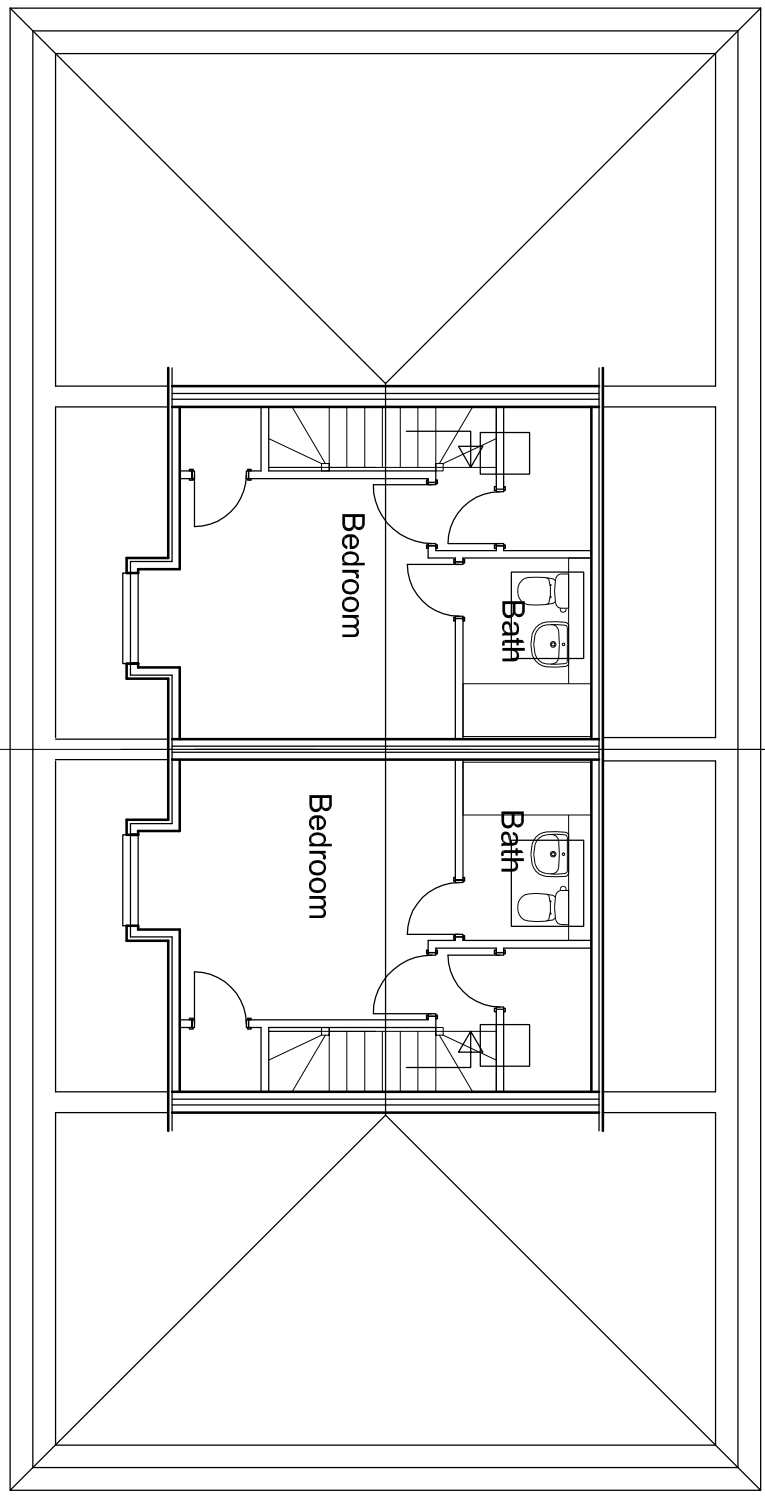


Second Floor

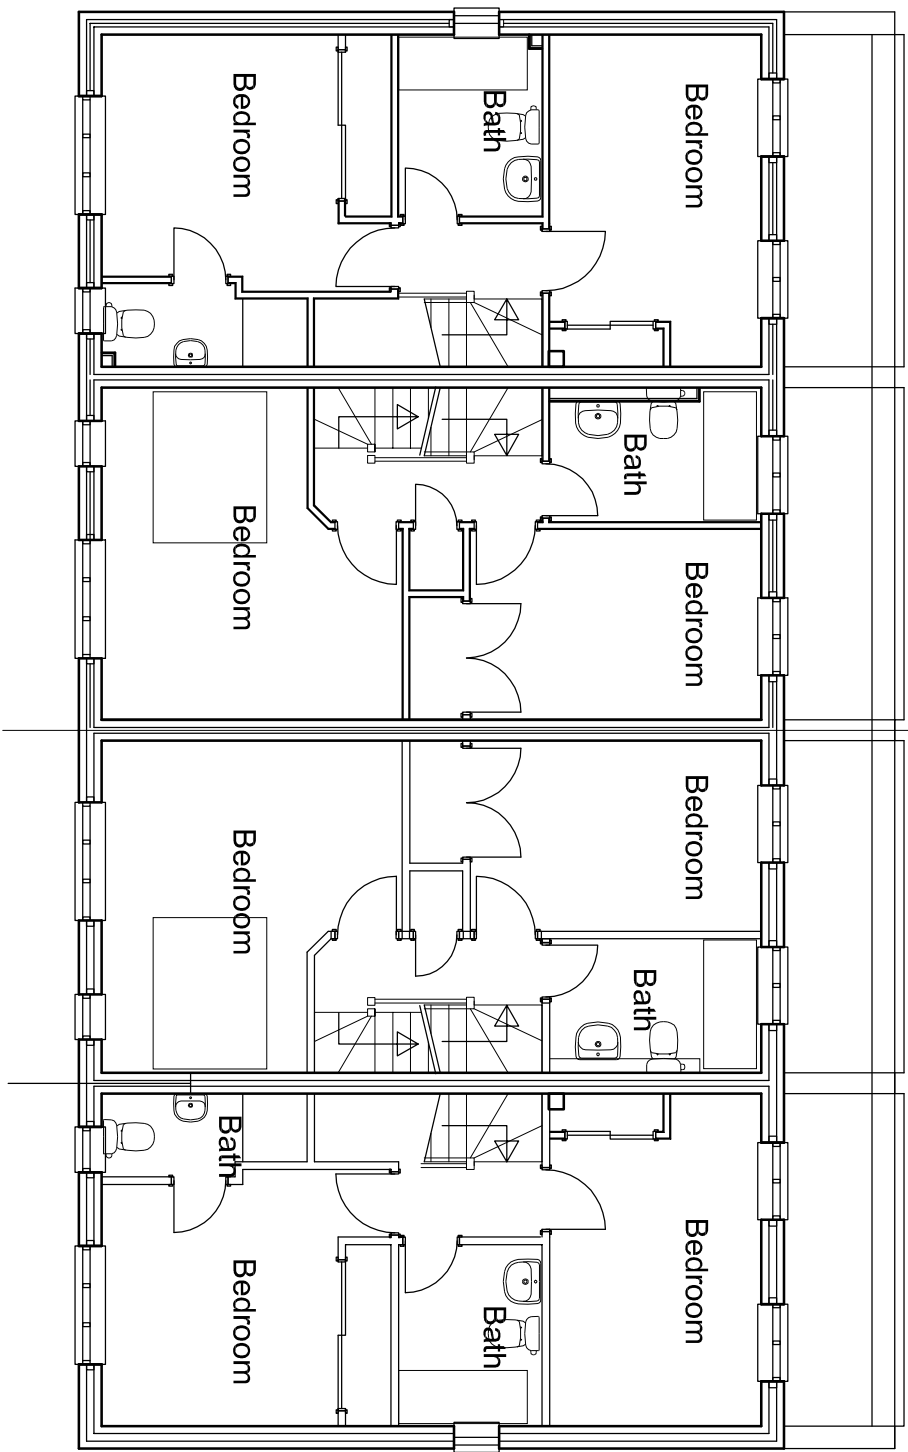


First Floor

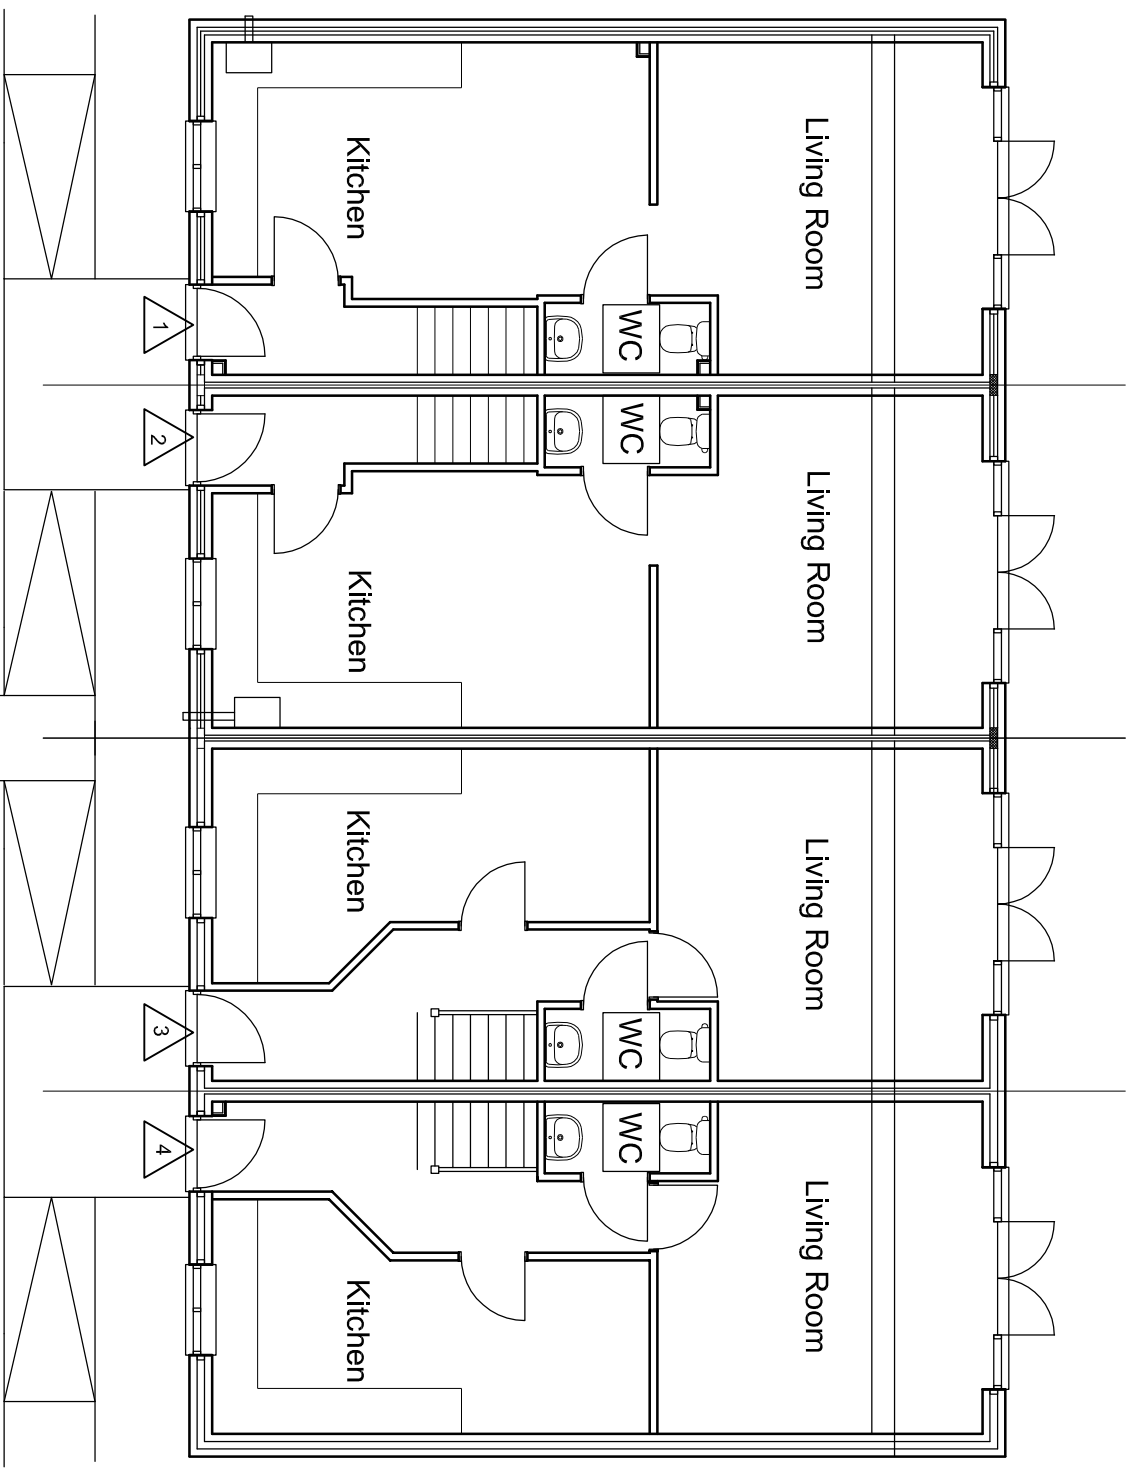


Ground Floor

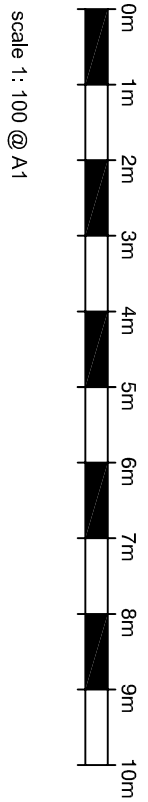


Scale 1:100 @ A1

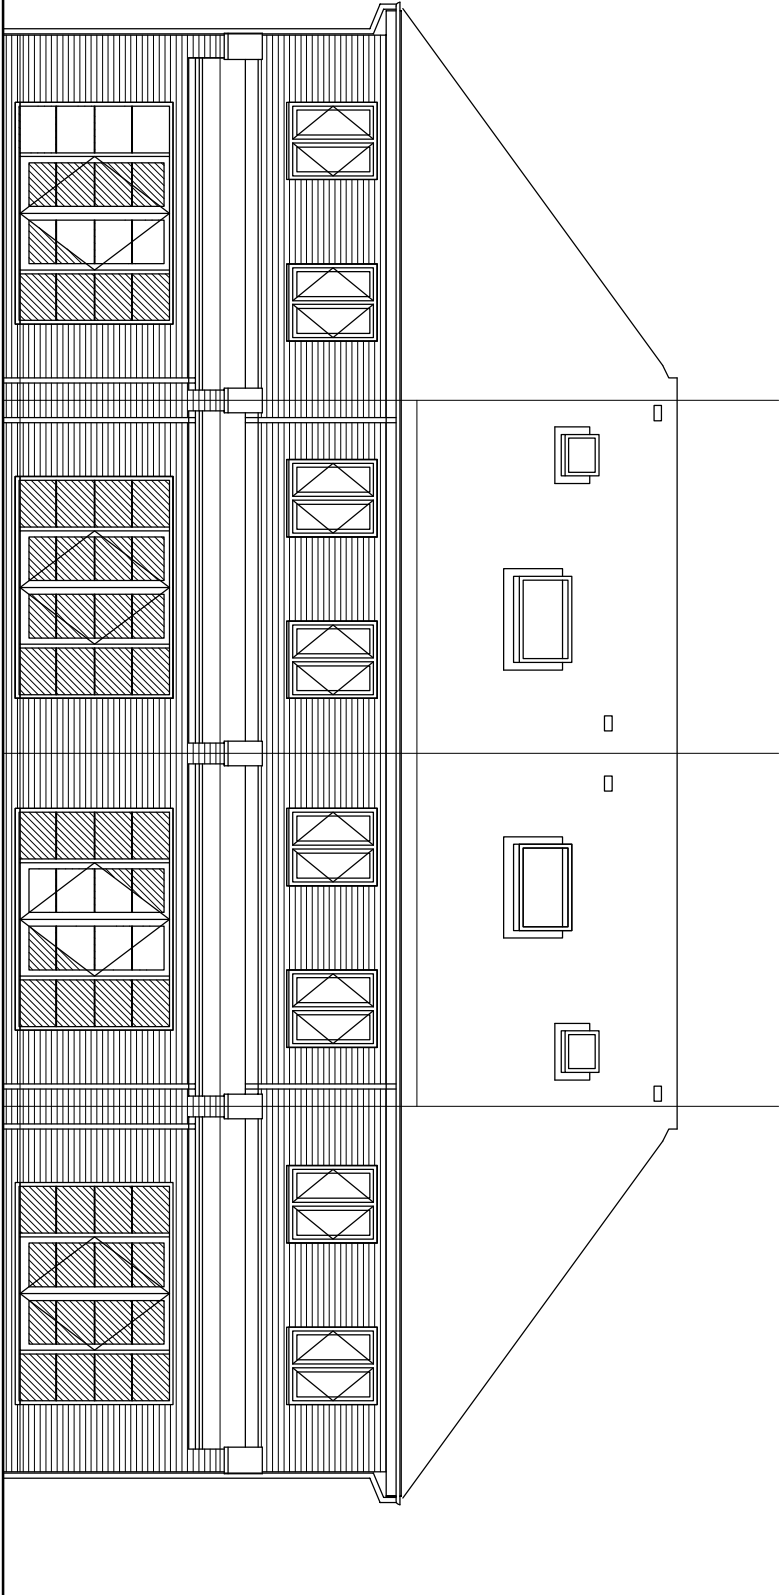


North Elevation

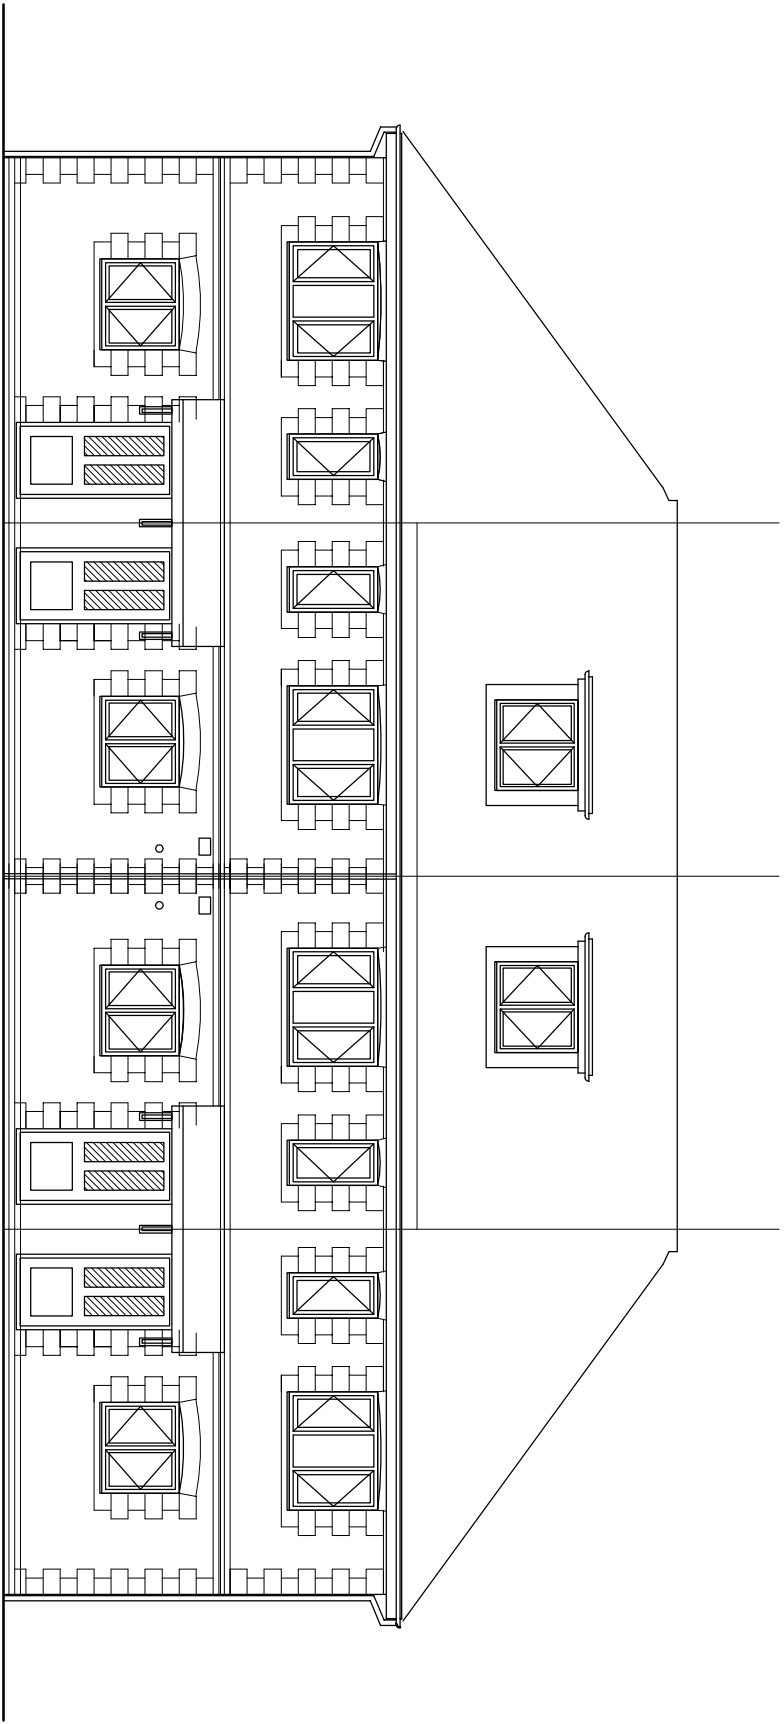

South Elevation (Front)

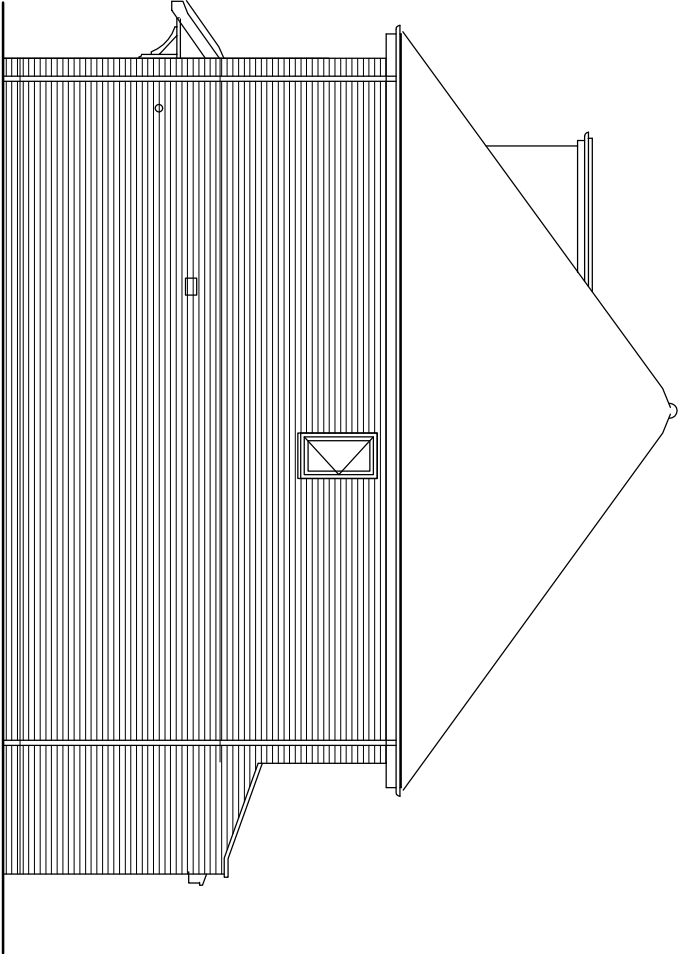

East Elevation

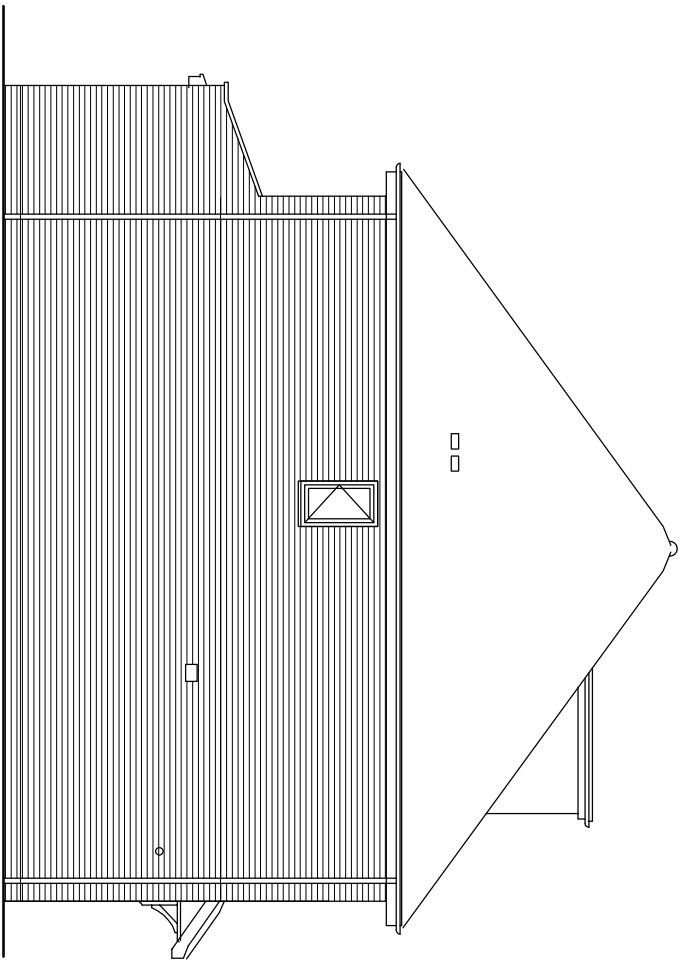

West Elevation
