


NOTES

DO NOT SCALE OFF THIS DRAWING EXCEPT FOR PLANNING PURPOSES
CHECK ALL DIMENSIONS ON SITE BEFORE ANY WORK IS
COMMENCED
ALL GOODS MATERIALS AND WORKMANSHIP MUST CONFORM
WITH CURRENT BUILDING REGULATIONS, BRITISH
STANDARDS AND CODES OF PRACTICE
COPYRIGHT ON THIS DRAWING IS RETAINED BY THE
DRAWING OFFICE. IT MUST NOT BE REPRODUCED WITHOUT
WRITTEN CONSENT

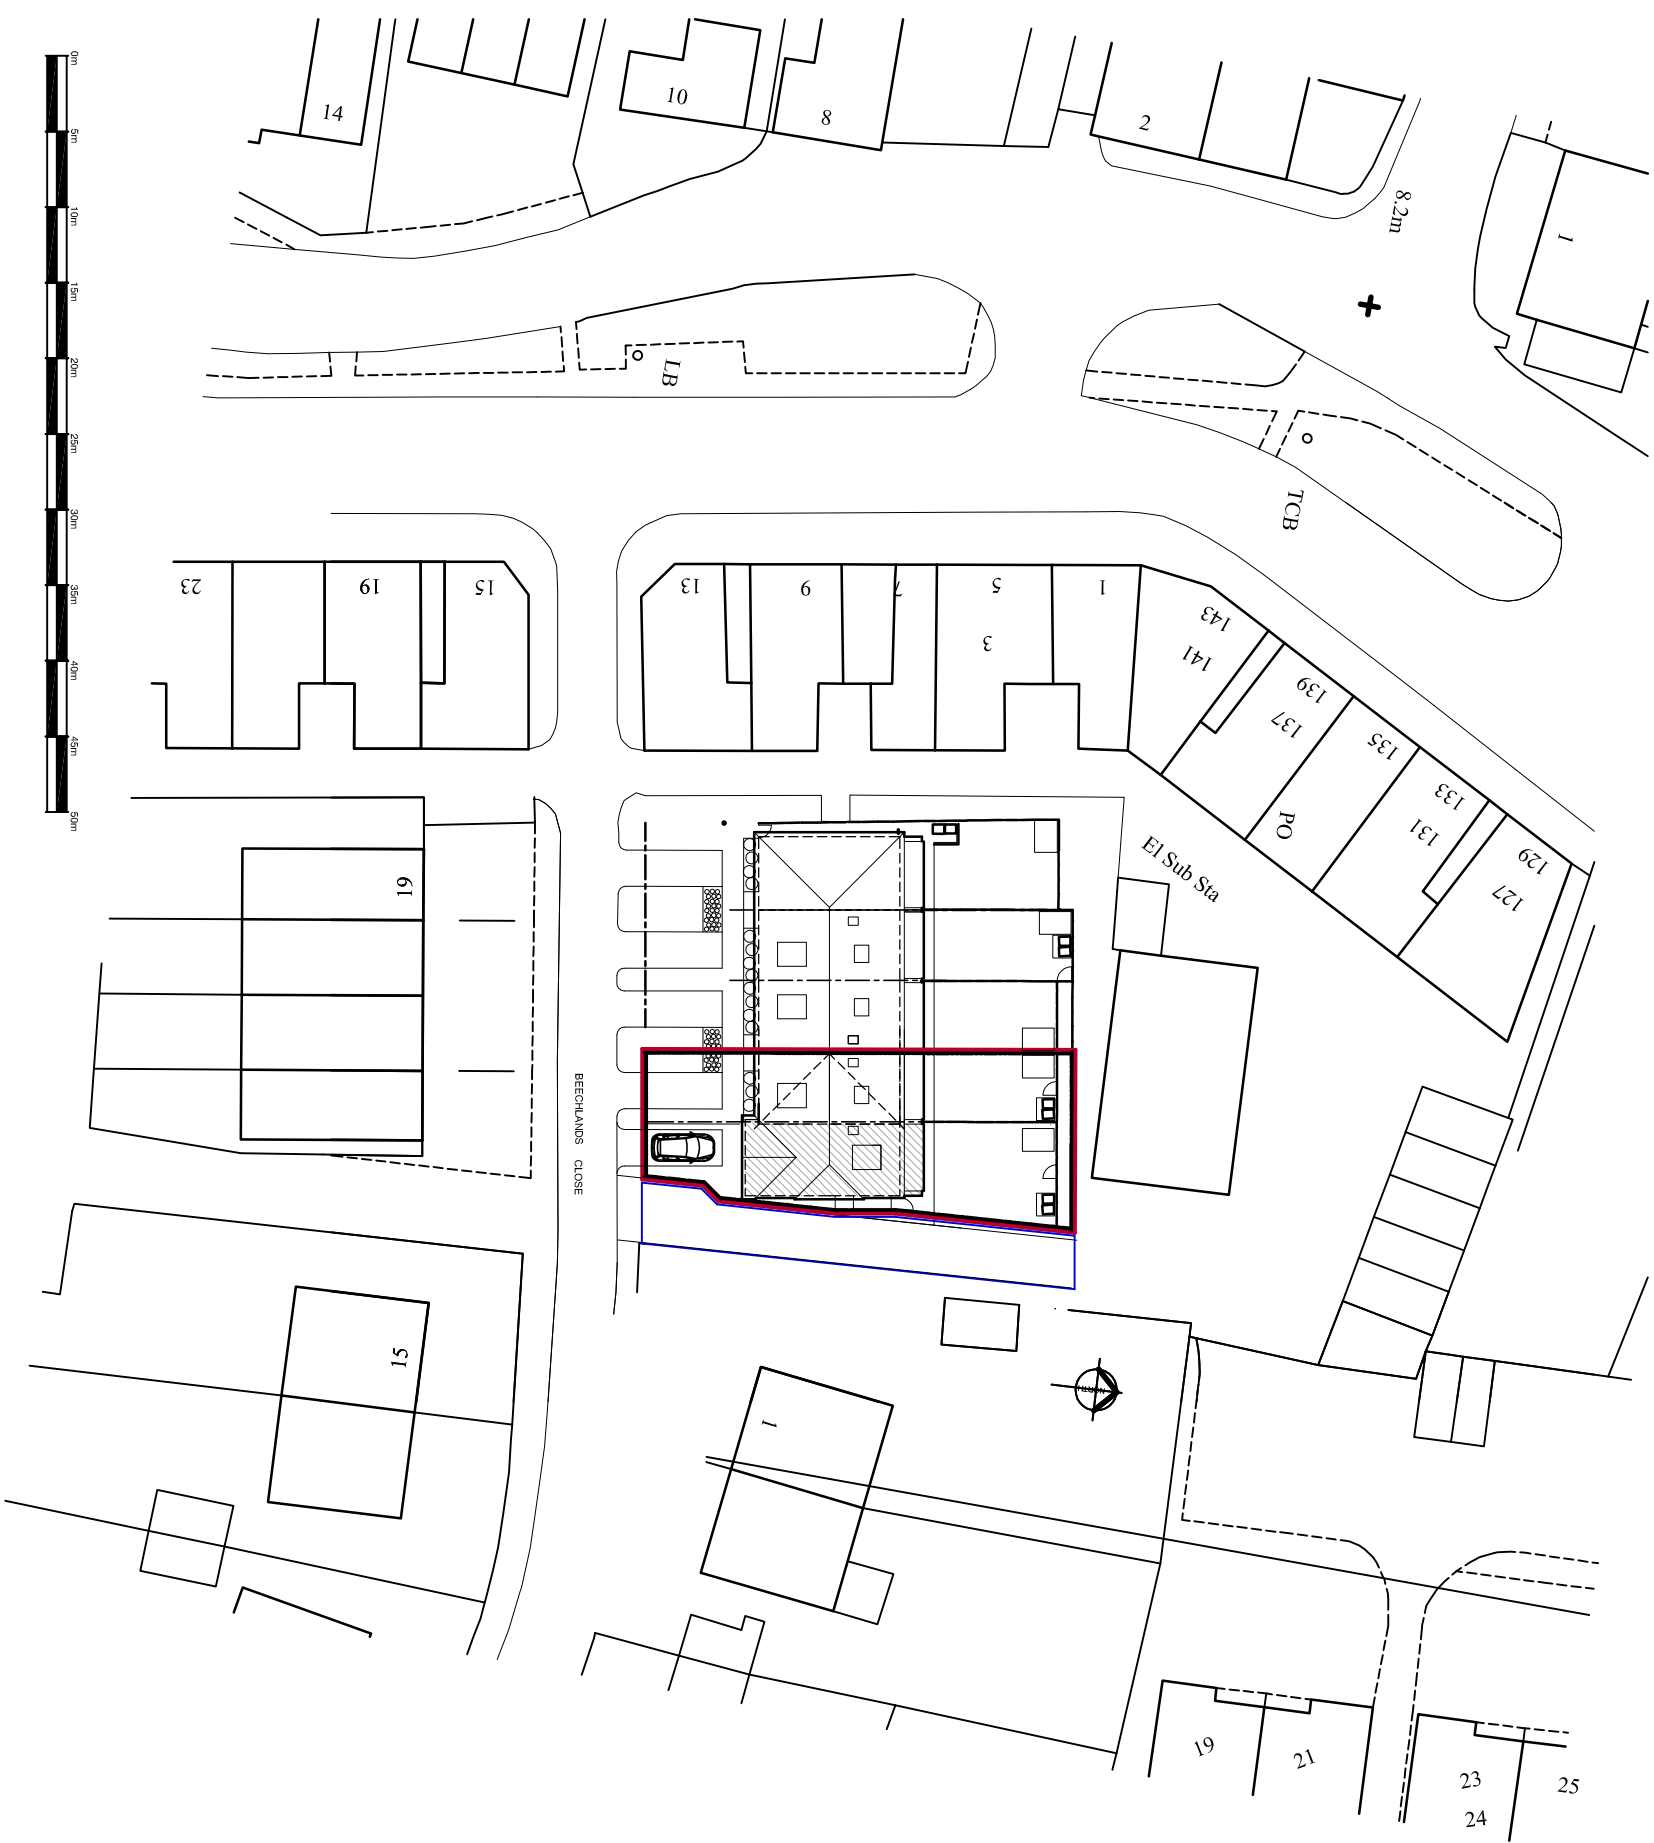

Block Plan

scale 1:500 @ A1



Location Plan

scale 1:1250 @ A1



Site Plan

scale 1:200 @ A1

BEECHLANDS CLOSE

51

DRAWING TITLE			
Proposed Site Plan Block and Location Plans			
DATE	SCALE	DRAWN BY	GIM
Sept 2016		CHECKED BY	
JOB NO.	DRAWING NO.	REVISION	
1671	2.03	B	

**folkes architects**

THE DESIGN STUDIO
1, 2/2021 BIRKENHEAD
44, 45, 46,1000

CLIENT
Dearden Homes

JOB TITLE
New house at
Beechlands Close, East Preston

Additional notes and dims added to site plan

REV	DATE	BY	AMENDMENT
A	28/1/2016	GM	Planning application issue

**folkes architects**

THE DESIGN STUDIO
1, 2/2021 BIRKENHEAD
44, 45, 46,1000

ARUN DISTRICT COUNCIL, EP1569158PL